
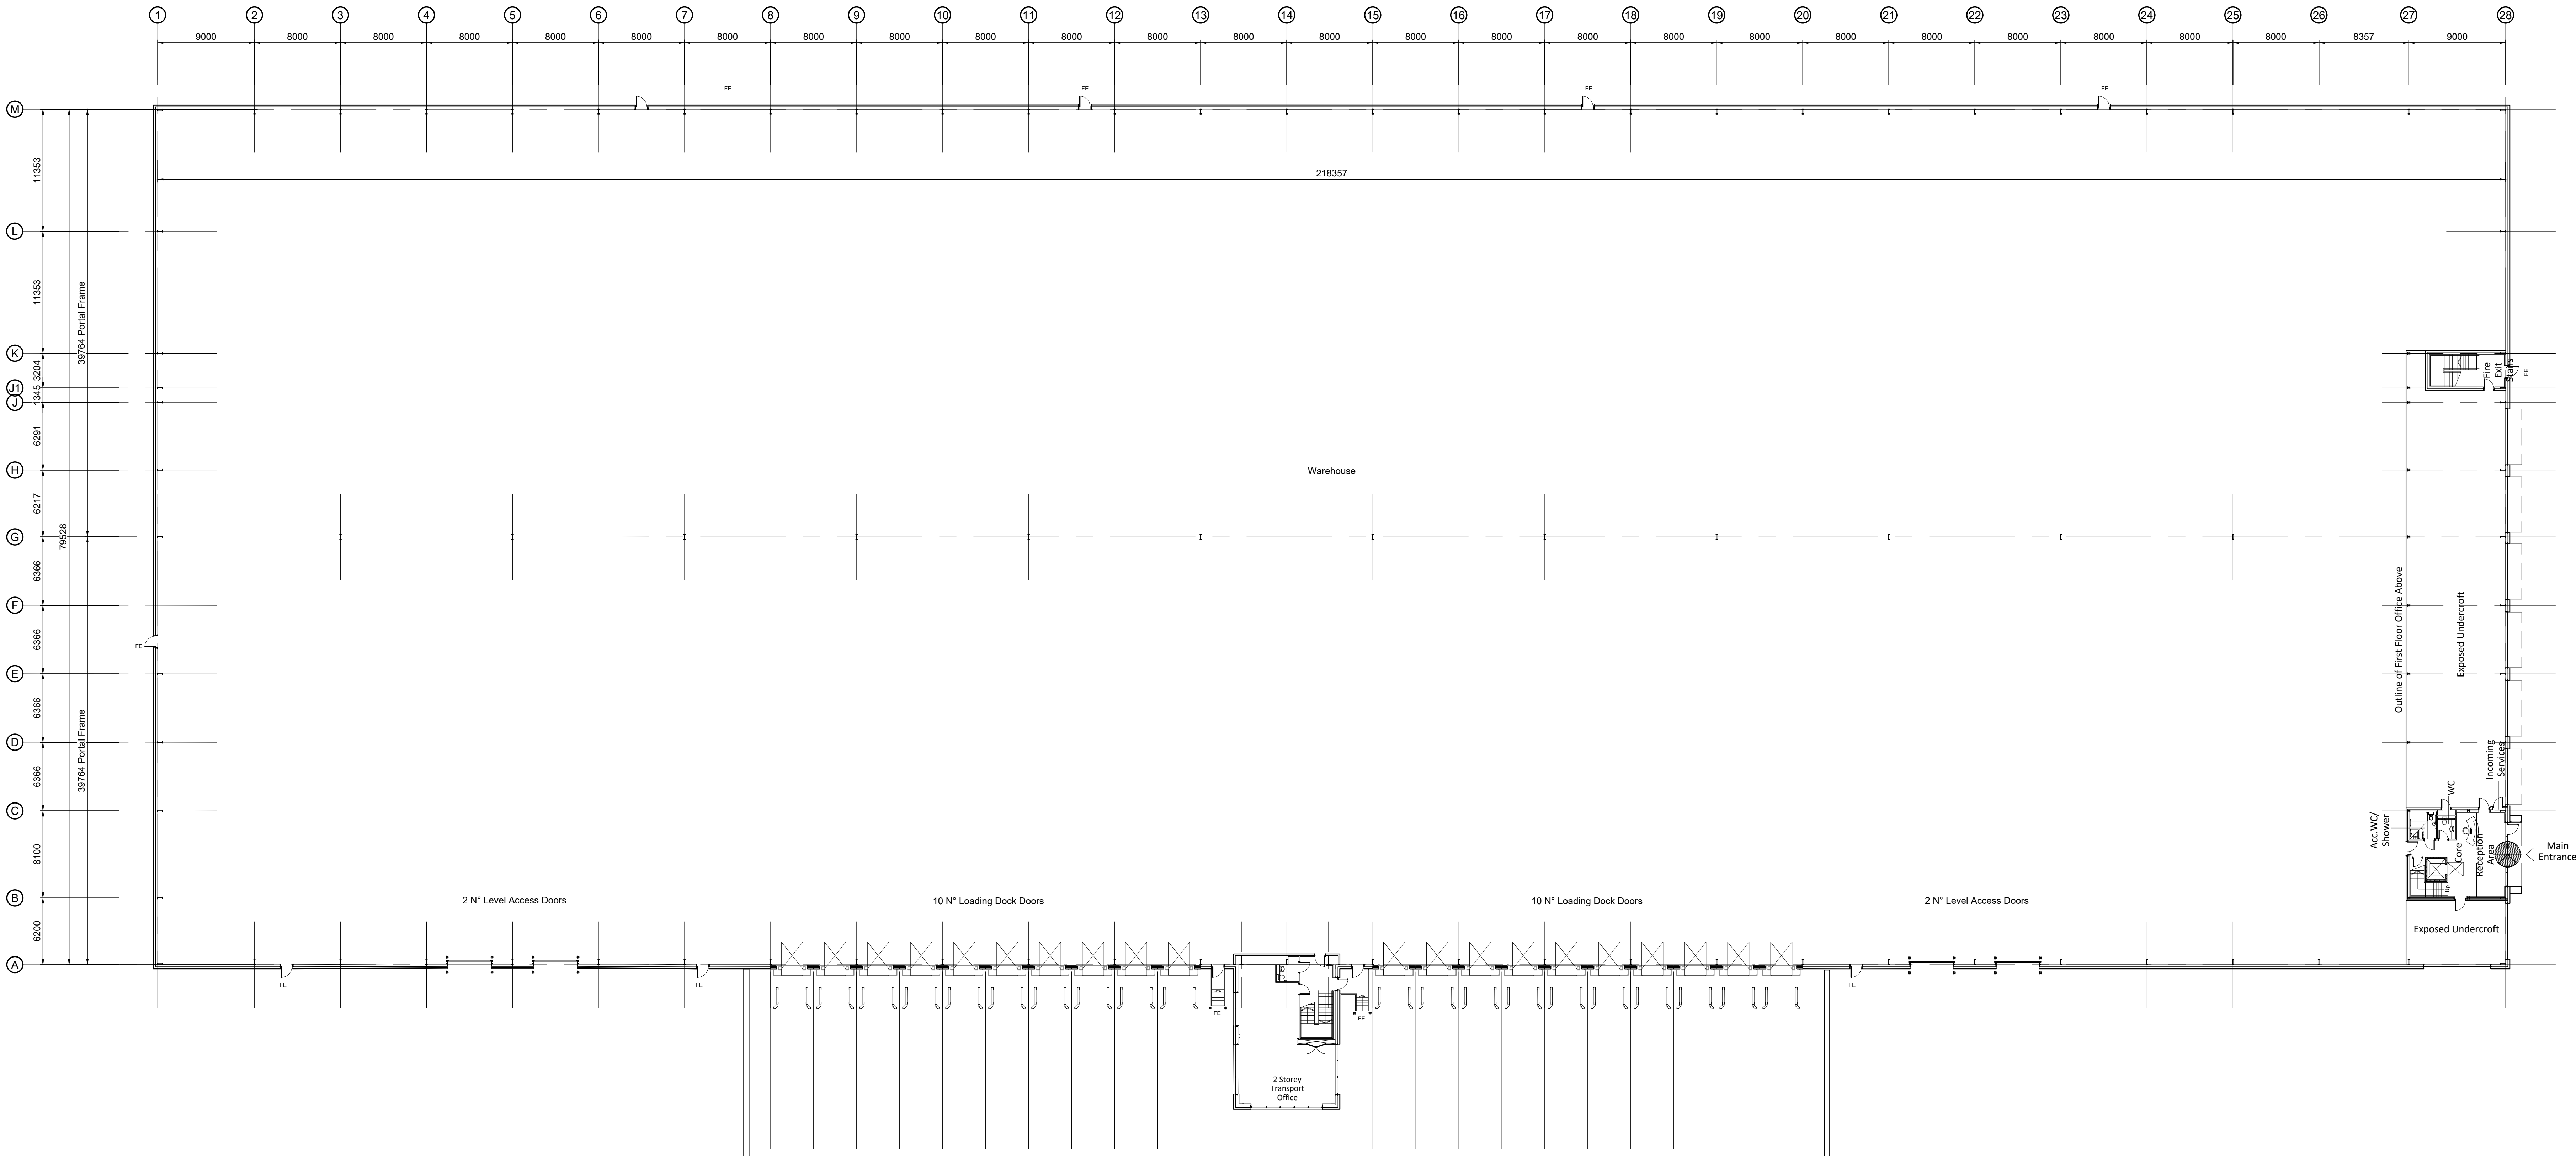


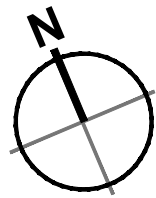

Unit 3 - Building Plan
Scale 1:250

PLANNING
THIS DRAWING IS FOR PLANNING PURPOSES ONLY
AND SHOULD NOT BE USED FOR ANY OTHER PURPOSE

rev	amendments	by	chk	date
-----	------------	----	-----	------

Phase 2, Symmetry Park,
Merseyside
Unit 3 - Building Plan

TRITAX SYMMETRY
A TRITAX BIG BOX COMPANY

umc
architects
3rd Floor, Manchester Club, 81 King Street, Manchester, M2 4AH
+44 (0)161 413 0050 e: info@umcarchitects.com

Drawing Status:	Planning
Drawn / Checked:	HY / DEB
Date:	27/10/2021
Scale:	1:250 A0
Drawing no:	Revision:
21351 P3001	B

5m SCALE 1:250