



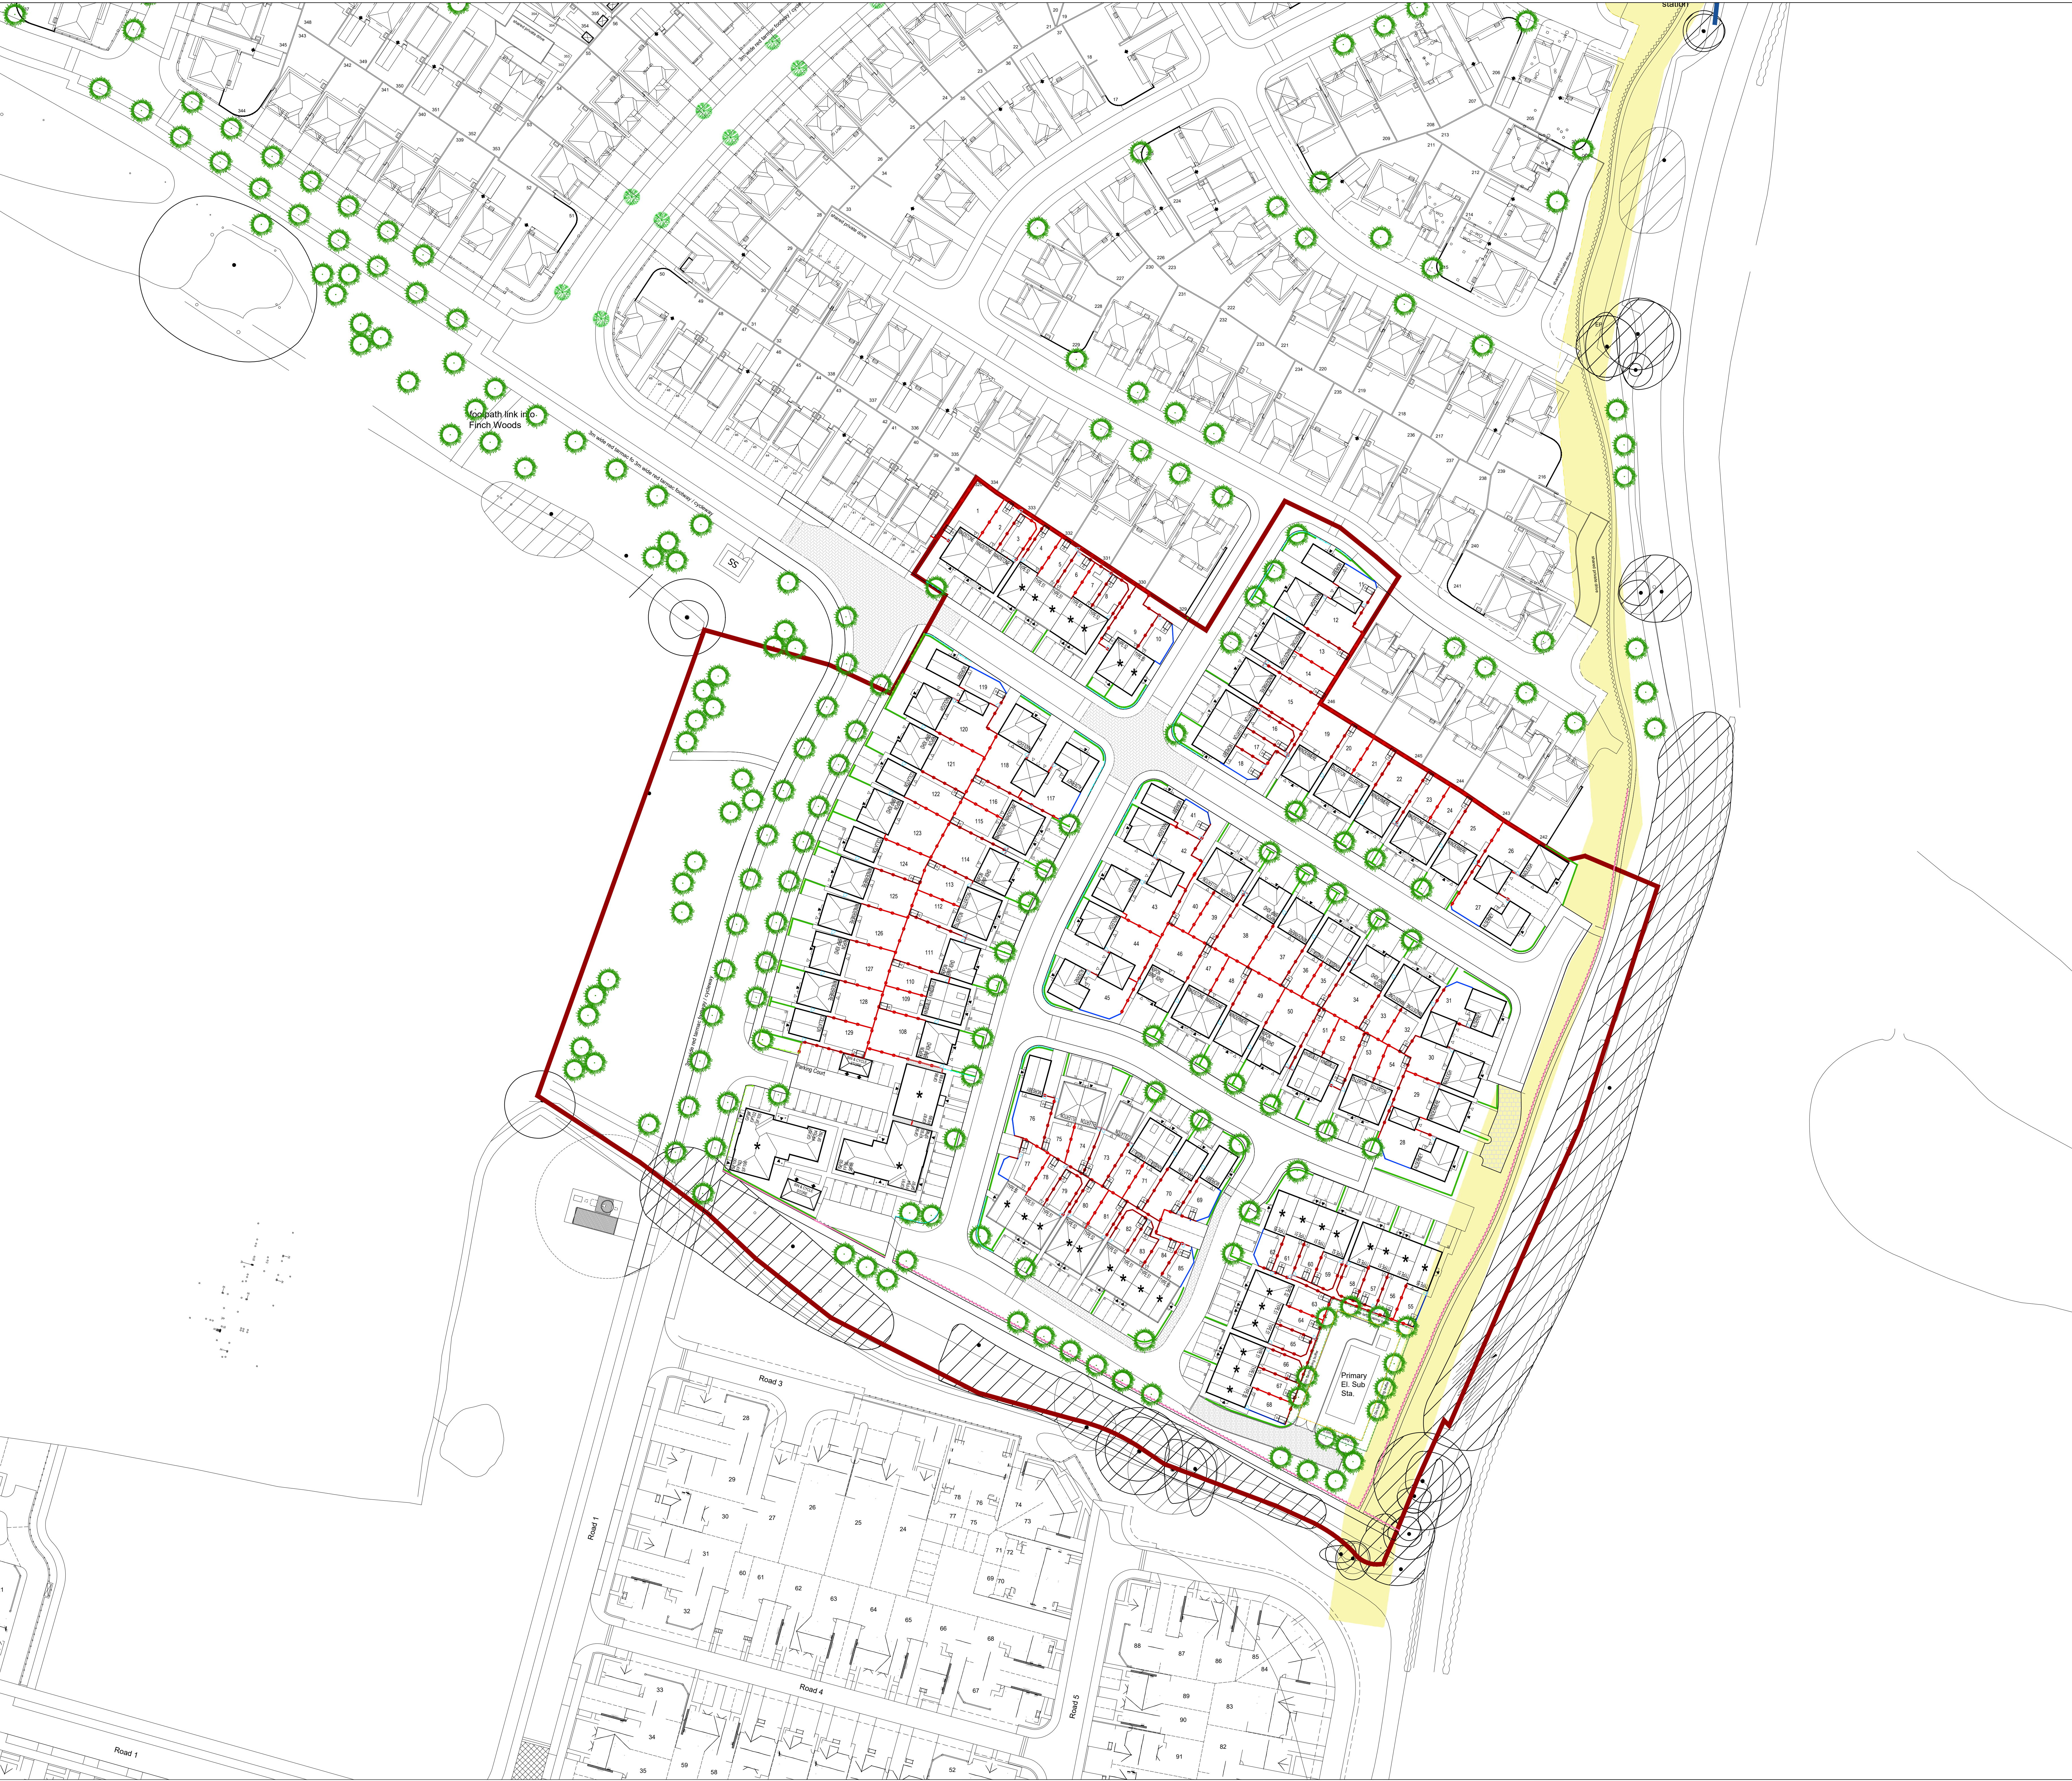

Warning to House Purchasers
Buyers are advised that this is a working drawing and the contents of this drawing may be subject to change during the build process. The layout, form, content, and dimensions specified are included for general guidance only. Finishes or features shown may differ or require a separate specification. Where we make every effort to ensure our drawings are up to date, there may still be a need for an independent survey or planning advice due to changes in regulations and/or planning. Purchasers are advised to check with Sales Advisor whether any alterations have been made to this drawing. The contents of this drawing do not constitute a contract, part of any contract or warranty unless specifically incorporated into the contract. They should not be relied upon for the purposes of entering into a contract to purchase any property.

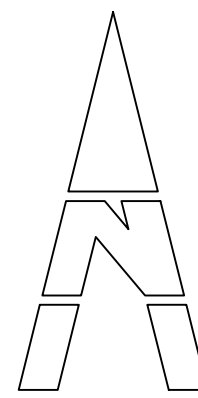

Legend

- A: 1800mm screen Wall with fence panels - *
See Boundary Details
- B: 1800mm closed boarded timber fence*
See Boundary Details
- Timber Gate
- C: Hedging* See Landscaping Plan
- D: 600mm Knee Railings* See Boundary Details
- E: 900 mm Estate Railings* See Boundary Details
- F: 900 mm Estate Railings with brick piers*
See Boundary Details
- F: 2100 mm Palisade fence

QR Code Placeholder
(Does not print)

Revision	Description	Date	Design By

Project:
Boundary Treatment Plans

Design By: CL	Date: 16.06.25	Scale of A0: 1:500	Revision: #
From: BARRATT HXXXX - BAH -	Project: XX	House: CL - 203250	Location: -XX - DR - UD - 203250

Do not scale from this drawing. Work to given dimensions only. Any discrepancies are to be reported to Originator.
© Barratt Homes Ltd