



Warning to House Purchasers
Buyers are advised that this is a working drawing and the contents of this drawing may be subject to change during the build process. The layout, form, content, and dimensions specified are included for general guidance only. Finishes or features shown may differ or require a separate specification. When we make every effort to ensure our drawings are up to date, there may still be errors in the drawings. It is the responsibility of the client to ensure that the drawings are up to date. The contents of this drawing do not constitute a contract, part of any contract or warranty, unless specifically incorporated into the contract. They should not be relied upon for the purposes of entering into a contract to purchase any property.

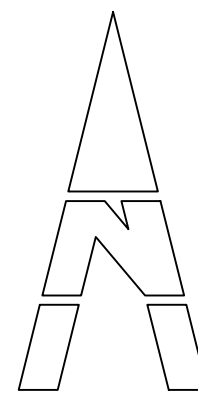

Legend

Bin Storage Area
1.8mx 2.5mm flagged area for storage of wheelie bins.
1 x general waste | 1 x paper & cardboard |
1 x glass & plastic | 1 x garden waste

Refuse Route
Proposed route of bins from dwelling
to collection point

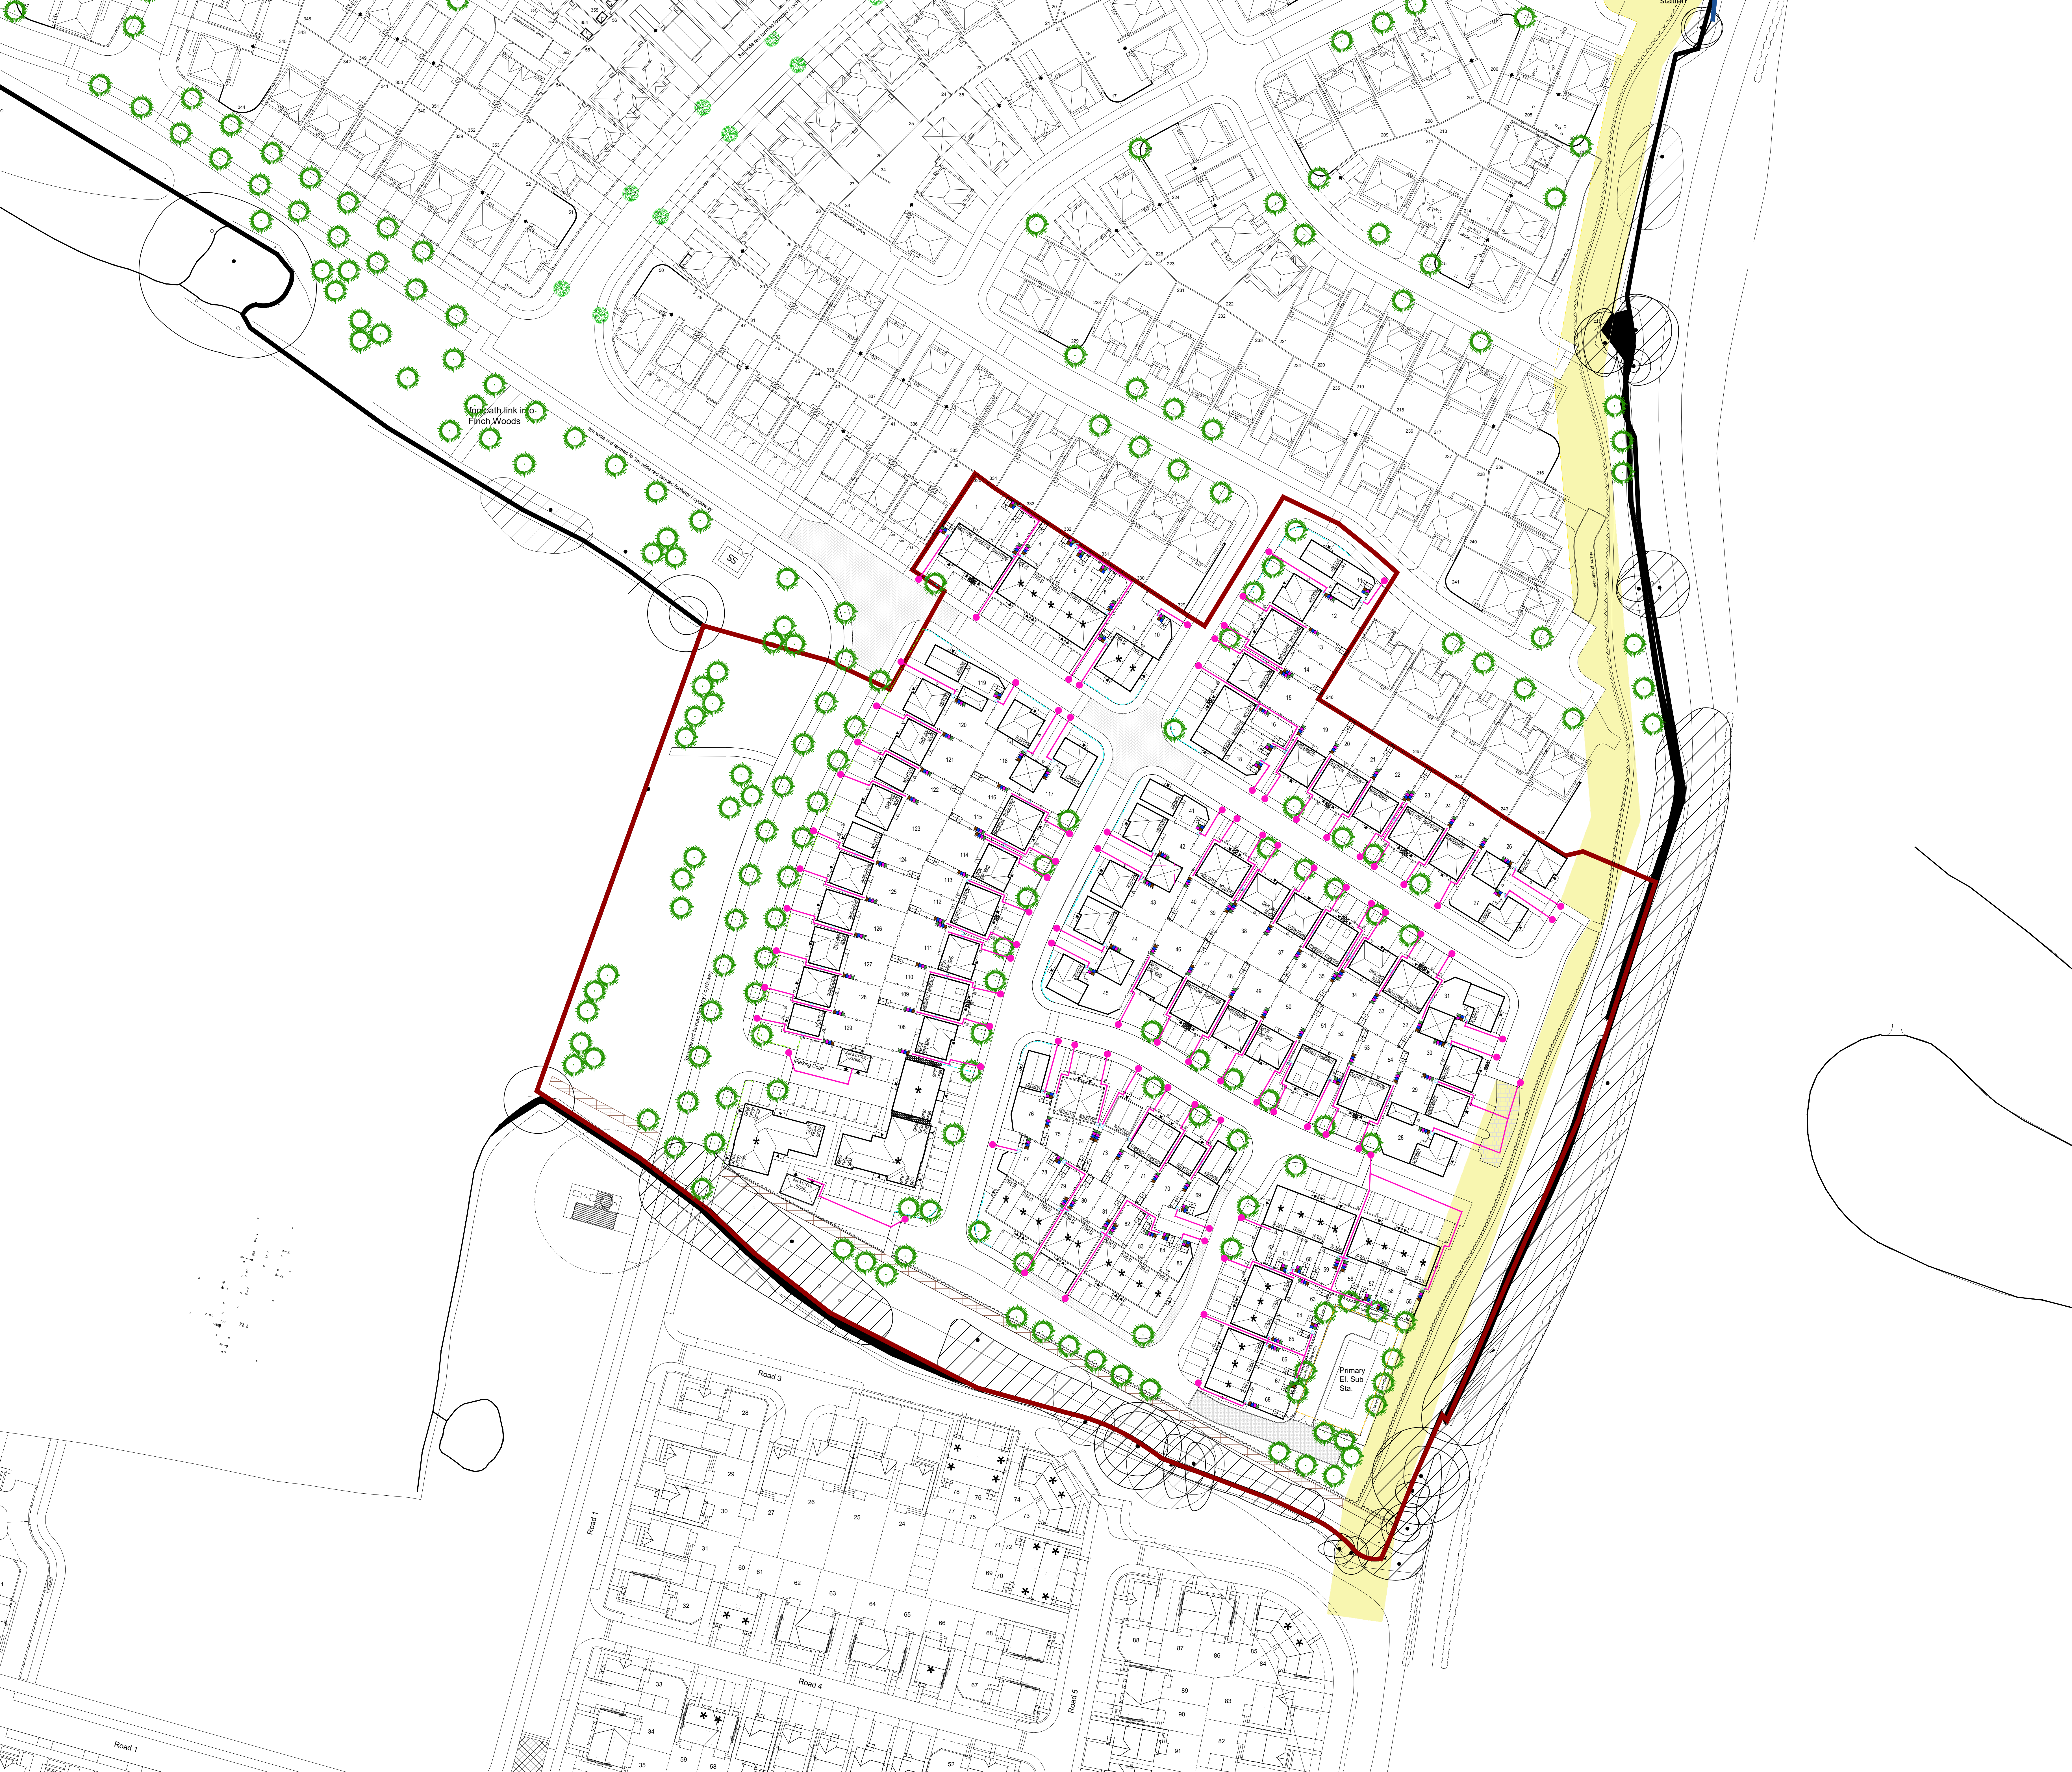

Revision	Description	Date	Design By

Project: Halewood			
Description: Refuse Strategy Plan			
Design By: CL	Date: 17.06.25	Scale of A3: 1:500	Revision: #
From: HXXXX - BAH -	From: XX	From: XX - DR - UD -	From: 202500

QR Code
Placeholder
(Does not print)

Do not scale from this drawing. Work to given dimensions only. Any discrepancies are to be reported to Originator.
© Barratt Homes Ltd