


Cherryfield Drive, Kirby Overall Site Layout

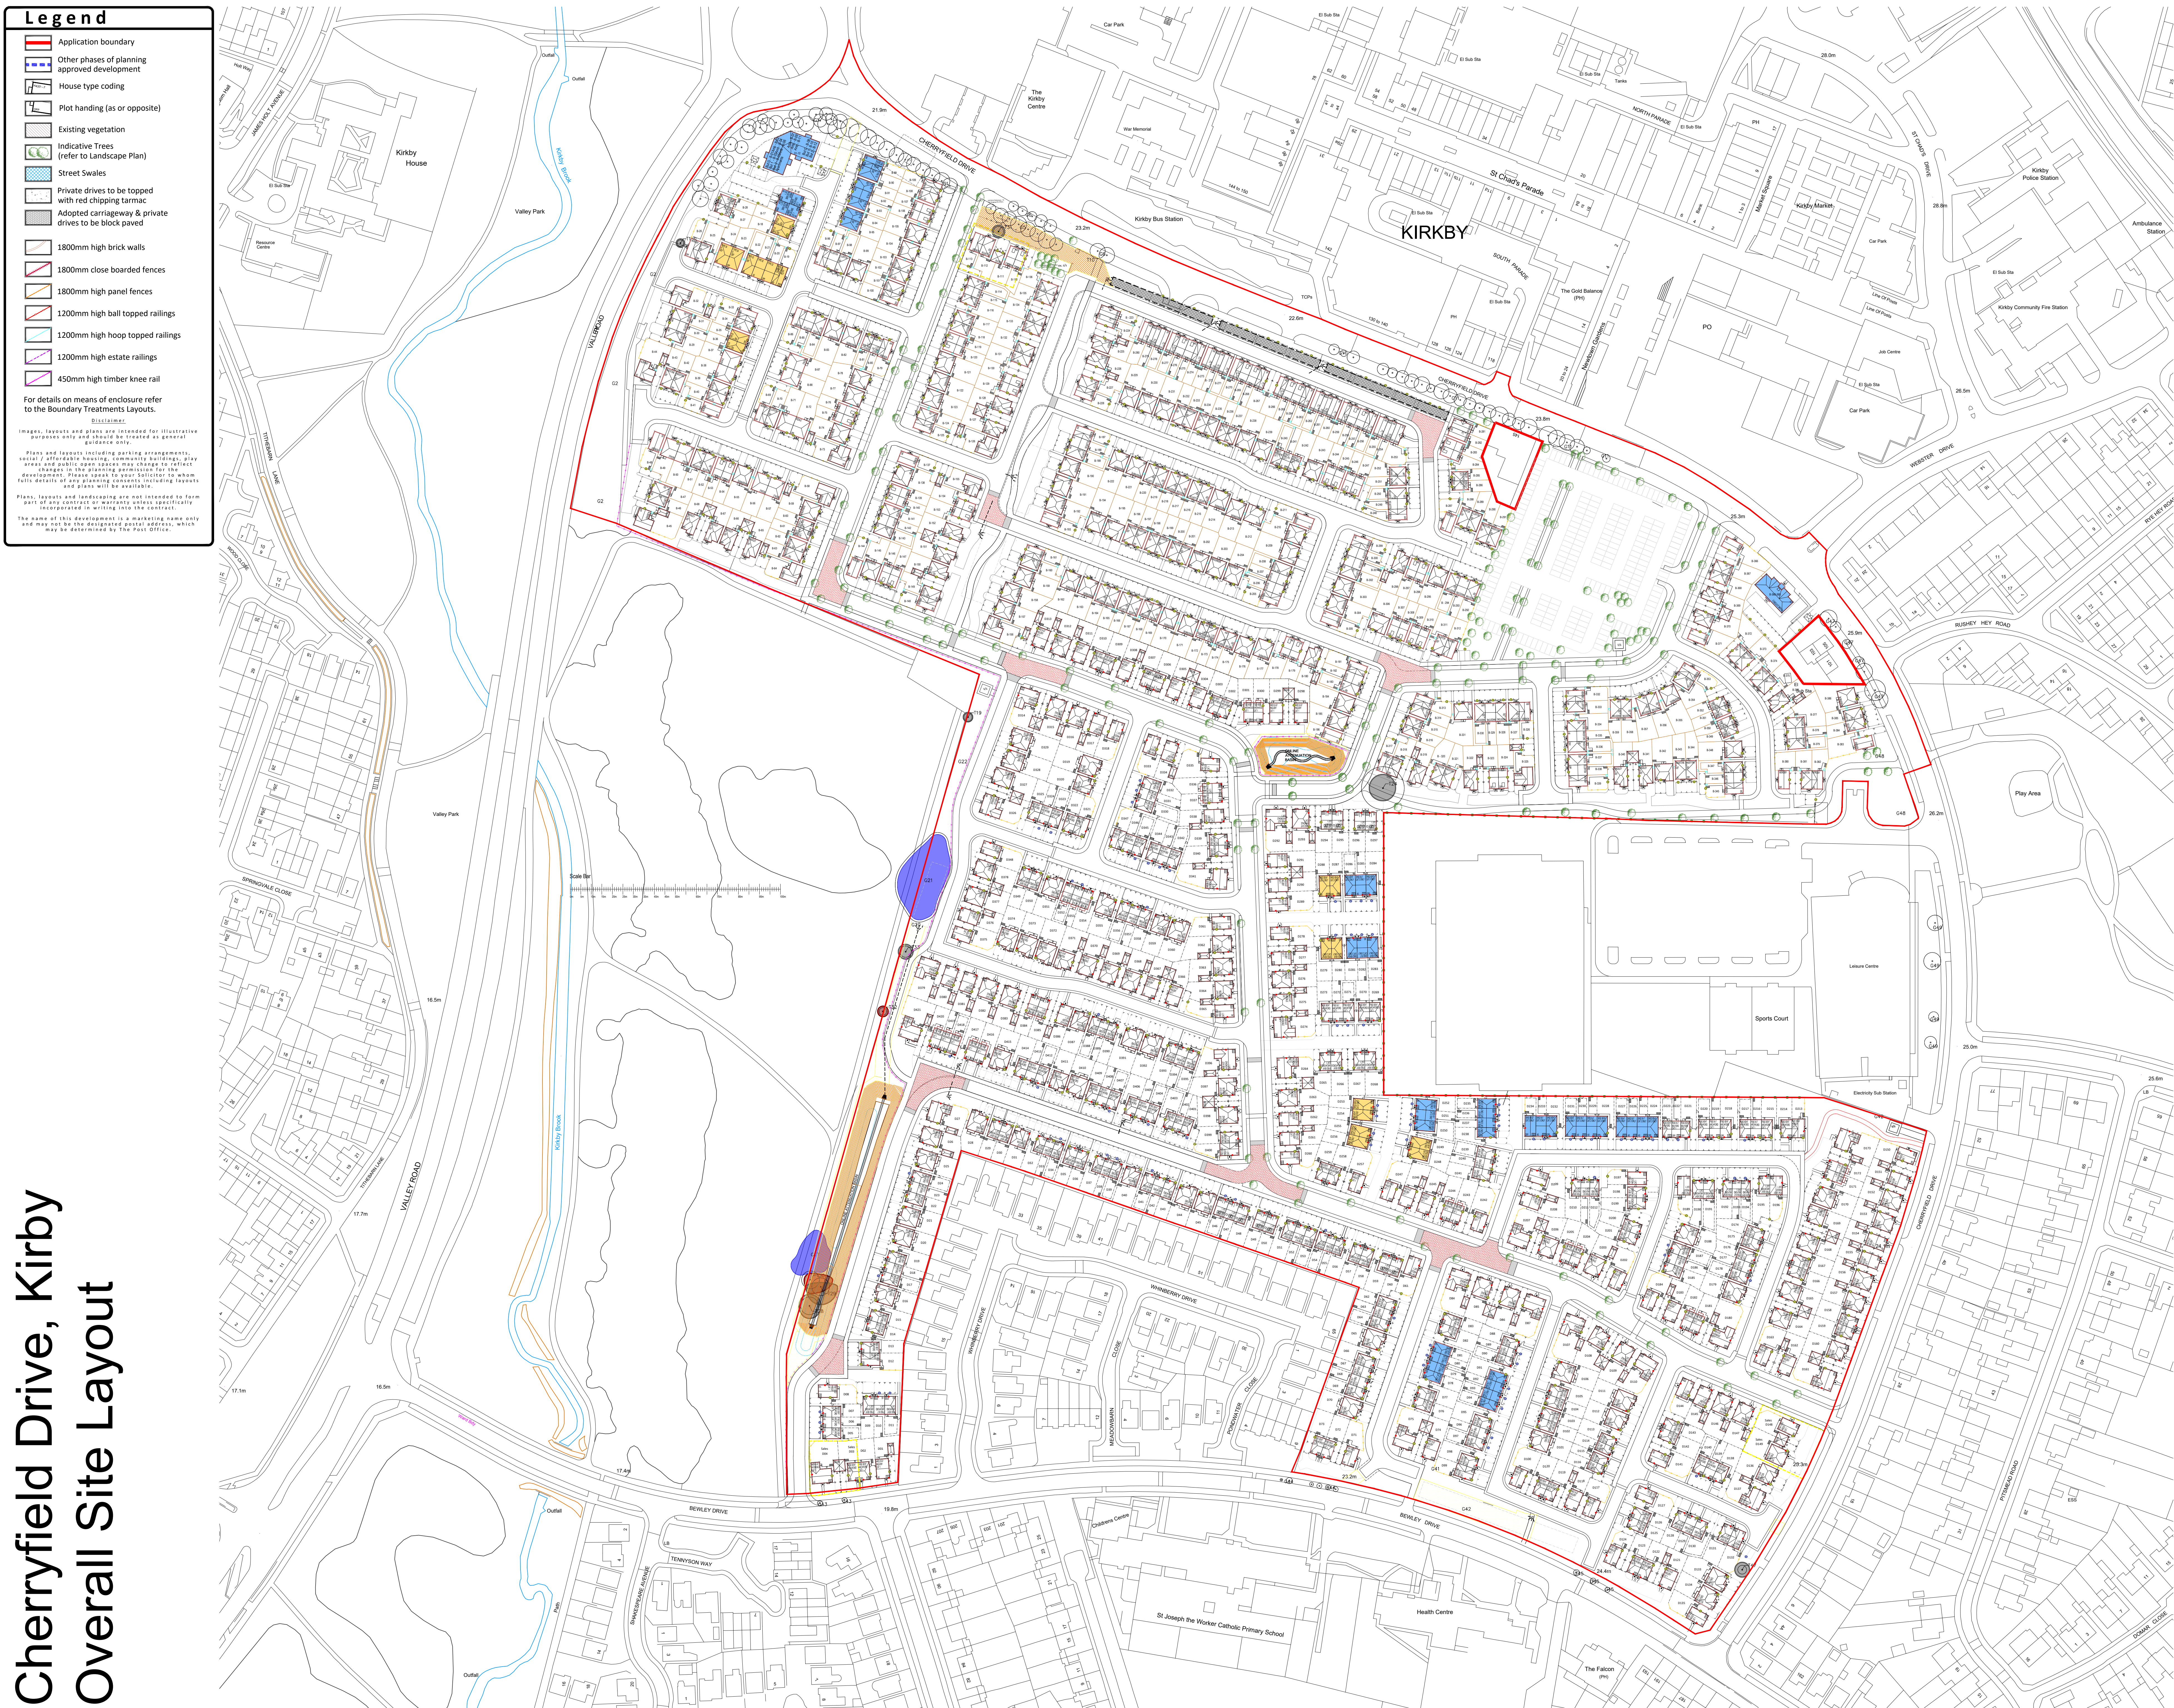

Warning to House Purchasers

Buyers are warned that this is a working drawing and the contents of this drawing may be subject to change during the build process. The layout, form, content, and dimensions specified are included for general guidance only. Finishes or features shown may alter in respect of individual properties. Whilst we make every effort to ensure our drawings are up to date there may from time to time be an unavoidable delay in updating these due to changes in regulations and/or planning. Purchasers are advised to check with Sales Adviser whether any alterations have been made to this drawing. The contents of this drawing do not constitute a contract, part of any contract or warranty unless specifically incorporated into the contract. This should not be relied upon for the purposes of entering into a contract to purchase any property.

[illegible]

Revision	Description			Date	Design By
Project Cherryfield Drive, Kirkby Description Overall Planning Layout 					
Design By	JC	Date	11-03-2024	Scale at A0	1:1000
Revision	P	Drawn By	XX - DR	UD	203001
H3505 - DWH- XX - XX - DR - UD - 203001					
Do not scale from this drawing. Work to given dimensions only. Any discrepancies are to be reported to Originator					