


Use only labelled dimensions and levels for construction. All dimensions & levels to be checked on site before commencing work and any discrepancies to be notified to C.A. immediately. If in doubt ask ?

QIM
S
ISO 9001
REGISTERED FIRM

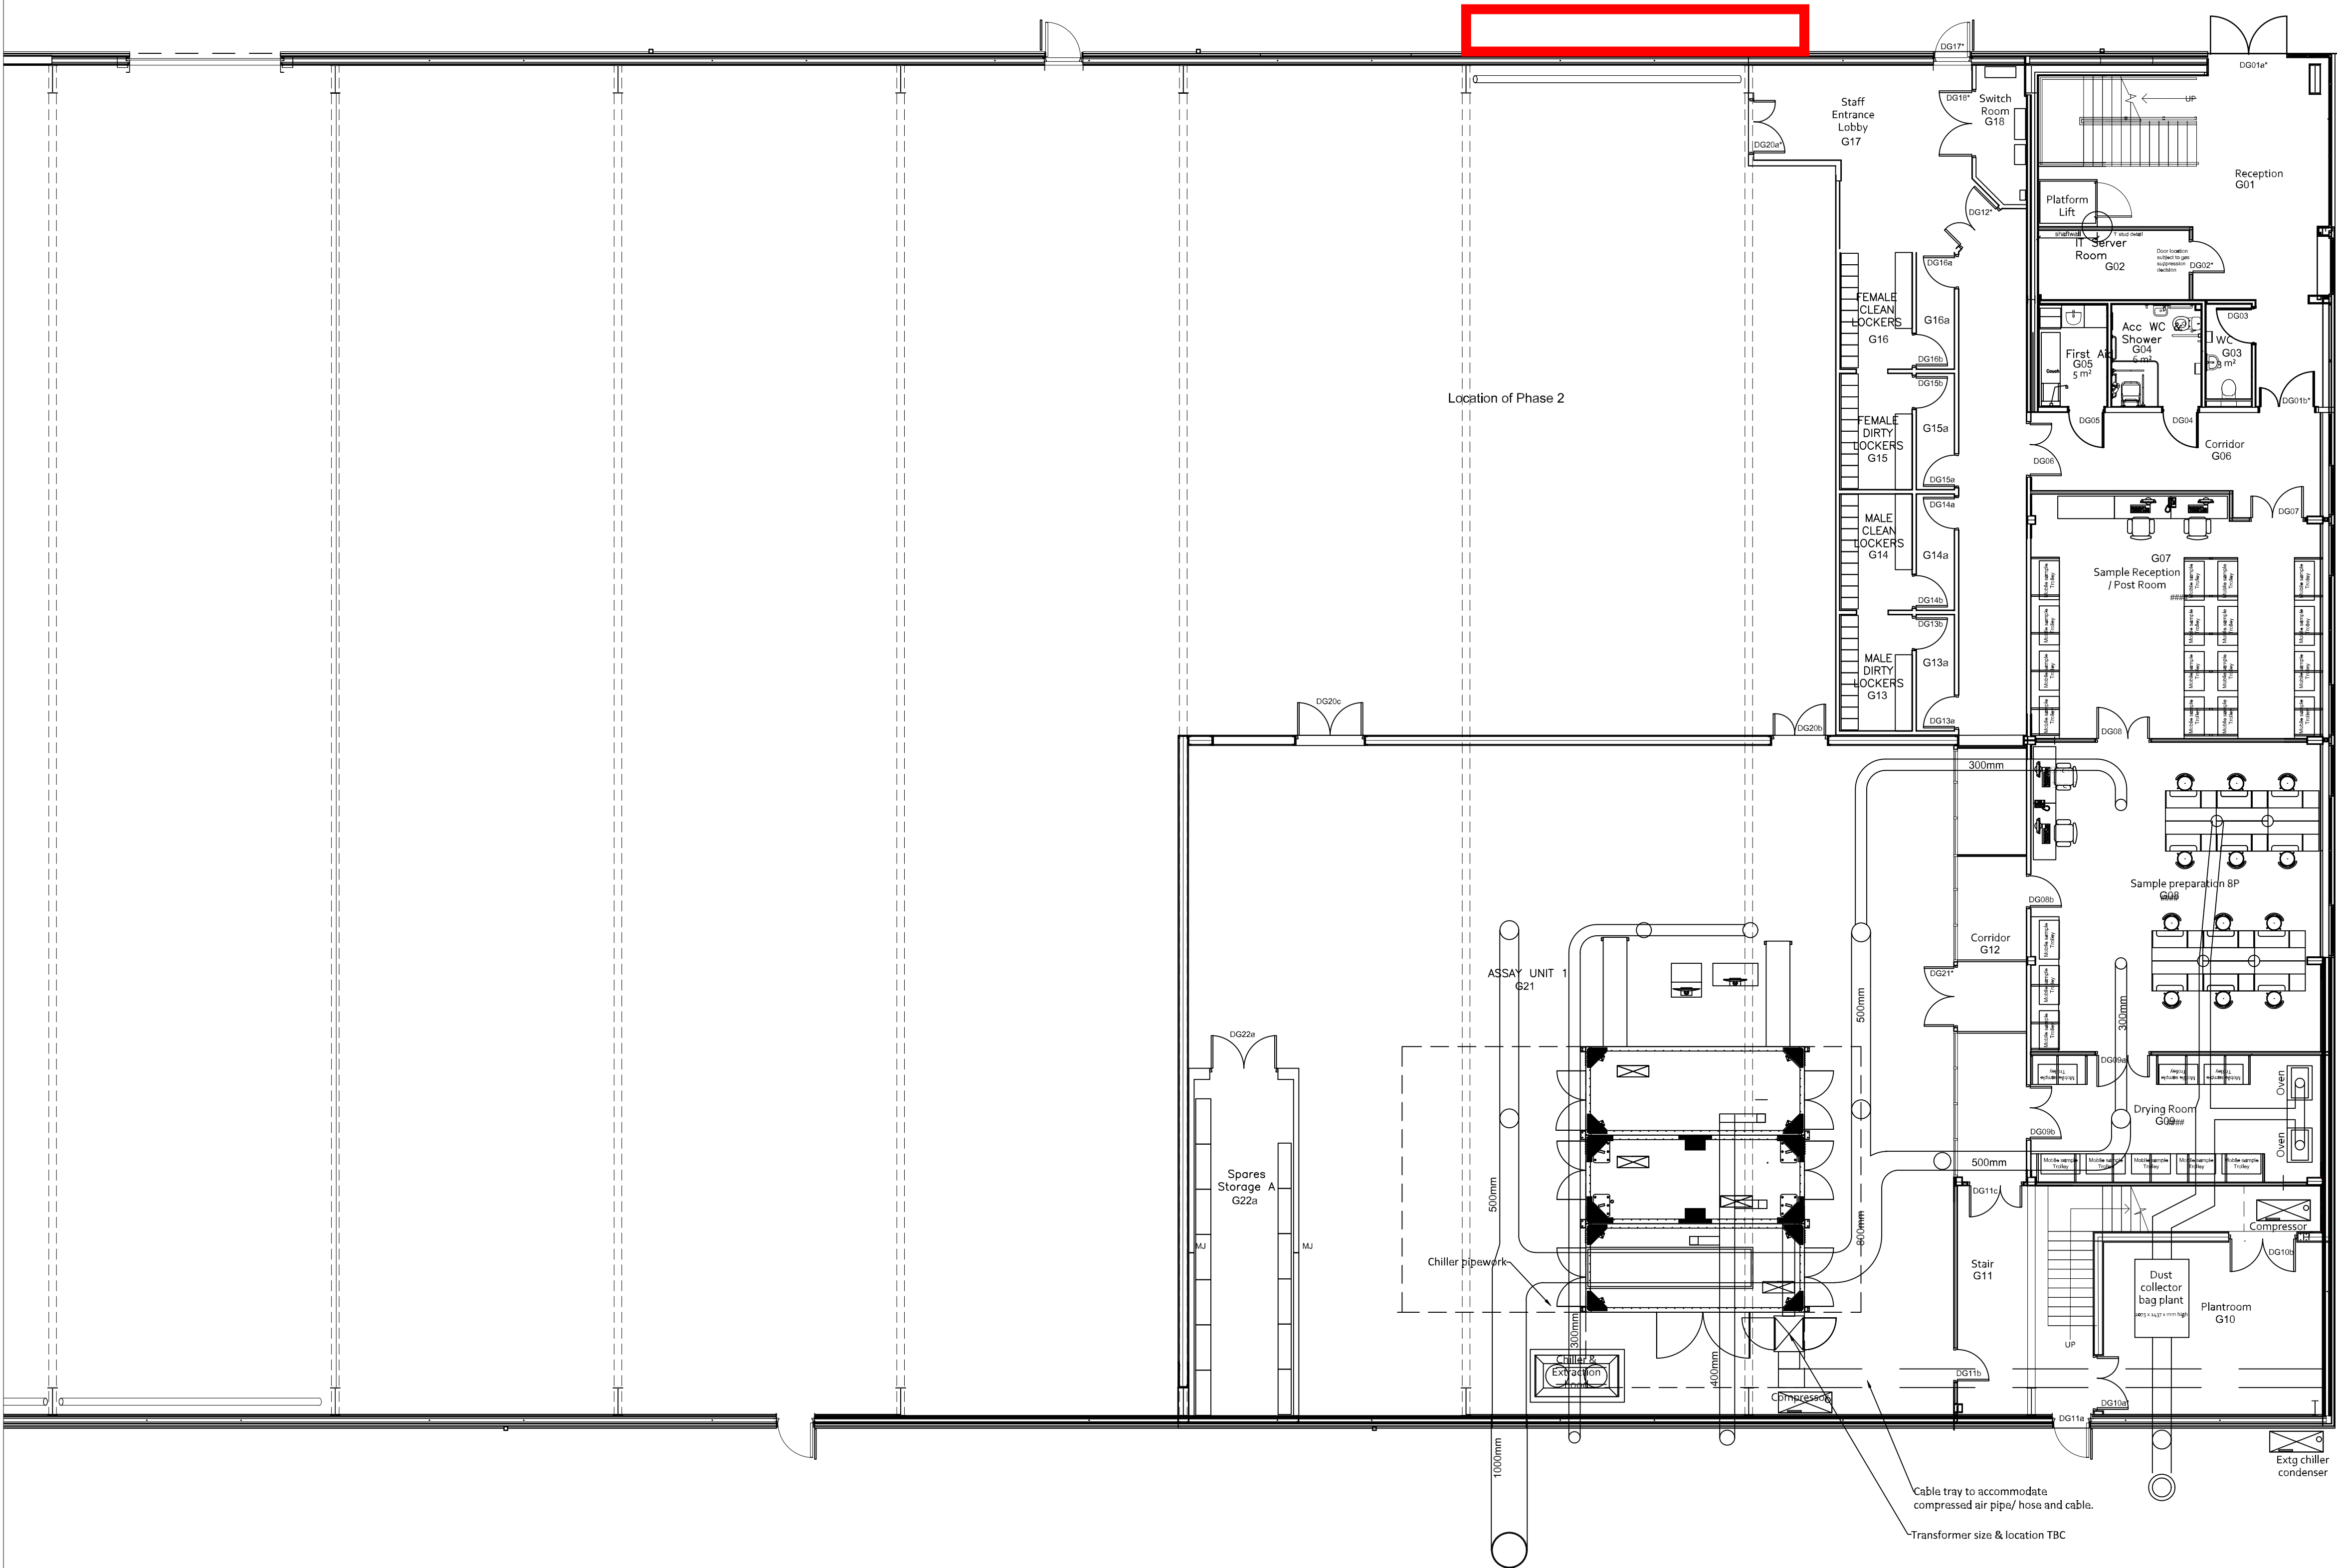

B	STAGE 3 ISSUE FOLLOWING CLIENT COMMENTS	CM	29/07/26
A	PLANNING ISSUE	CM	16/04/26
rev	comments	initials	date

mdg

architects interior designers strategy planners quantity surveyors principal designers

Mersey Design Group Ltd
Cleveland House
41, Show Street
Liverpool L6 1HL

telephone: 0151 207 9431
facsimile: 0151 207 9447
e-mail: info@mdg.design
web: www.mdg.design

client

Alfred H Knight International Ltd

project

Acornfield Phase 2 & 3
Acornfield Road
Kirkby

content

Phase 1B
Existing Layout Plan

scale	1:100	sheet	A1	date	Jan 26	drawn by	BM	checked	TC
project number	308-06	drawing number	AL(E)01	rev	B				
purpose of issue	Planning								