


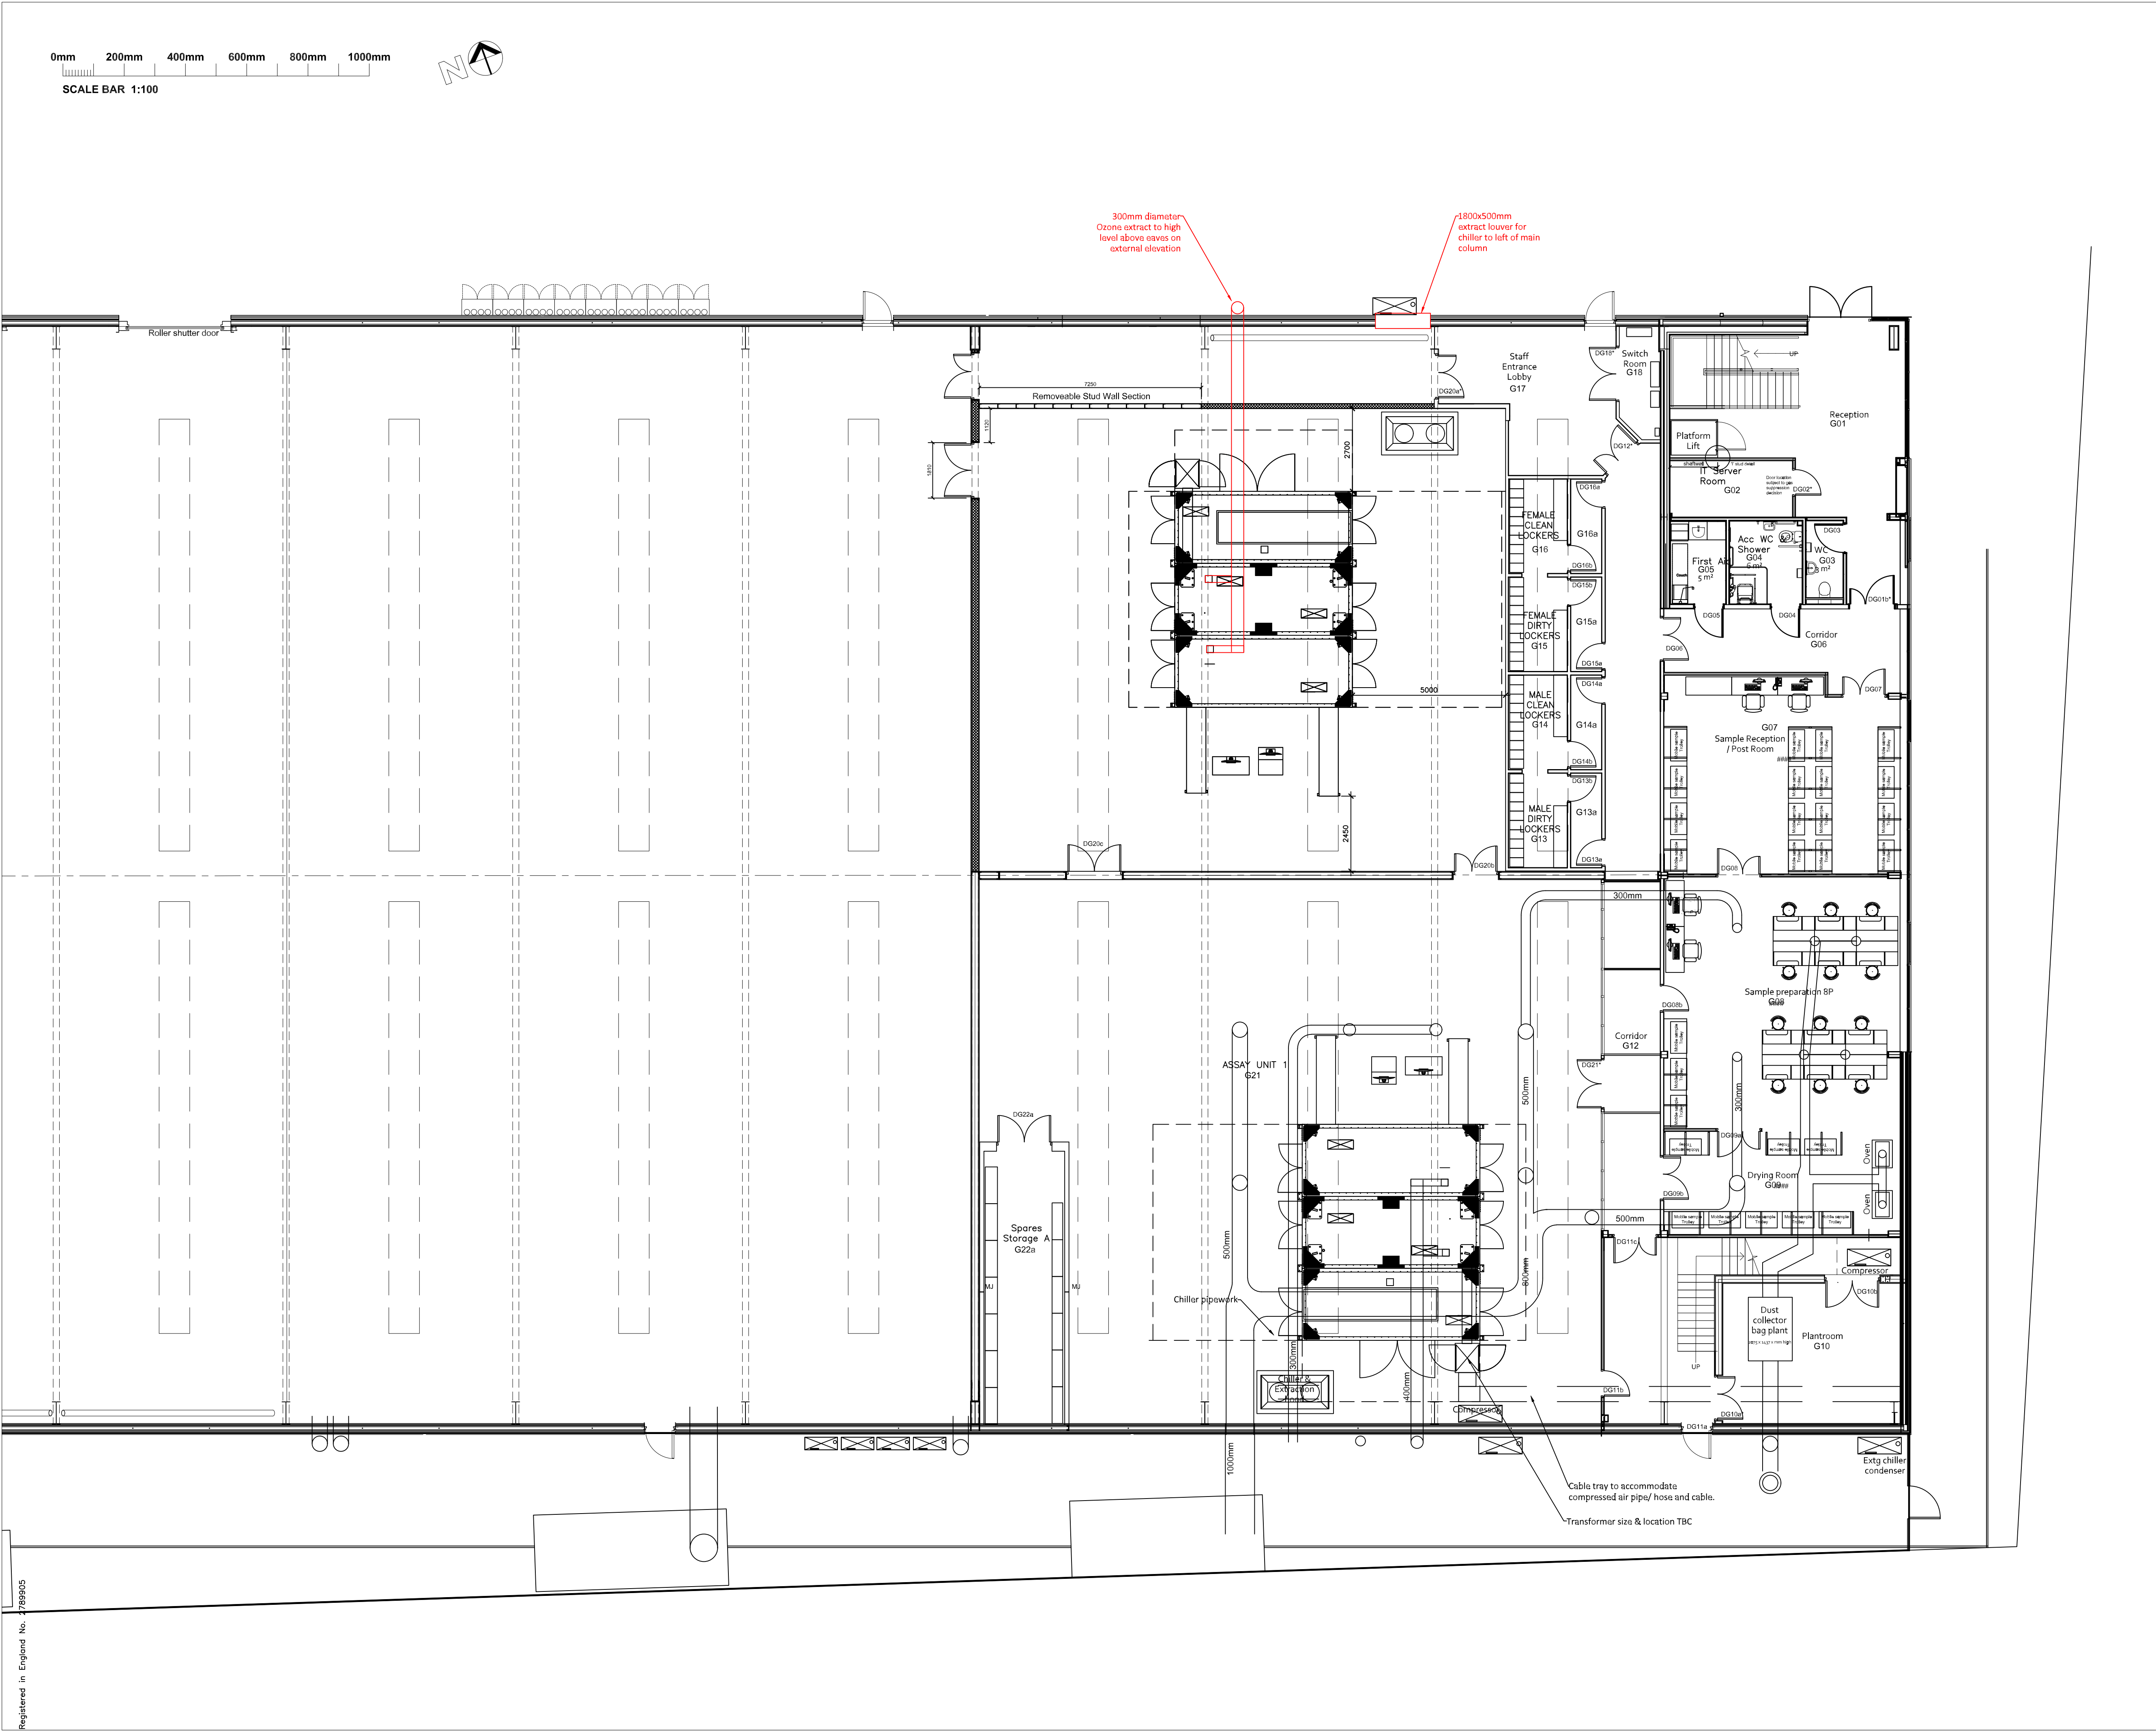

Use only labelled dimensions and levels for construction. All dimensions & levels to be checked on site before commencing work and any discrepancies to be notified to C.A. immediately. If in doubt ask ?



|     |                                         |          |          |
|-----|-----------------------------------------|----------|----------|
| B   | STAGE 3 ISSUE FOLLOWING CLIENT COMMENTS | CM       | 29/07/26 |
| A   | PRELIMINARY PLANNING ISSUE              | CM       | 16/04/26 |
| rev | comments                                | initials | date     |



architects  
interior designers  
strategy planners  
quantity surveyors  
principal designers

Mersey Design Group Ltd  
Cleveland House  
41 Shaw Street  
Liverpool L6 1HL

telephone: 0151 207 9431  
facsimile: 0151 207 9447  
e-mail: info@mdg.design  
web: www.mdg.design

client  
Alfred H Knight International Ltd

project  
Acornfield Phase 2 & 3  
Acornfield Road  
Kirkby

content  
Phase 1B  
Proposed Layout Plan

|                          |                           |                |                |               |
|--------------------------|---------------------------|----------------|----------------|---------------|
| scale<br>1:100           | sheet<br>A1               | date<br>Jan 26 | drawn by<br>BM | checked<br>TC |
| project number<br>308-06 | drawing number<br>AL(2)01 | rev<br>B       |                |               |
| purpose of issue         | Planning                  |                |                |               |