



SCALE 1:200
0m 2 4 6 8 10 12

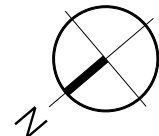

KEY
- : UNIT DEMISE
- : BUILDING DEMISE
- : TENANT PARKING

SERVICES
E: INCOMING ELECTRIC SUPPLY
W: INCOMING WATER SUPPLY
BT: INCOMING BT CONNECTION
EV: EVCP DUCT
SP: SPARE DUCT
FW: FOUL WATER DRAINAGE POINT

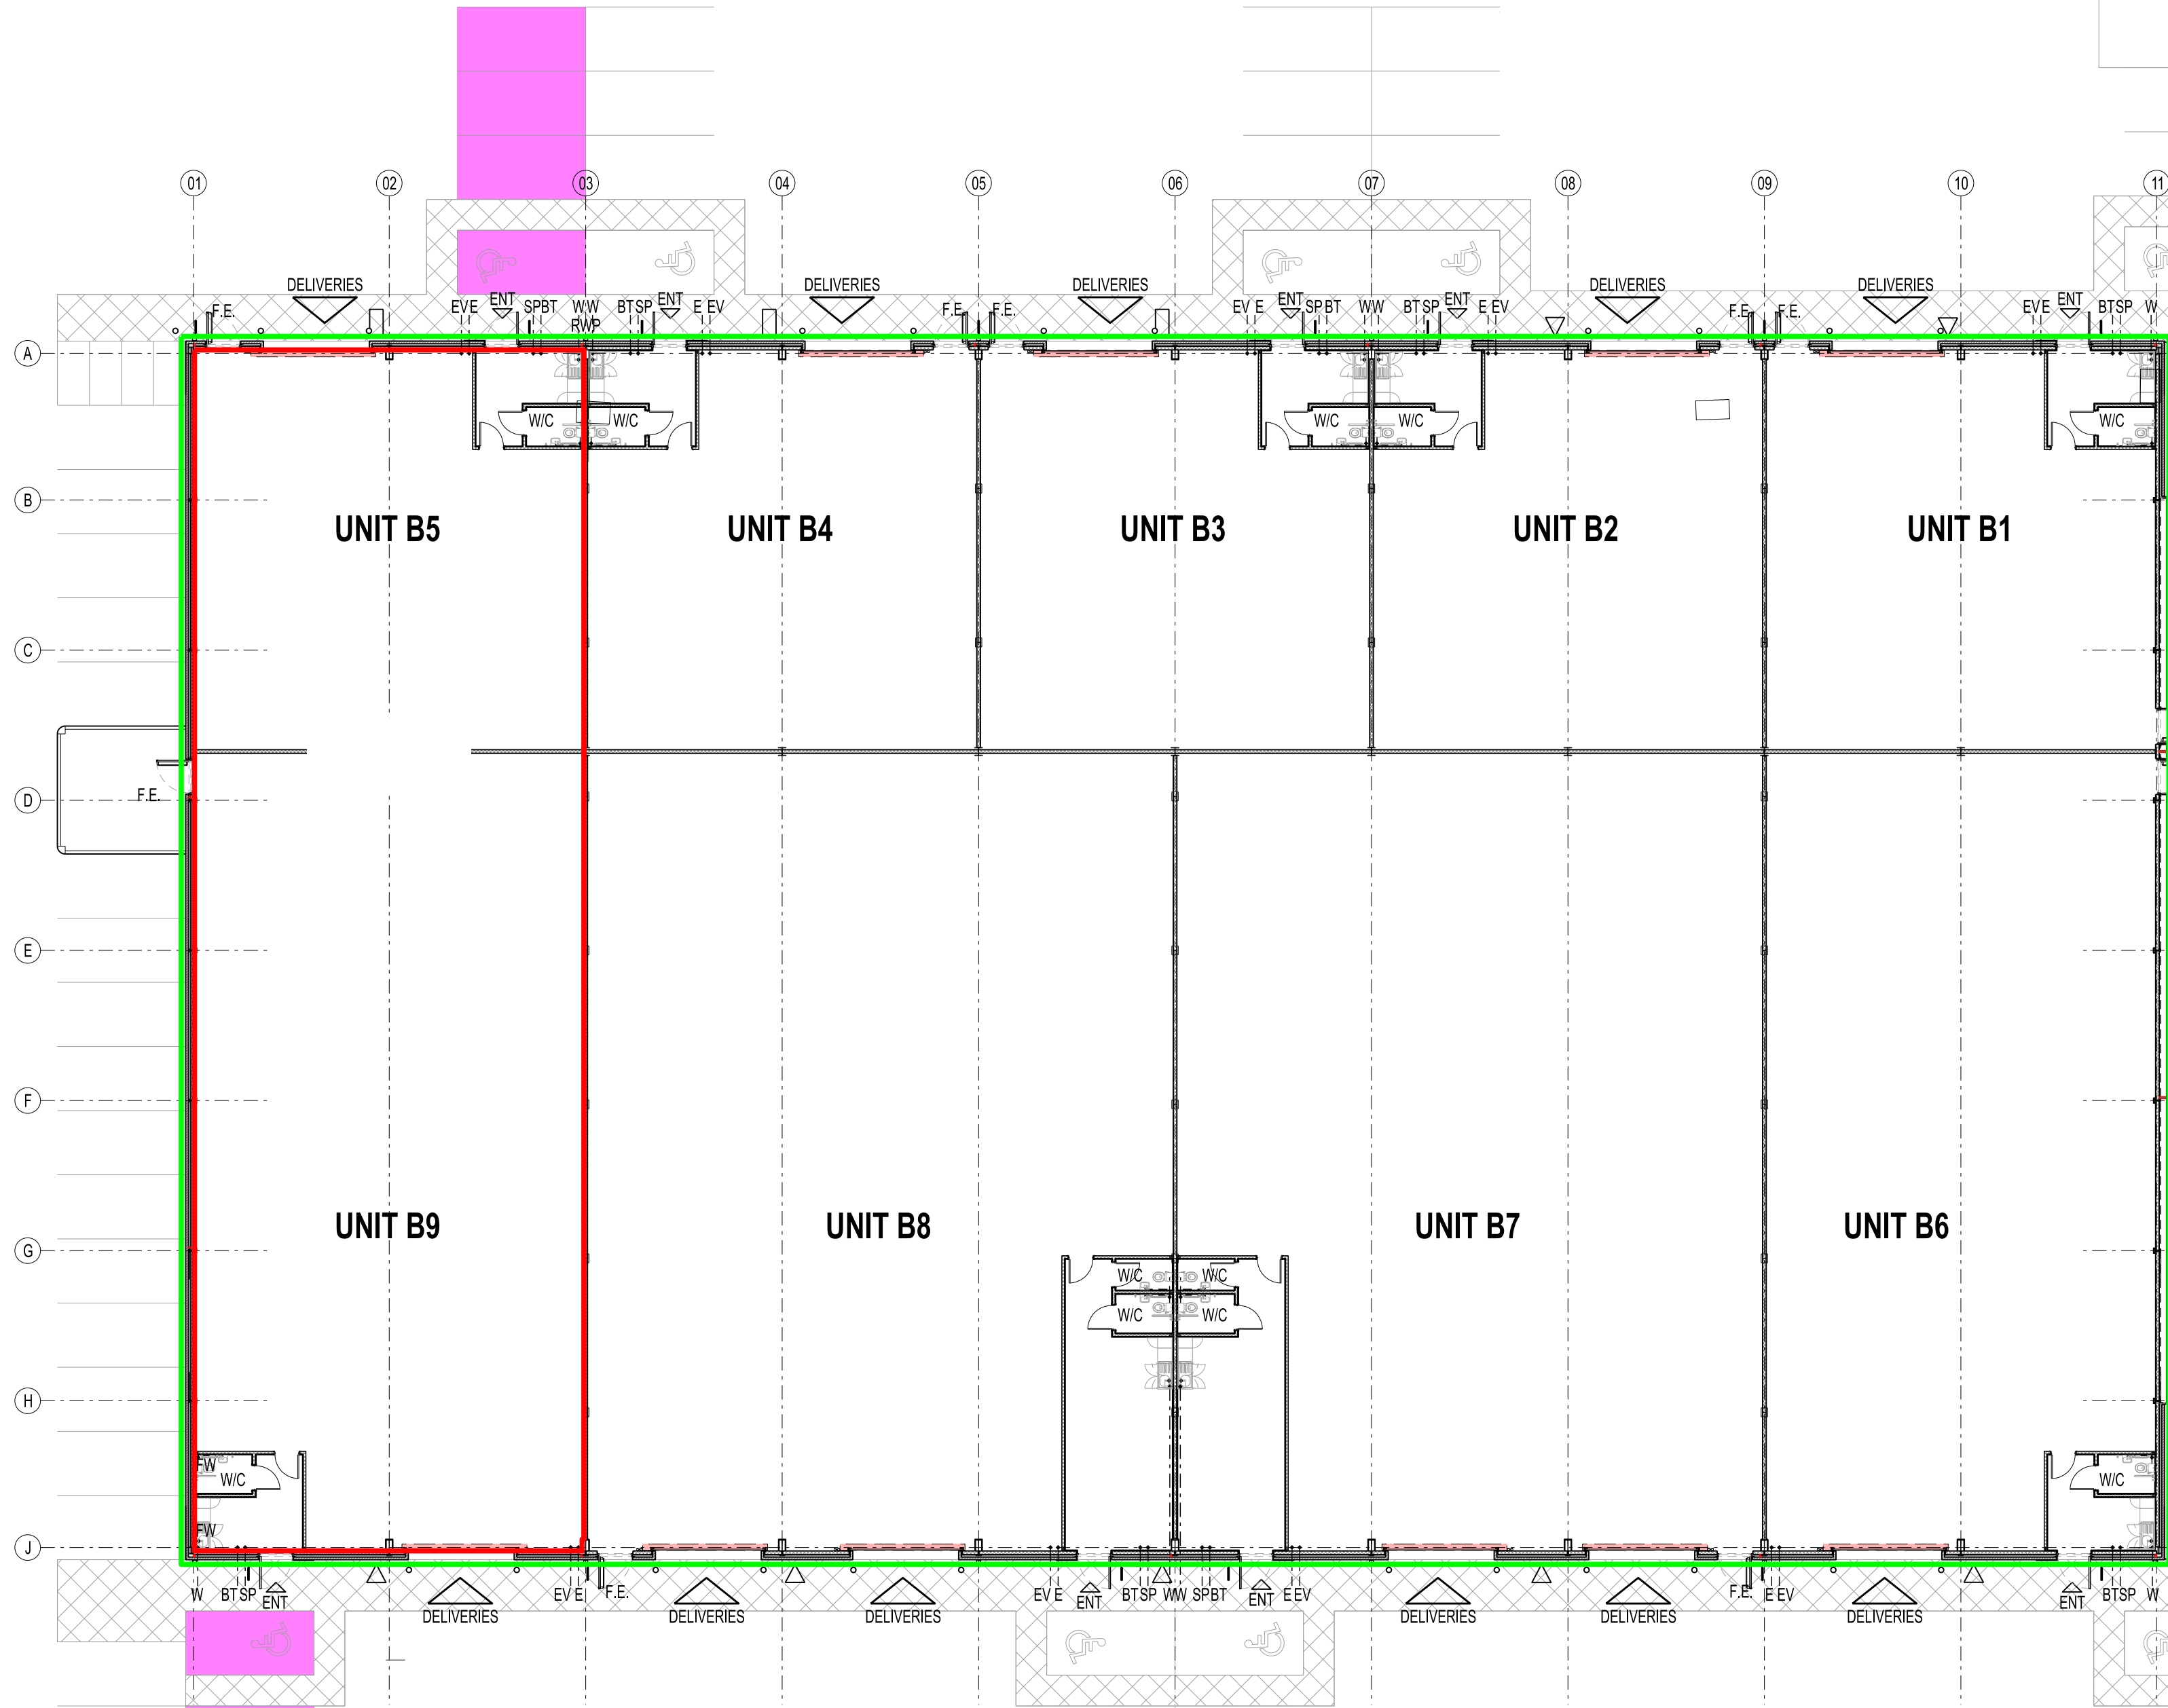

A 19/08/26 SCALING CORRECTED, CMP
REV. DATE NOTES INIT.

CLIENT / PROJECT
DERWENT
ESTATES
HUYTON INDUSTRIAL ESTATE, LIVERPOOL
DRAWING TITLE
UNIT B5 & B9
PROPOSED BLOCK PLAN

STATUS
PLANNING
DATE 15/05/26 DRAWN CMP SCALE @ A1 1:200

PROJECT NUMBER UNIT / BLOCK Q / S/B CODE TYPE & NUMBER REVISION LETTER

DRAWING NO.
11049 B5-B9 PL P02 A

Site Location Plans L GA Plans P Elevations E
Sections S Details D Profs: Colour C

THE RATCLIFFE GROVES PARTNERSHIP

MANCHESTER
101 MANCHESTER ROAD
BURY LANCASHIRE, BL9 6TD
T: 0161 797 0000 E: manchester@rga.co.uk
www.rga.co.uk

LONDON
19 BEDFORD ROW
LONDON WC1R 4EB
T: 020 7600 6666 E: london@rga.co.uk

