


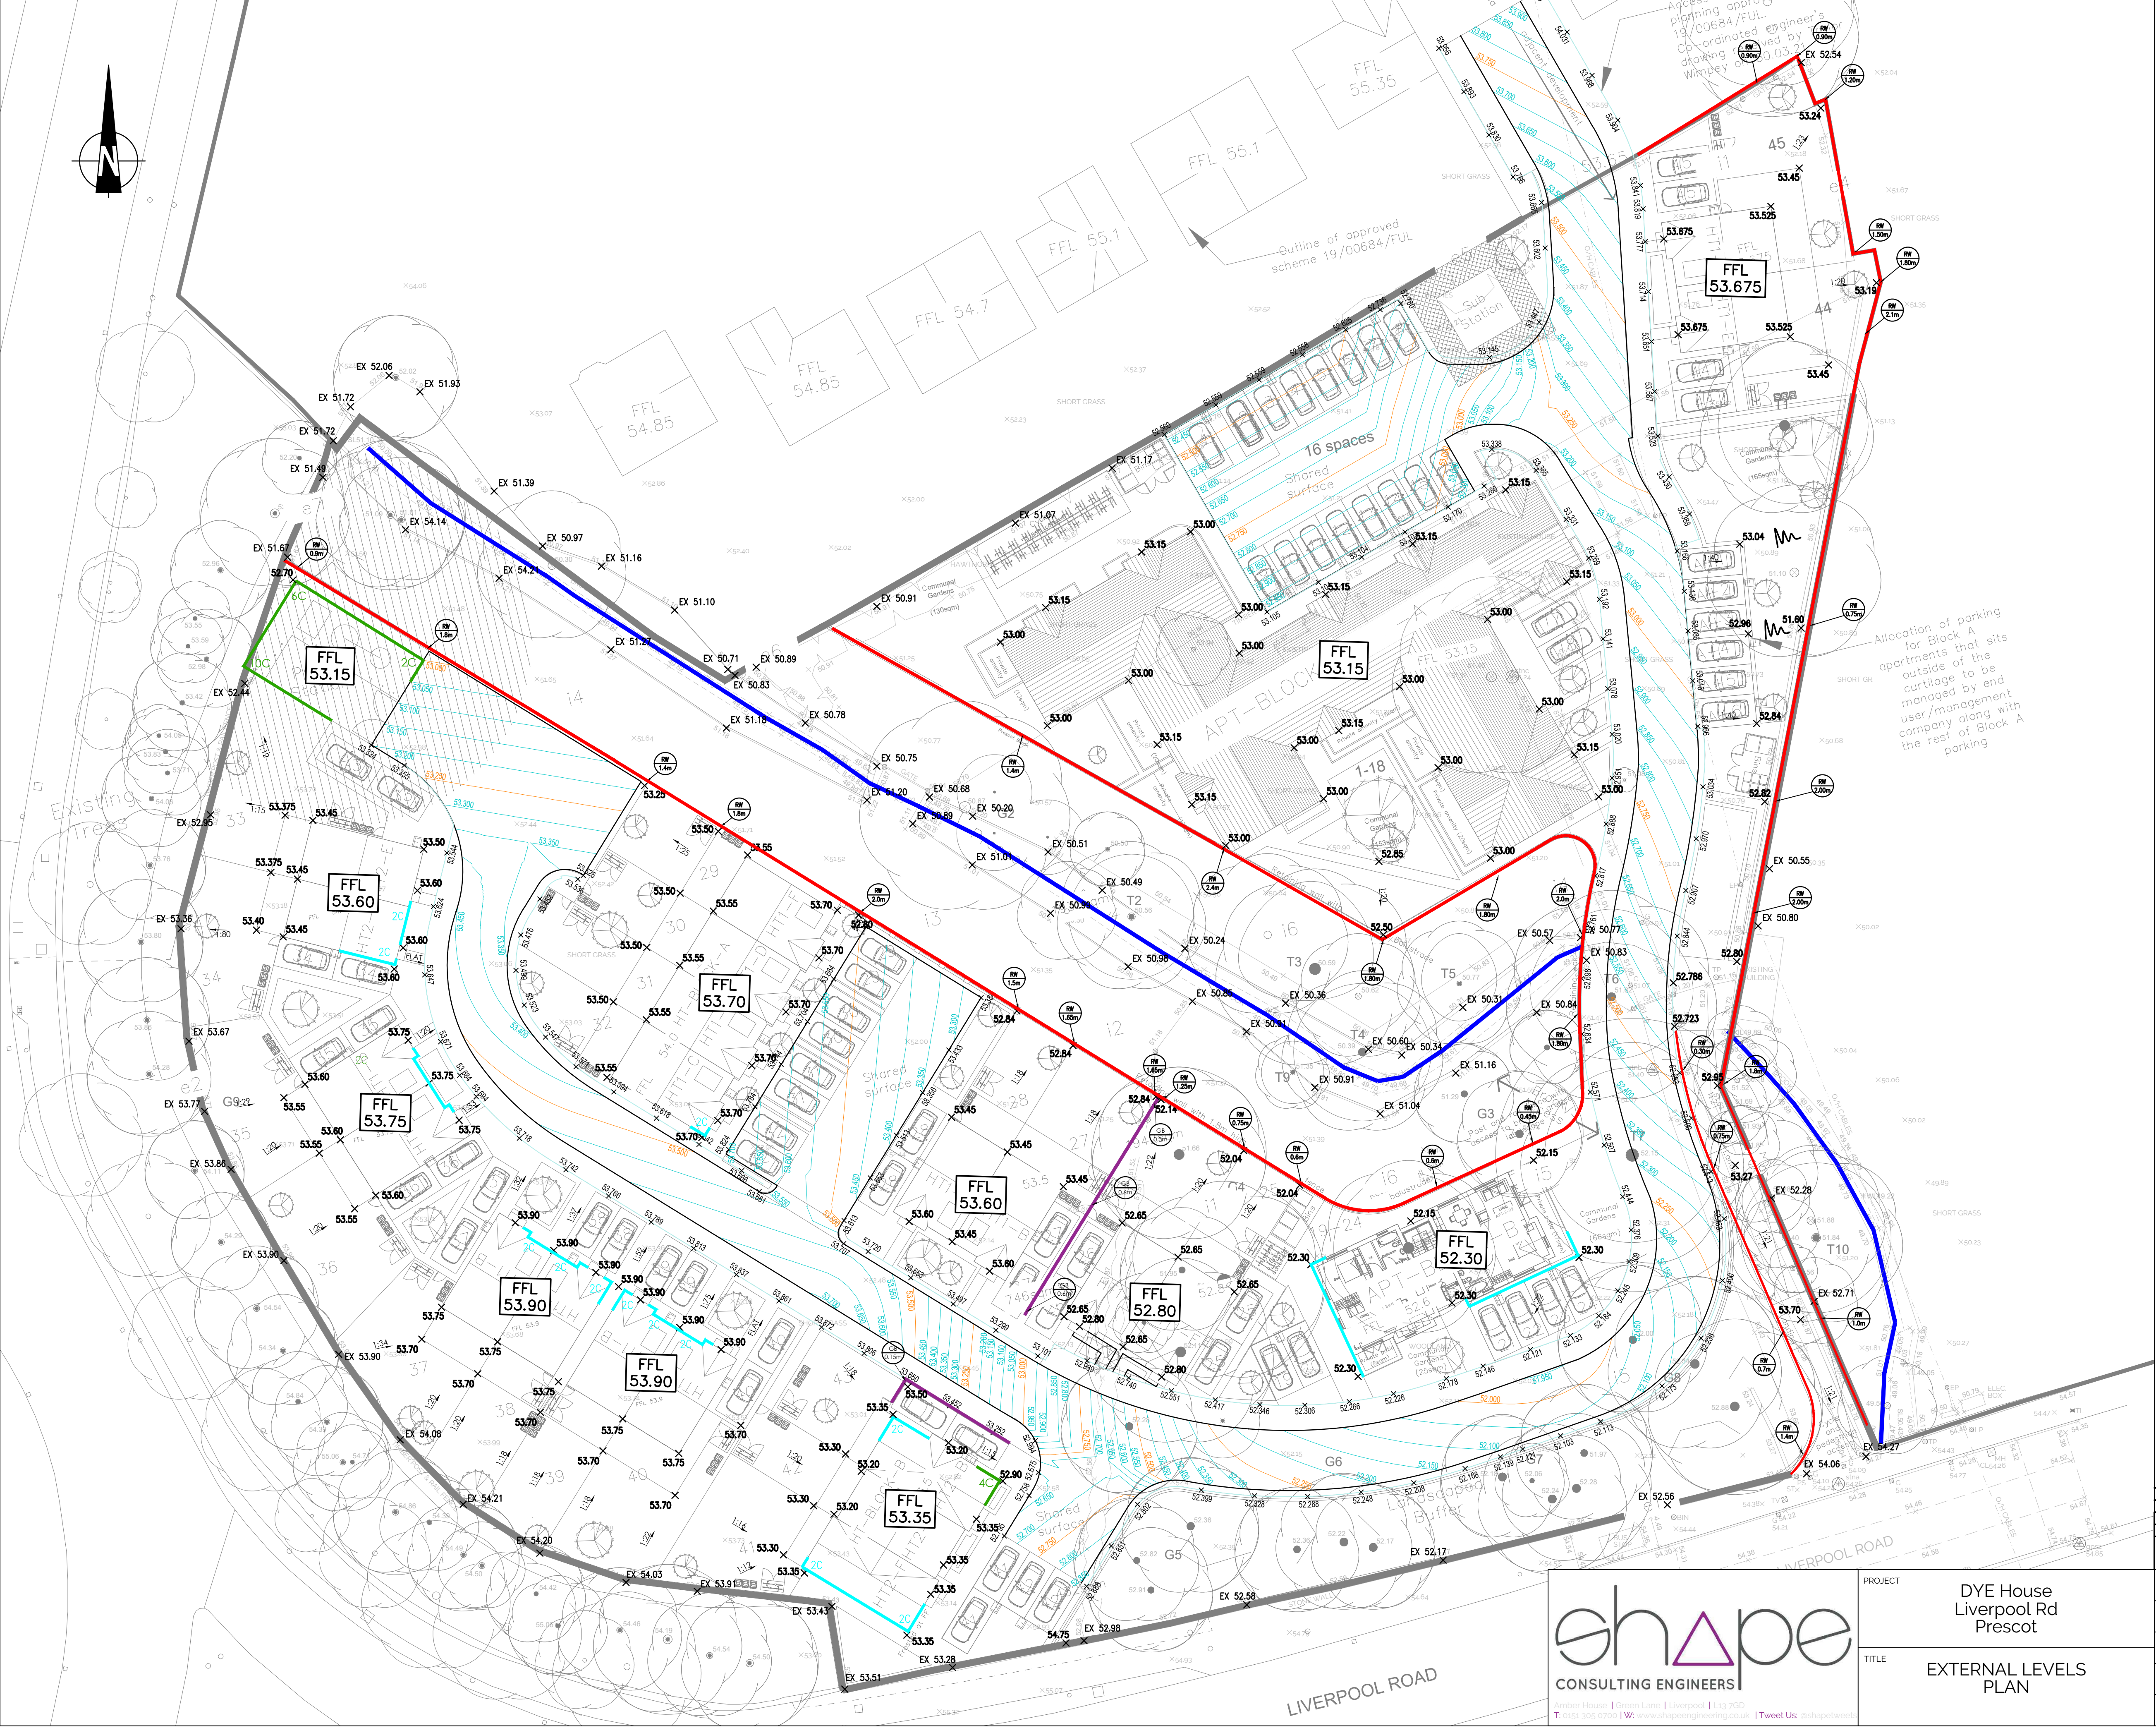

- KEY:**
- GRAVEL BOARD RETAINING FEATURE (MAX. HEIGHT OF 0.60m)
 - STRUCTURAL RETAINING WALL (HEIGHTS OVER 0.6m REQUIRE STRUCTURAL DESIGN WITH OR WITHOUT FENCE/RAILS)
 - DOUBLE DPC (max 2 courses 150mm)
 - EXTERNAL WALL WHERE SHOWING MORE THAN 150mm BRICKWORK (4C = 4 BRICK COURSES)
 - 150mm HIGH STANDARD STEP
 - PROPOSED LEVEL
 - GARDEN GRADIENT
 - EXISTING LEVEL
 - PROPOSED BANKING (Max 1 IN 3)

NOTE:
RETAINING FEATURE HEIGHTS BASED ON GARDEN GRADIENTS OF MAXIMUM 1:12. LEVELS AND HEIGHTS MAY BE SUBJECT TO CHANGE AT DETAILED DESIGN.

P03	GP	Removed Stepped Access to Watercourse Area	21/09/2023
P02	GP	Updated Retaining Above Ditch Arrangement	12/09/2023
P01	GP	First Issue	05/09/2023
Rev	By	Description	Date

Revision Schedule			
Client		Group D Developments	
Status	-	Purpose of Issue	PRELIMINARY
Designed By	GP	Drawn By	GP
Sheet No.	2075-SCE-00-00-DR-C-0006		
Scale (to A3)	1:250	Date	05/09/2023
		Rev	P03



PROJECT
DYE House
Liverpool Rd
Prescot

TITLE
EXTERNAL LEVELS
PLAN

This drawing remains the copyright of Shape Consulting Engineers Ltd.