



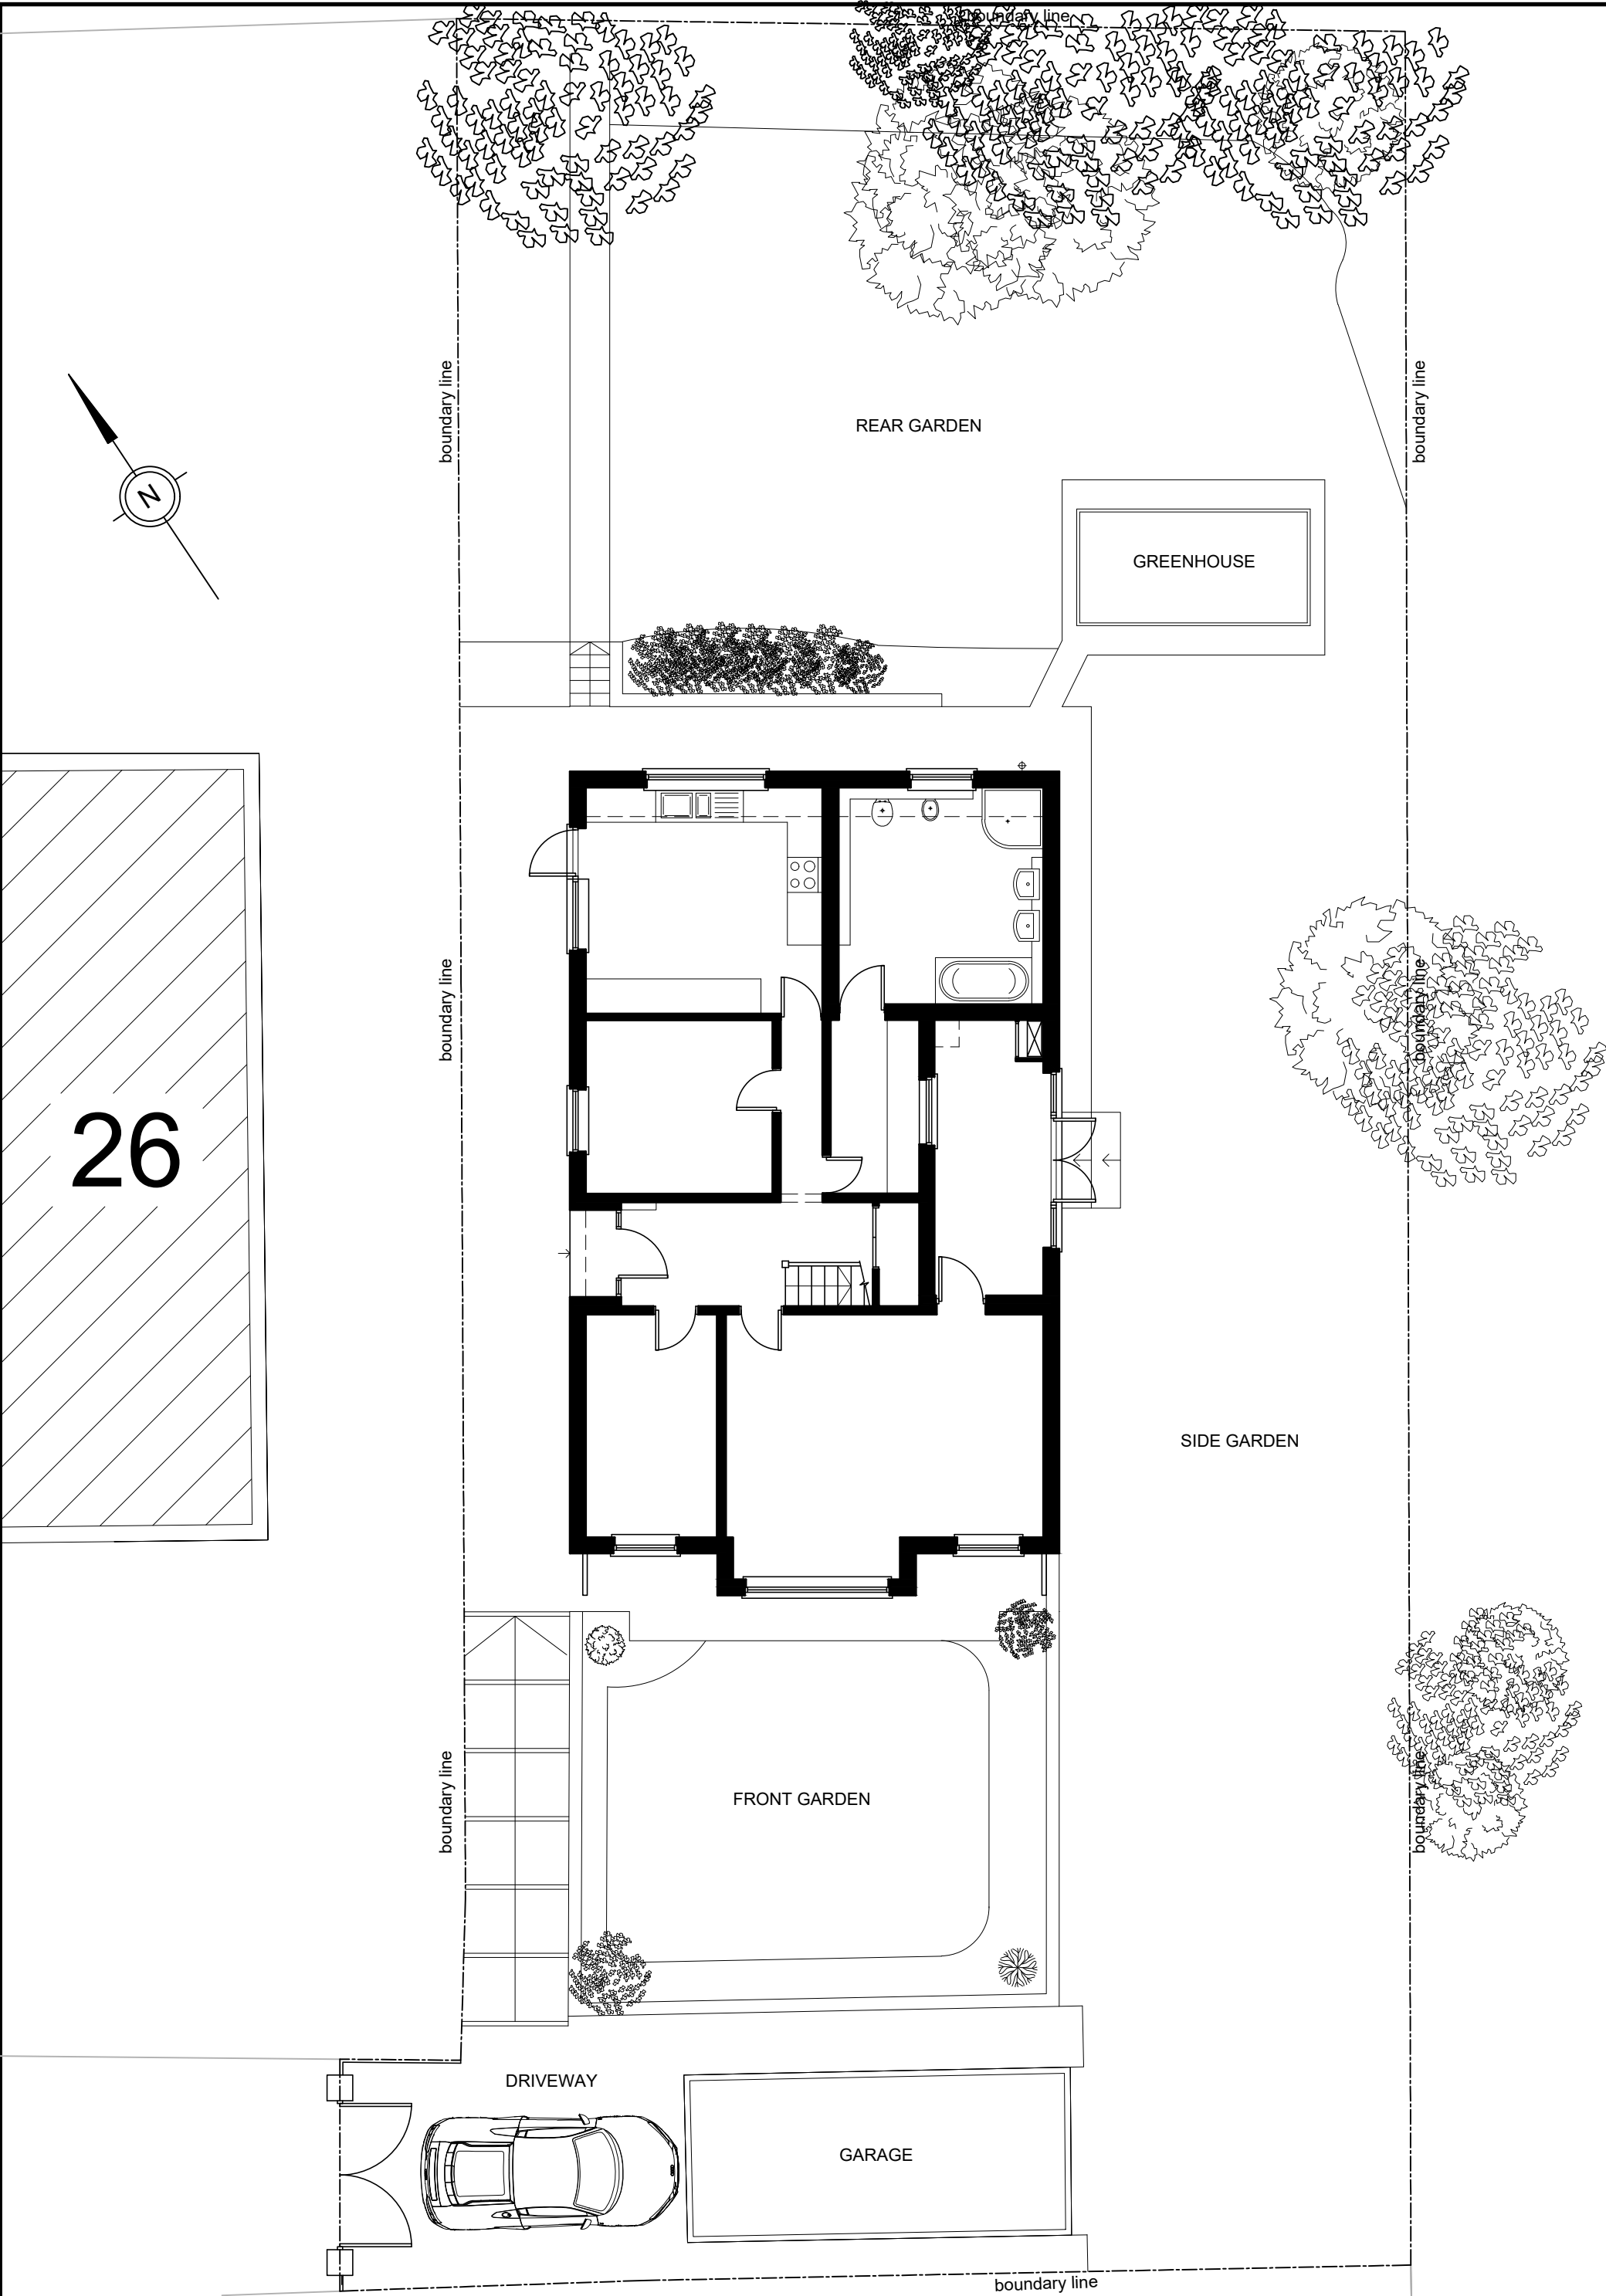

1:100 scale bar 0 1 2 3 4 5metres

EXISTING SITE BLOCK PLAN

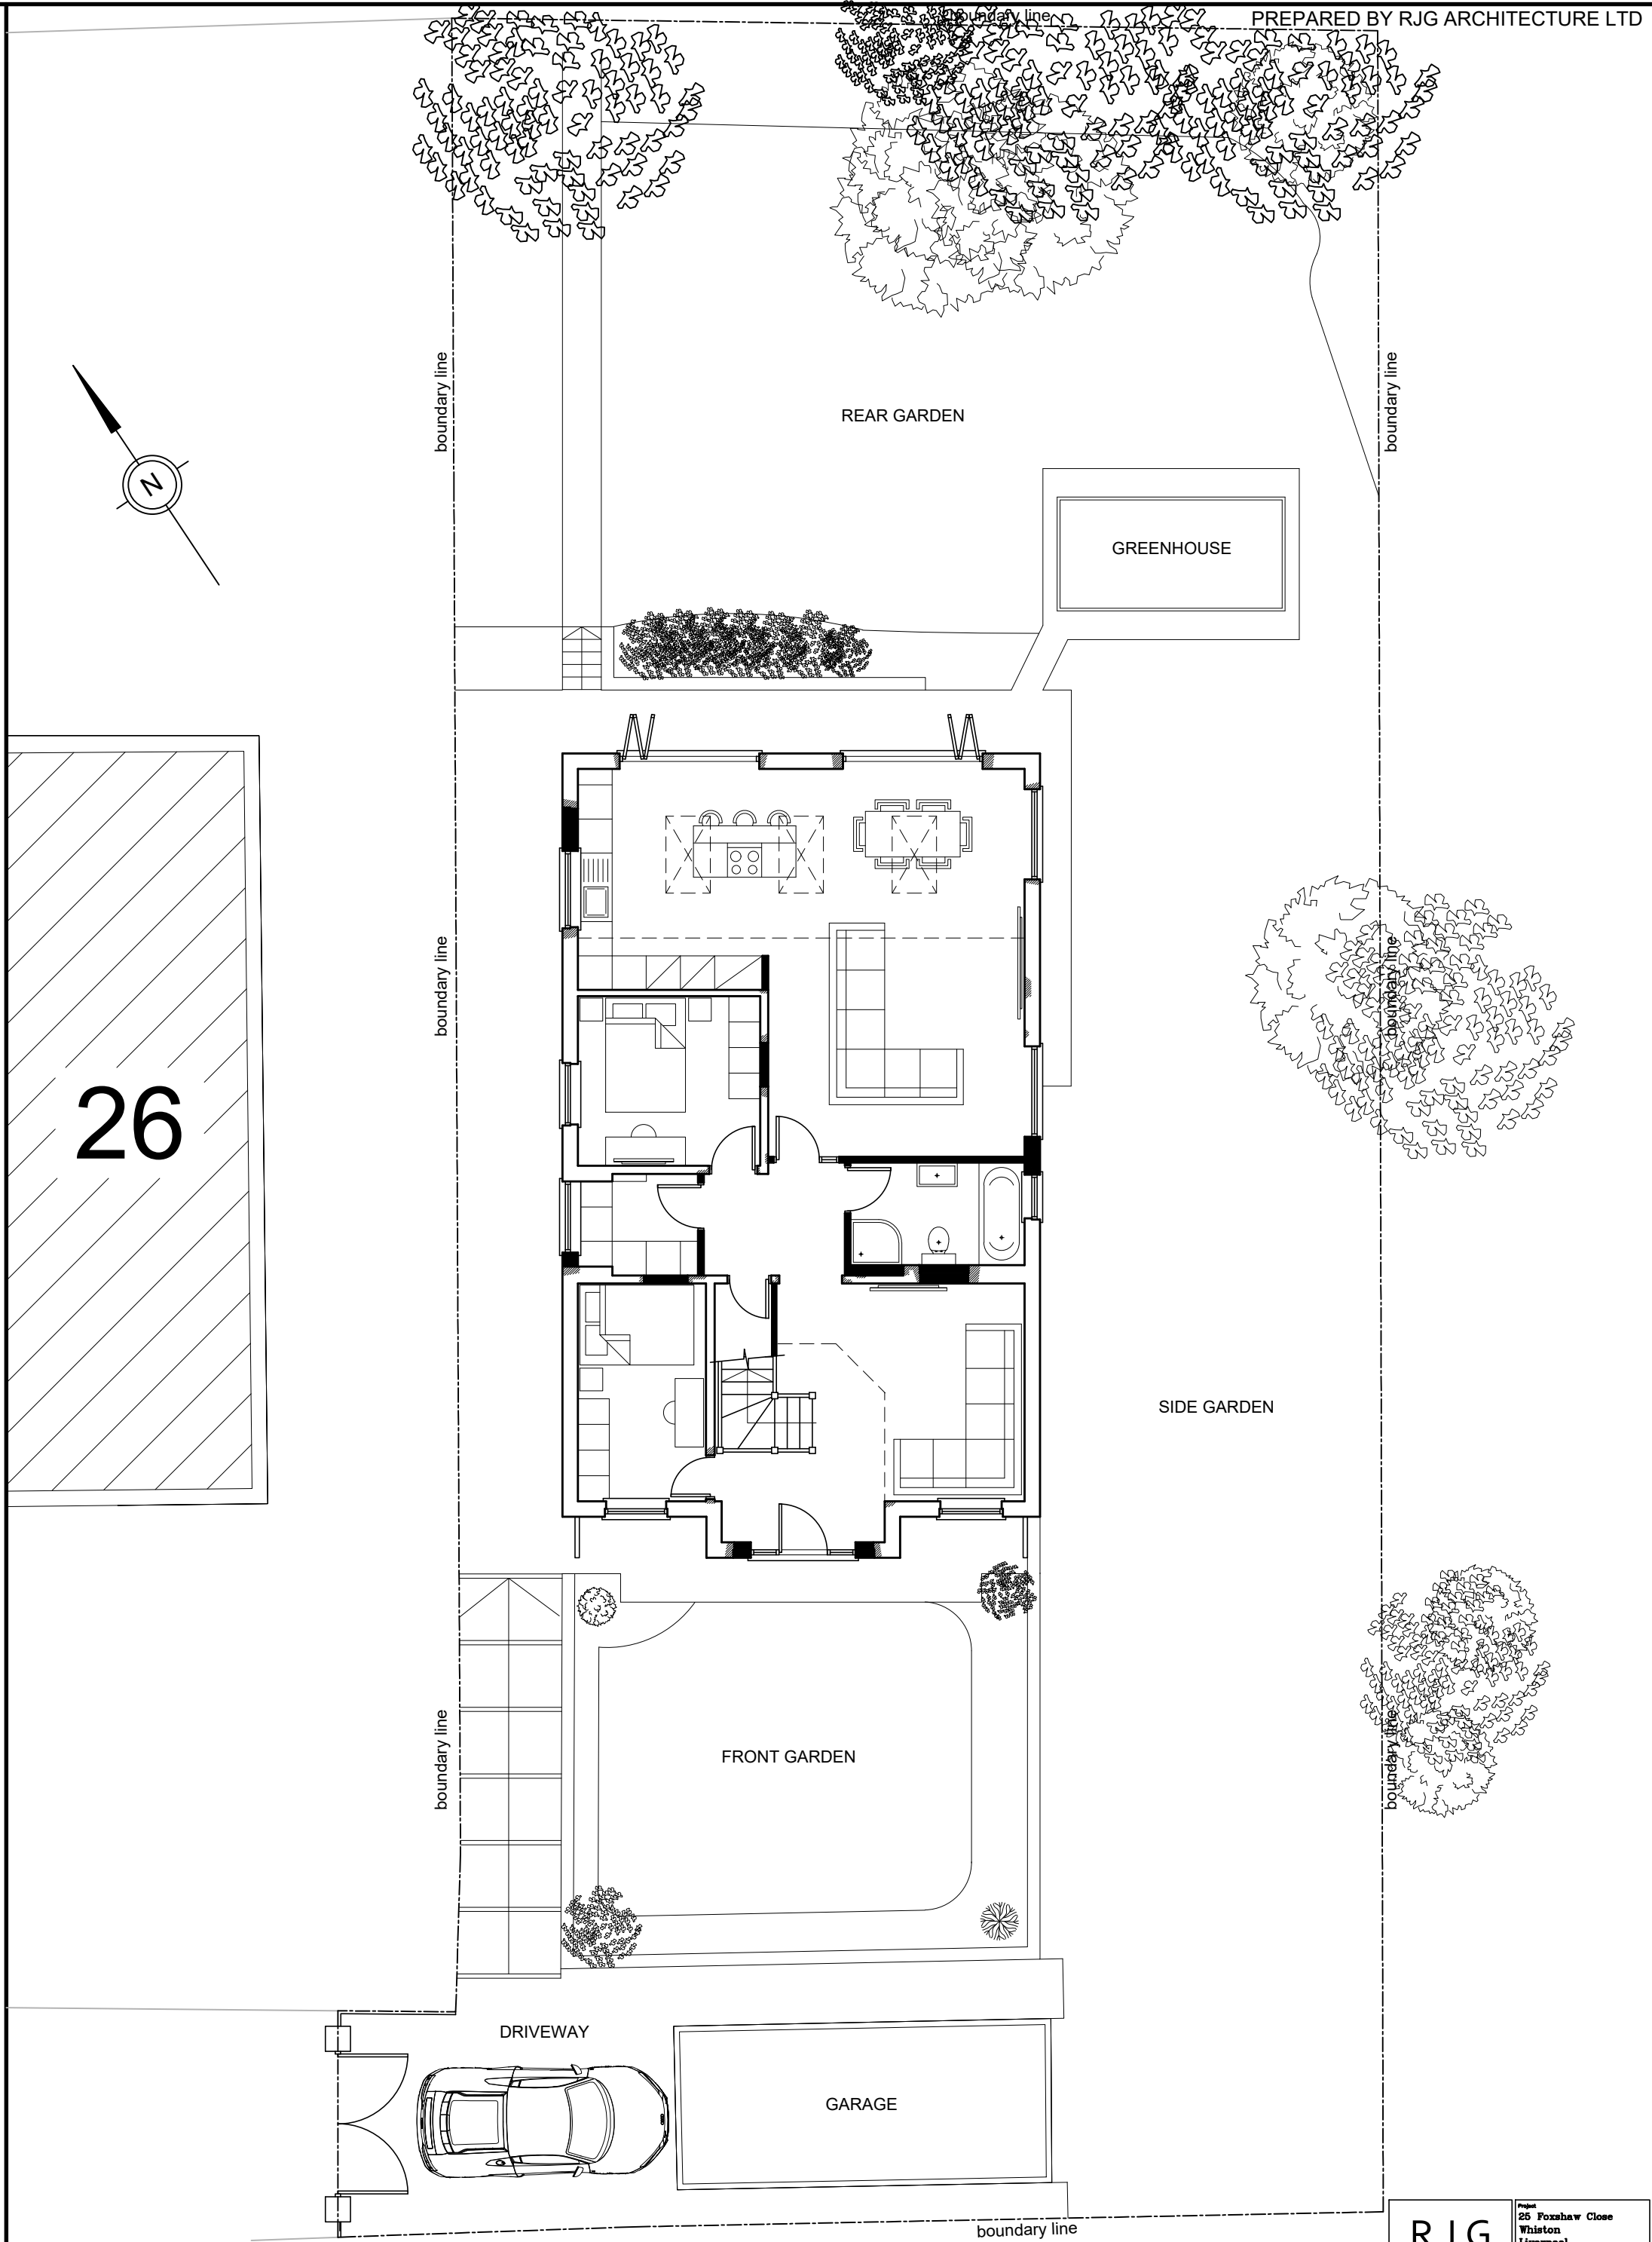

1:100 scale bar 0 1 2 3 4 5metres

PROPOSED SITE BLOCK PLAN