
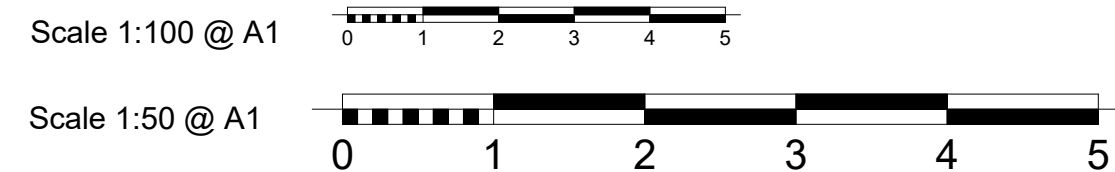
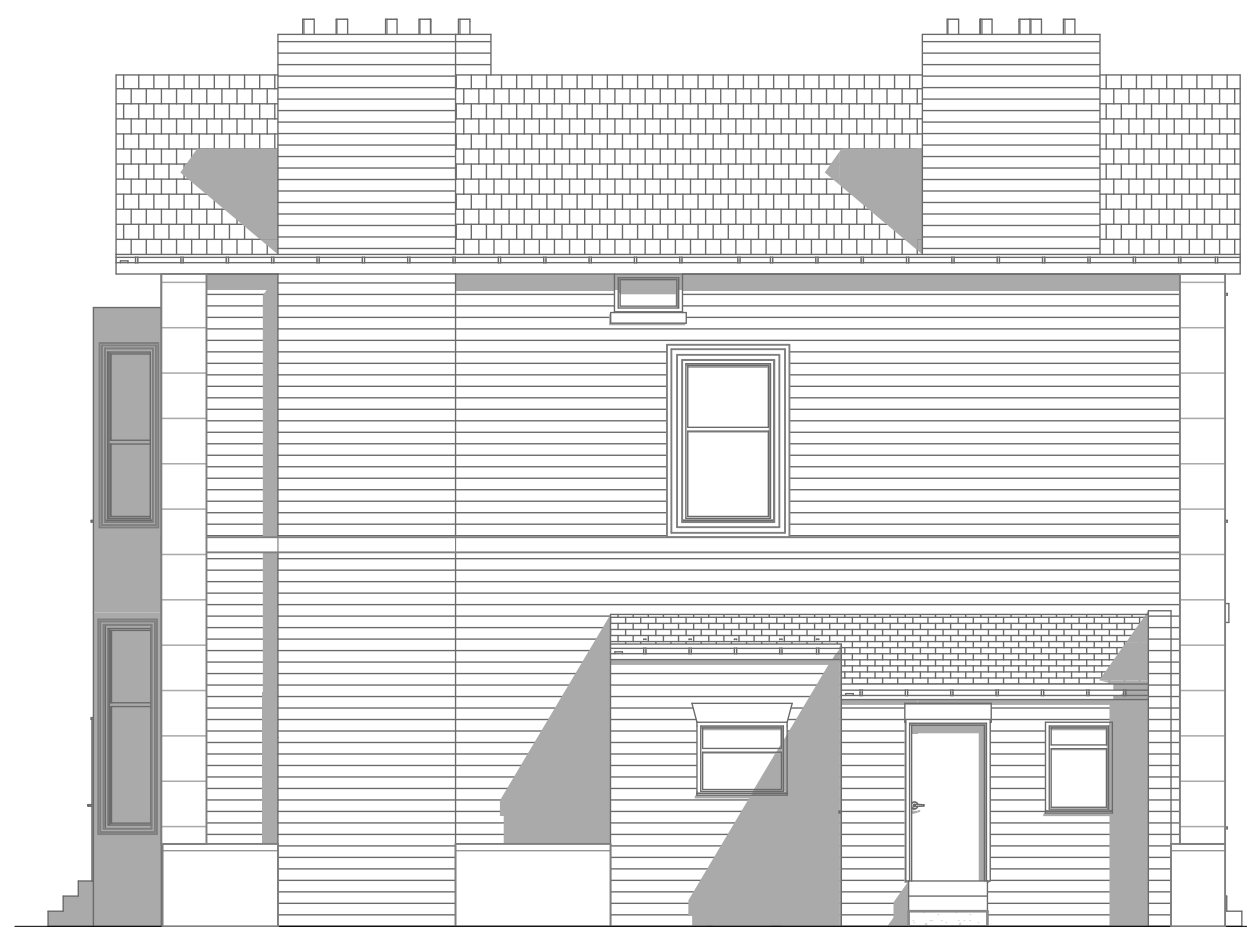
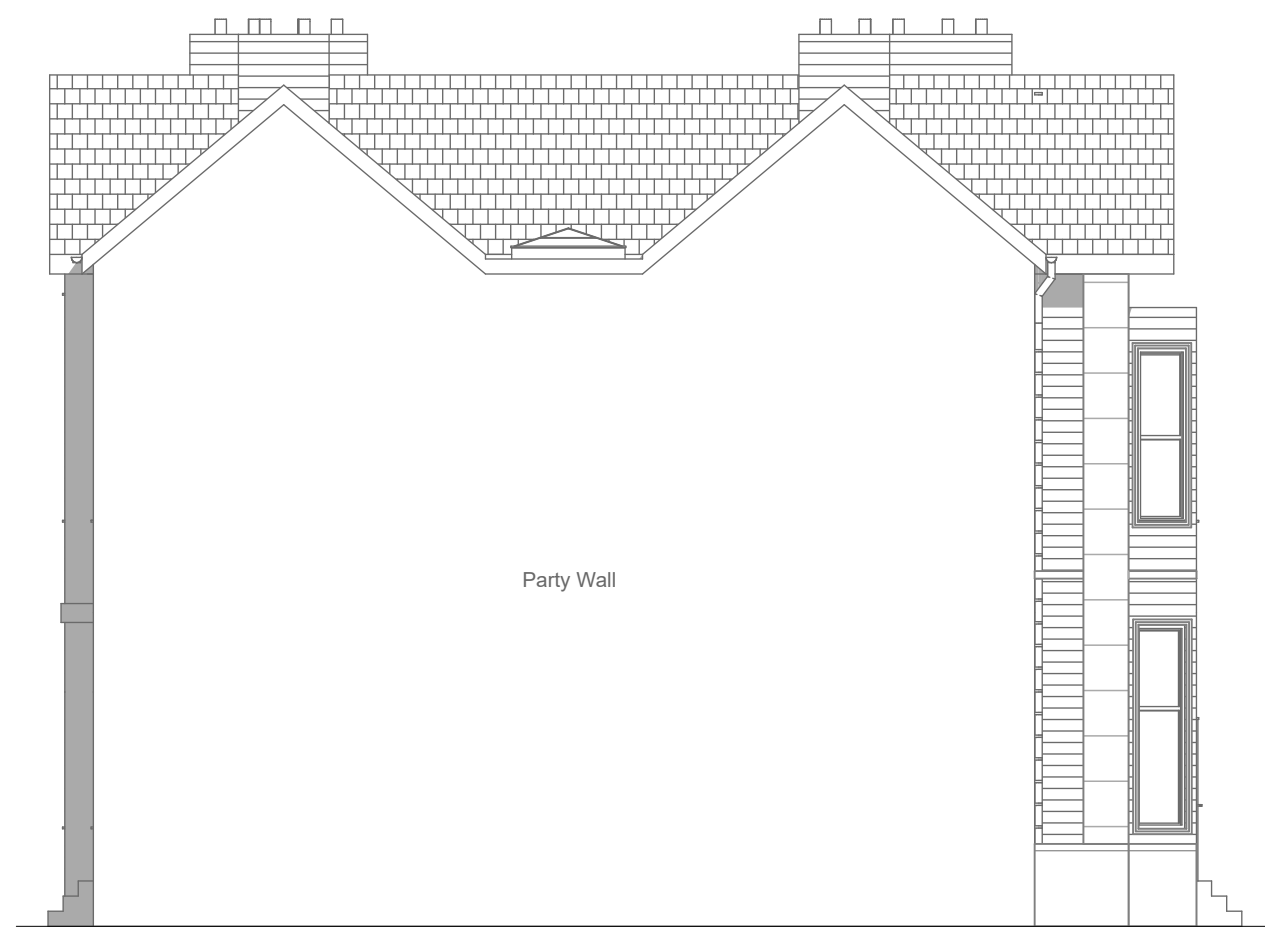


IMPORTANT

- > This drawing is copyright and remains the property of this practice
- > Do not measure from this drawing, except for the purpose of planning
- > All dimensions to be checked on site
- > Positions of anything existing must be confirmed on site prior to proceeding
- > Any structural elements drawn are indicative and should be calculated by a structural engineer

NOTES:

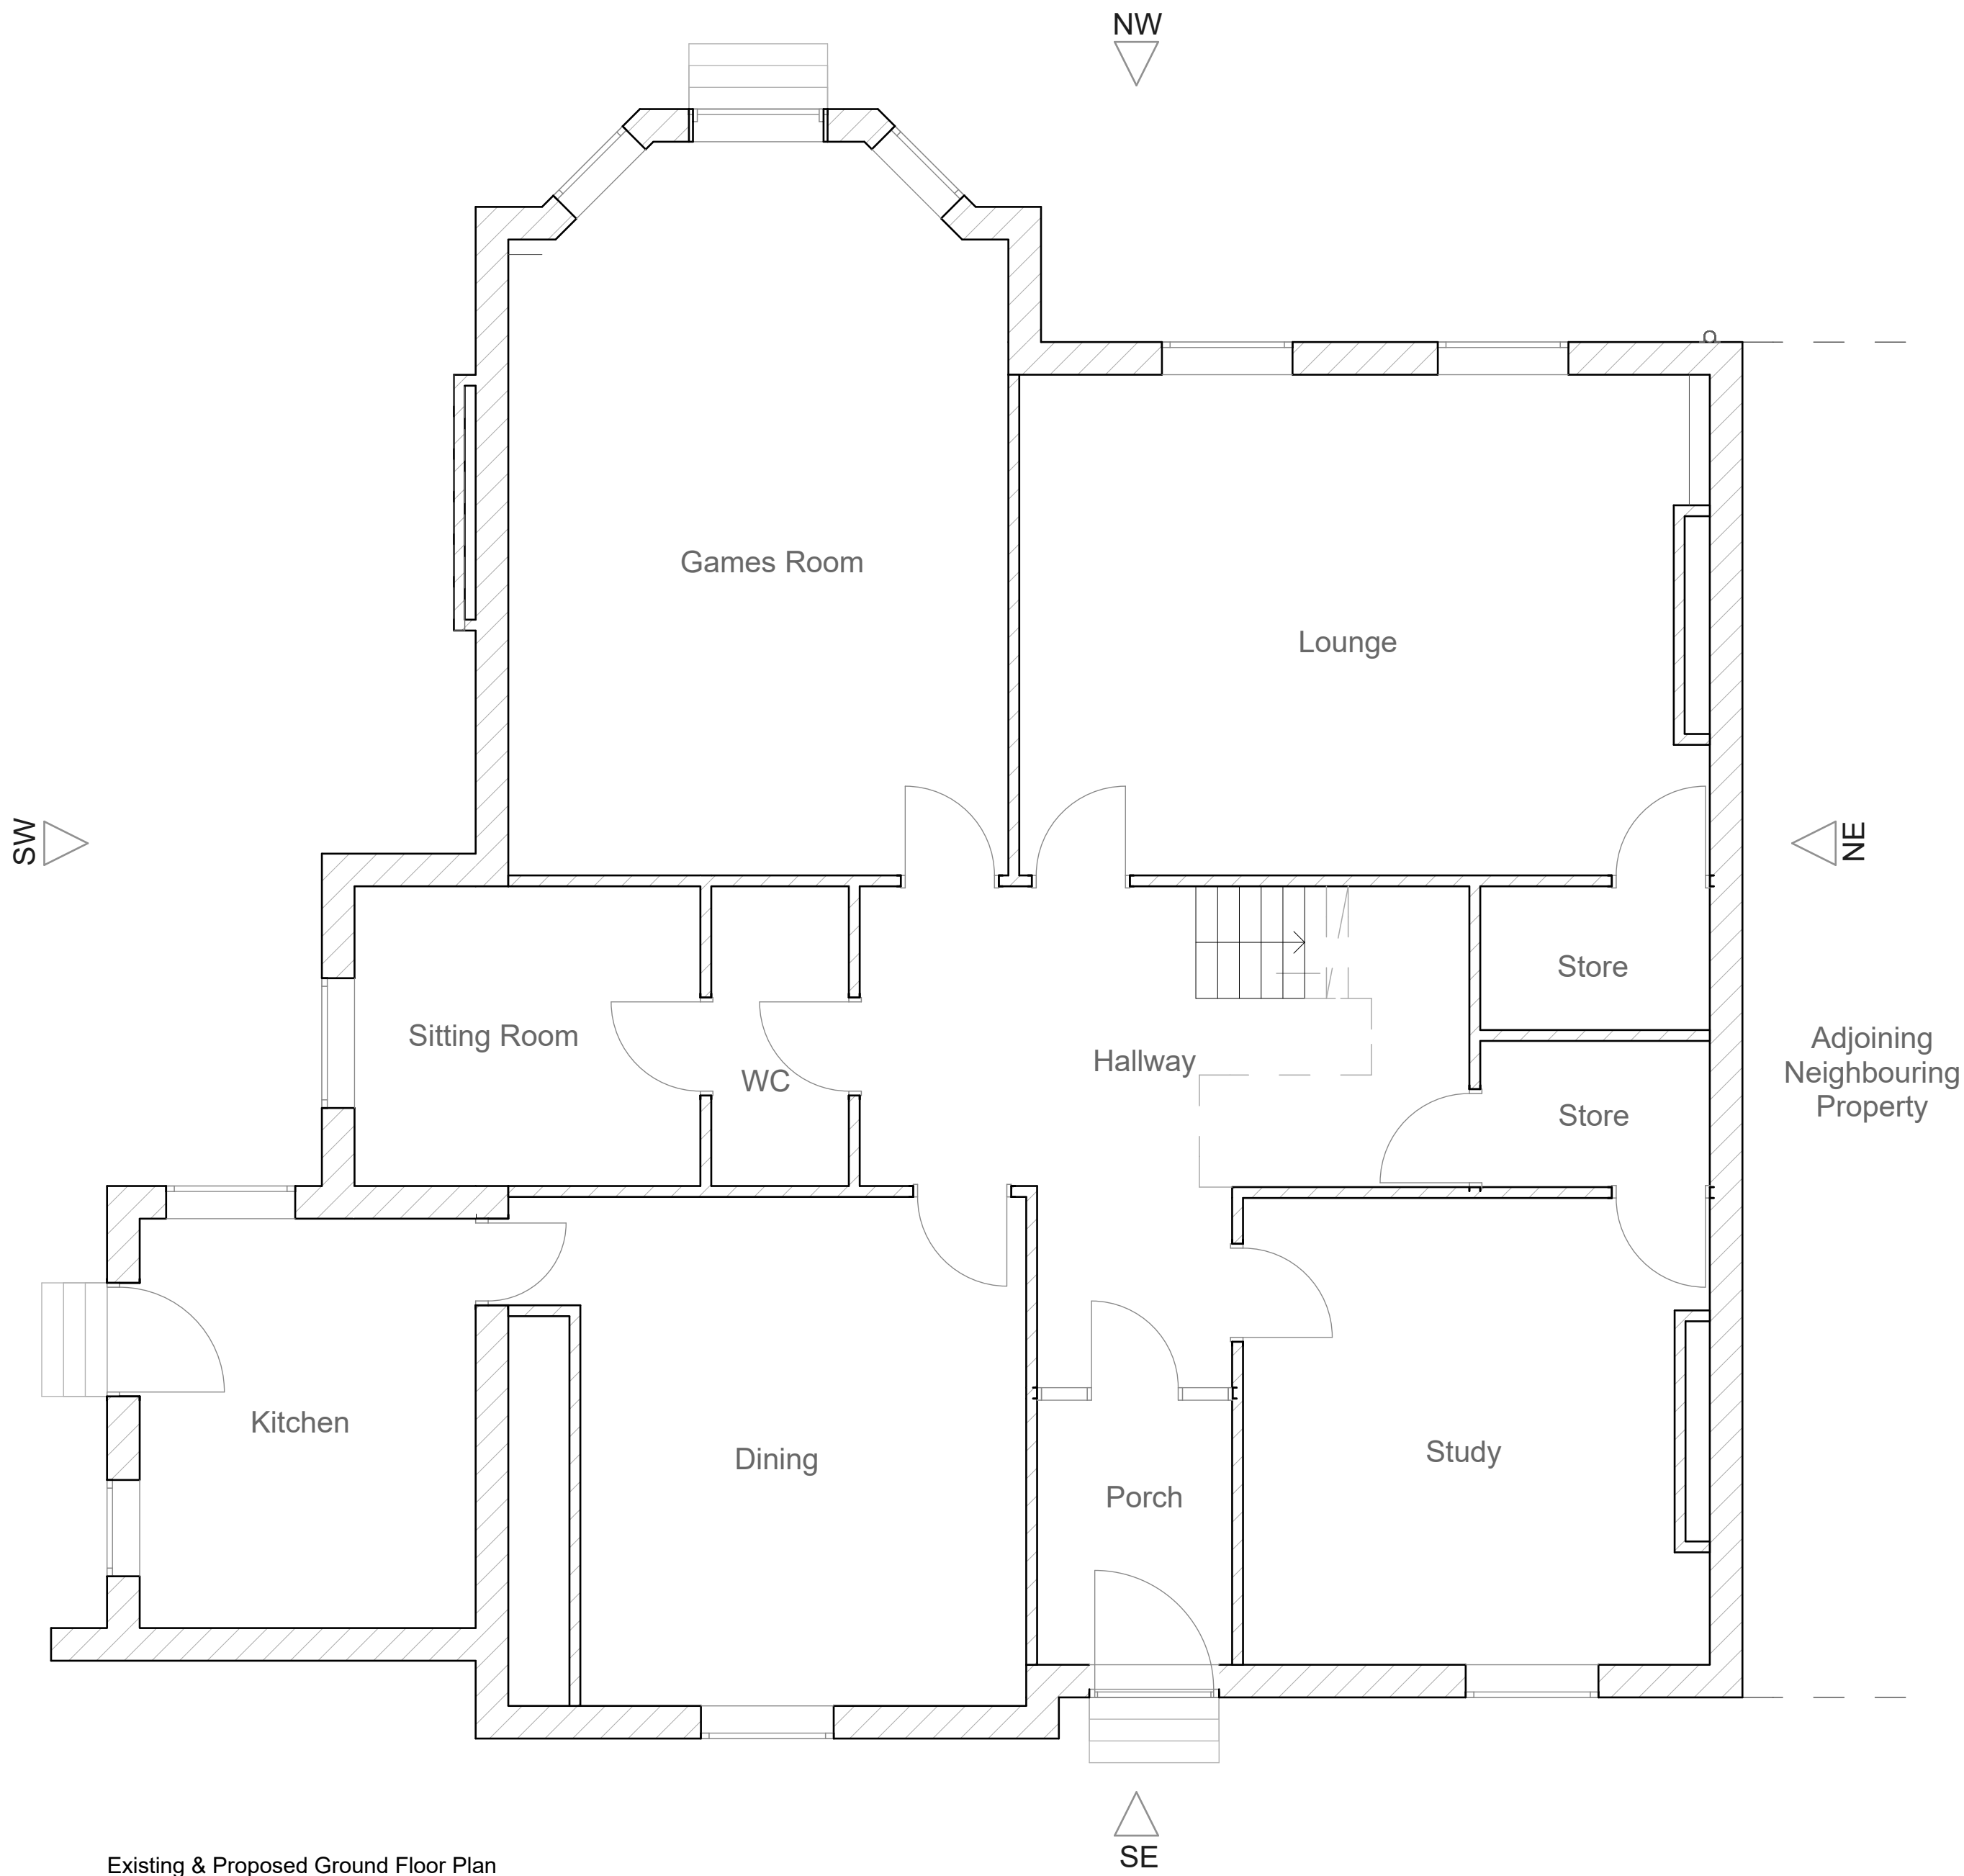

LK
ARCHITECTURE
Ltd

Client
Mr Radcliffe
No.60 St Marys Road, Huyton,
Liverpool, L36 5ST

Project
Change Of Use Of Dwelling To
Form Disability Day Centre

Drawing Title
Existing & Proposed Plans &
Elevations

Date
October 2022

Drawing Scale
Various @ A1

Drawing Number
1490_01 Plans and Elevations