




1 Street Scene Elevation (Brook Hey Drive)
Scale: 1:100

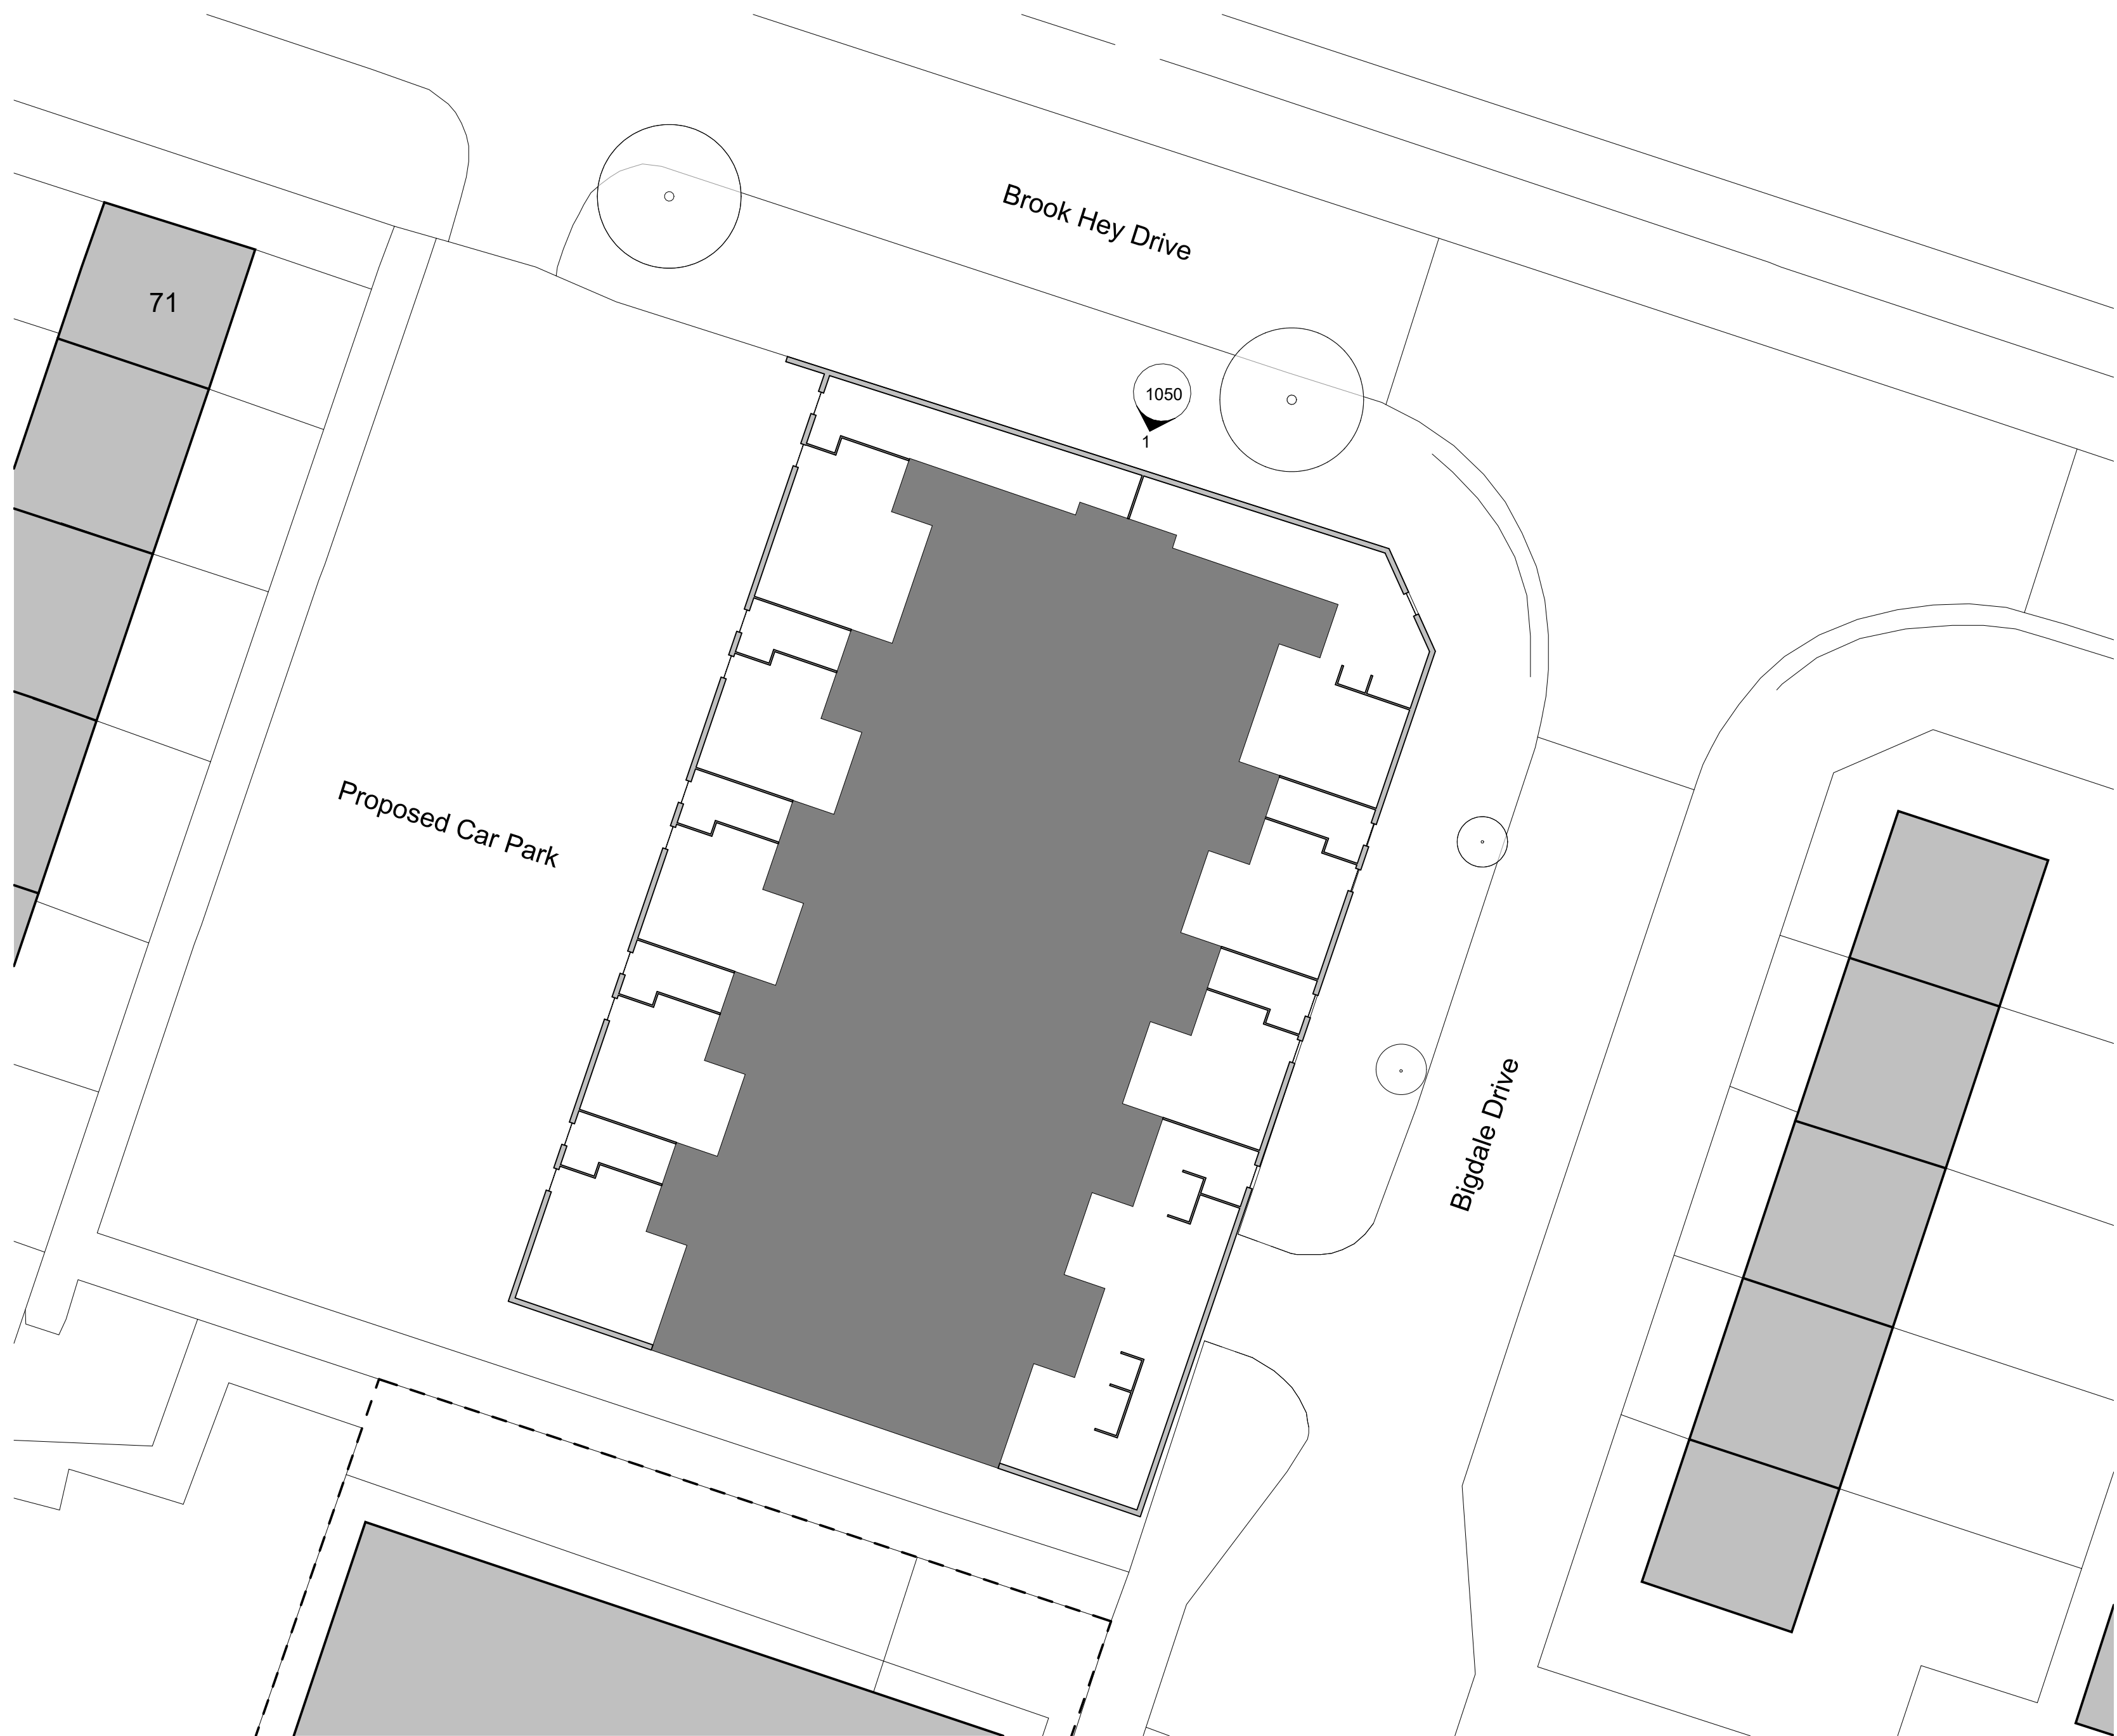

CLIENT:
Tyson Construction Ltd

PROJECT:
Residential Development
Bigdale Drive, Kirkby

DRAWING NUMBER:
22017-PJA-00-ZZ-DR-A-1050

DRAWING TITLE:
Street Scene Elevation
(Brook Hey Drive)

STATUS:

PLANNING

SCALE: As indicated@A0
DATE: 07.11.25

BY: CR
CHECKED: PO

PADDOCK
JOHNSON

Studio 2, The Lyceum,
Bath Street, Port Sunlight,
Merseyside, CH62 4UJ
0151 443 1234
admin@paddockjohnson.com
www.paddockjohnson.com
Paddock Johnson Partnership
Limited, Registered in England
and Wales, No. 06681275