


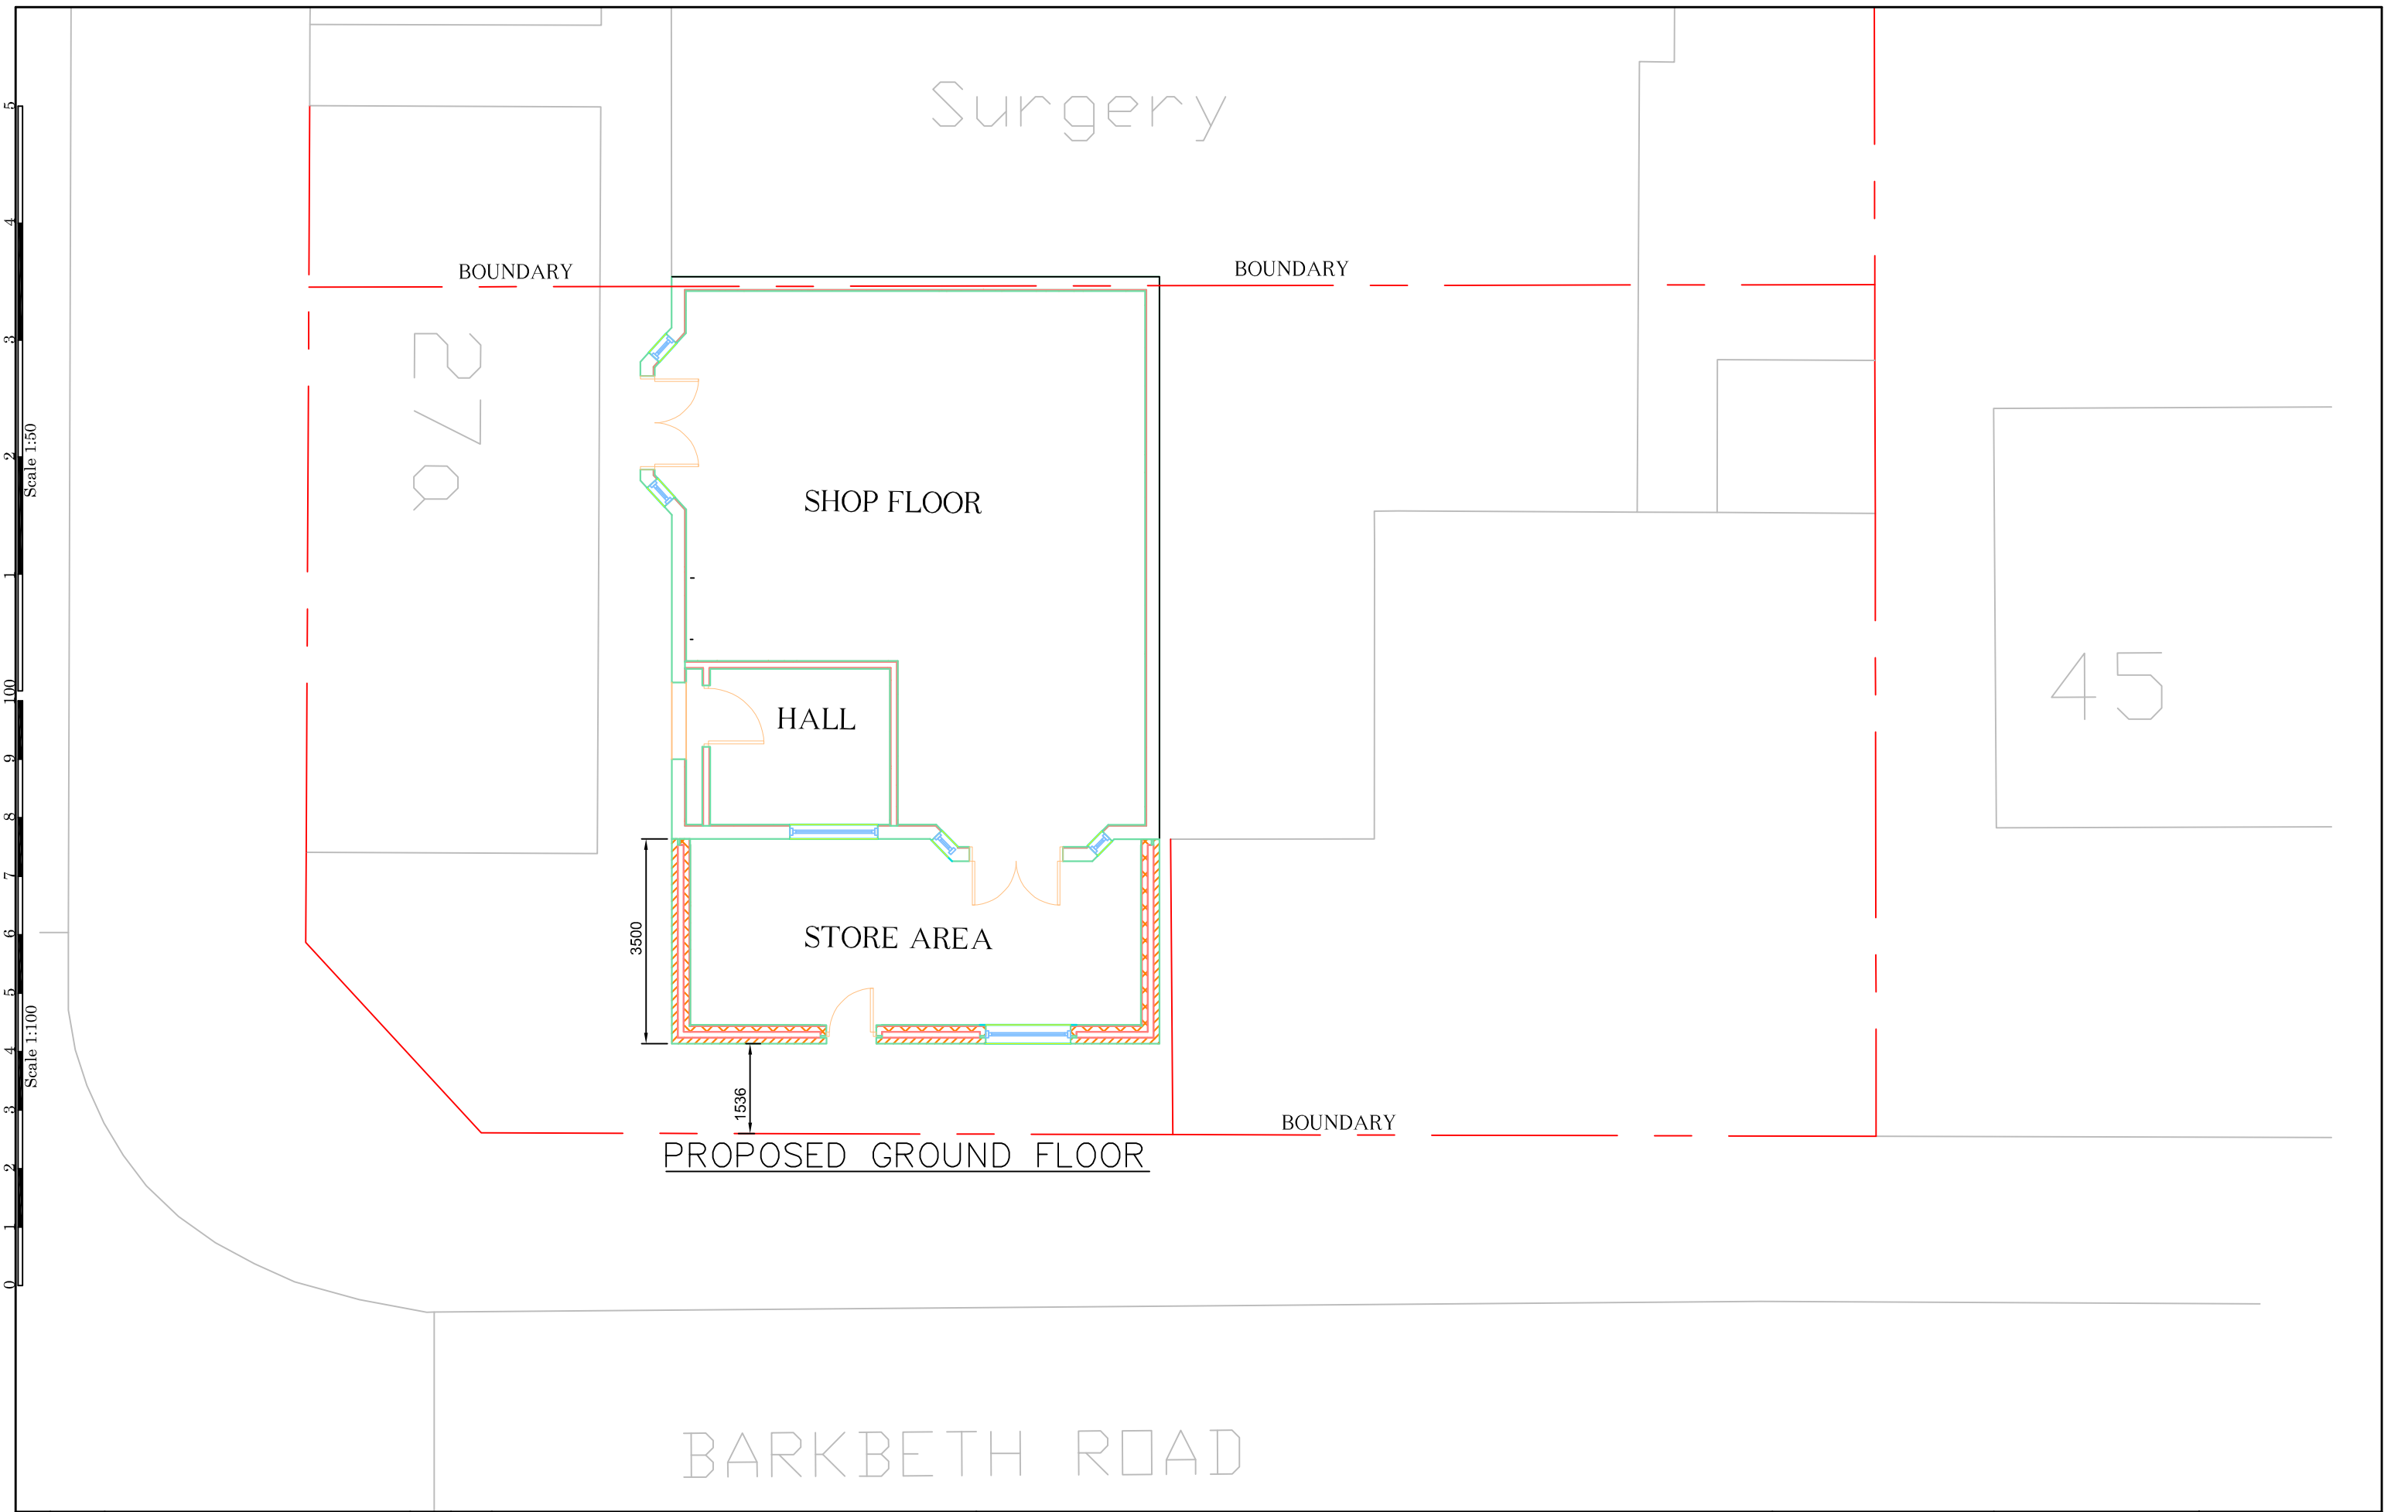

Rev.	Date.	Description	DWN.	CHK.	j e architectural design ltd Architectural & Structural Designers 1 Lytton Close Northolt Village, Northolt Middlesex UB5 5BU T: 020 8845 0795, M: 07930 557913, e:eangelo9@aol.com	Job Title:		Designed by:	Date:	Scale:
								Angelo E	Nov. 2022	1:100@A3
						Drawing Title:		Client:	Drawing No:	
									3364/AJ/02	
									Rev. A	