


Lickers Lane, Whiston

- The Copyright of this drawing belongs to MPSSL Planning & Design Ltd. and shall not be used or reproduced in any form without its express permission.
- Only scale for 'Town and Country Planning Act 1990' services. For construction purposes, work to figured dimensions only. All dimensions to be checked with MPSSL and on site prior to the execution of any work.
- For the avoidance of doubt all dimensions are measured to wall structure and not the finishes unless otherwise stated.
- Where any discrepancy is found to exist within or between drawings and/or documents it should be reported to the architect immediately.
- MPSSL Planning & Design Ltd. shall not be liable for any use of drawings and documents for any purpose other than for which the same were prepared by or on behalf of MPSSL Planning & Design Ltd.

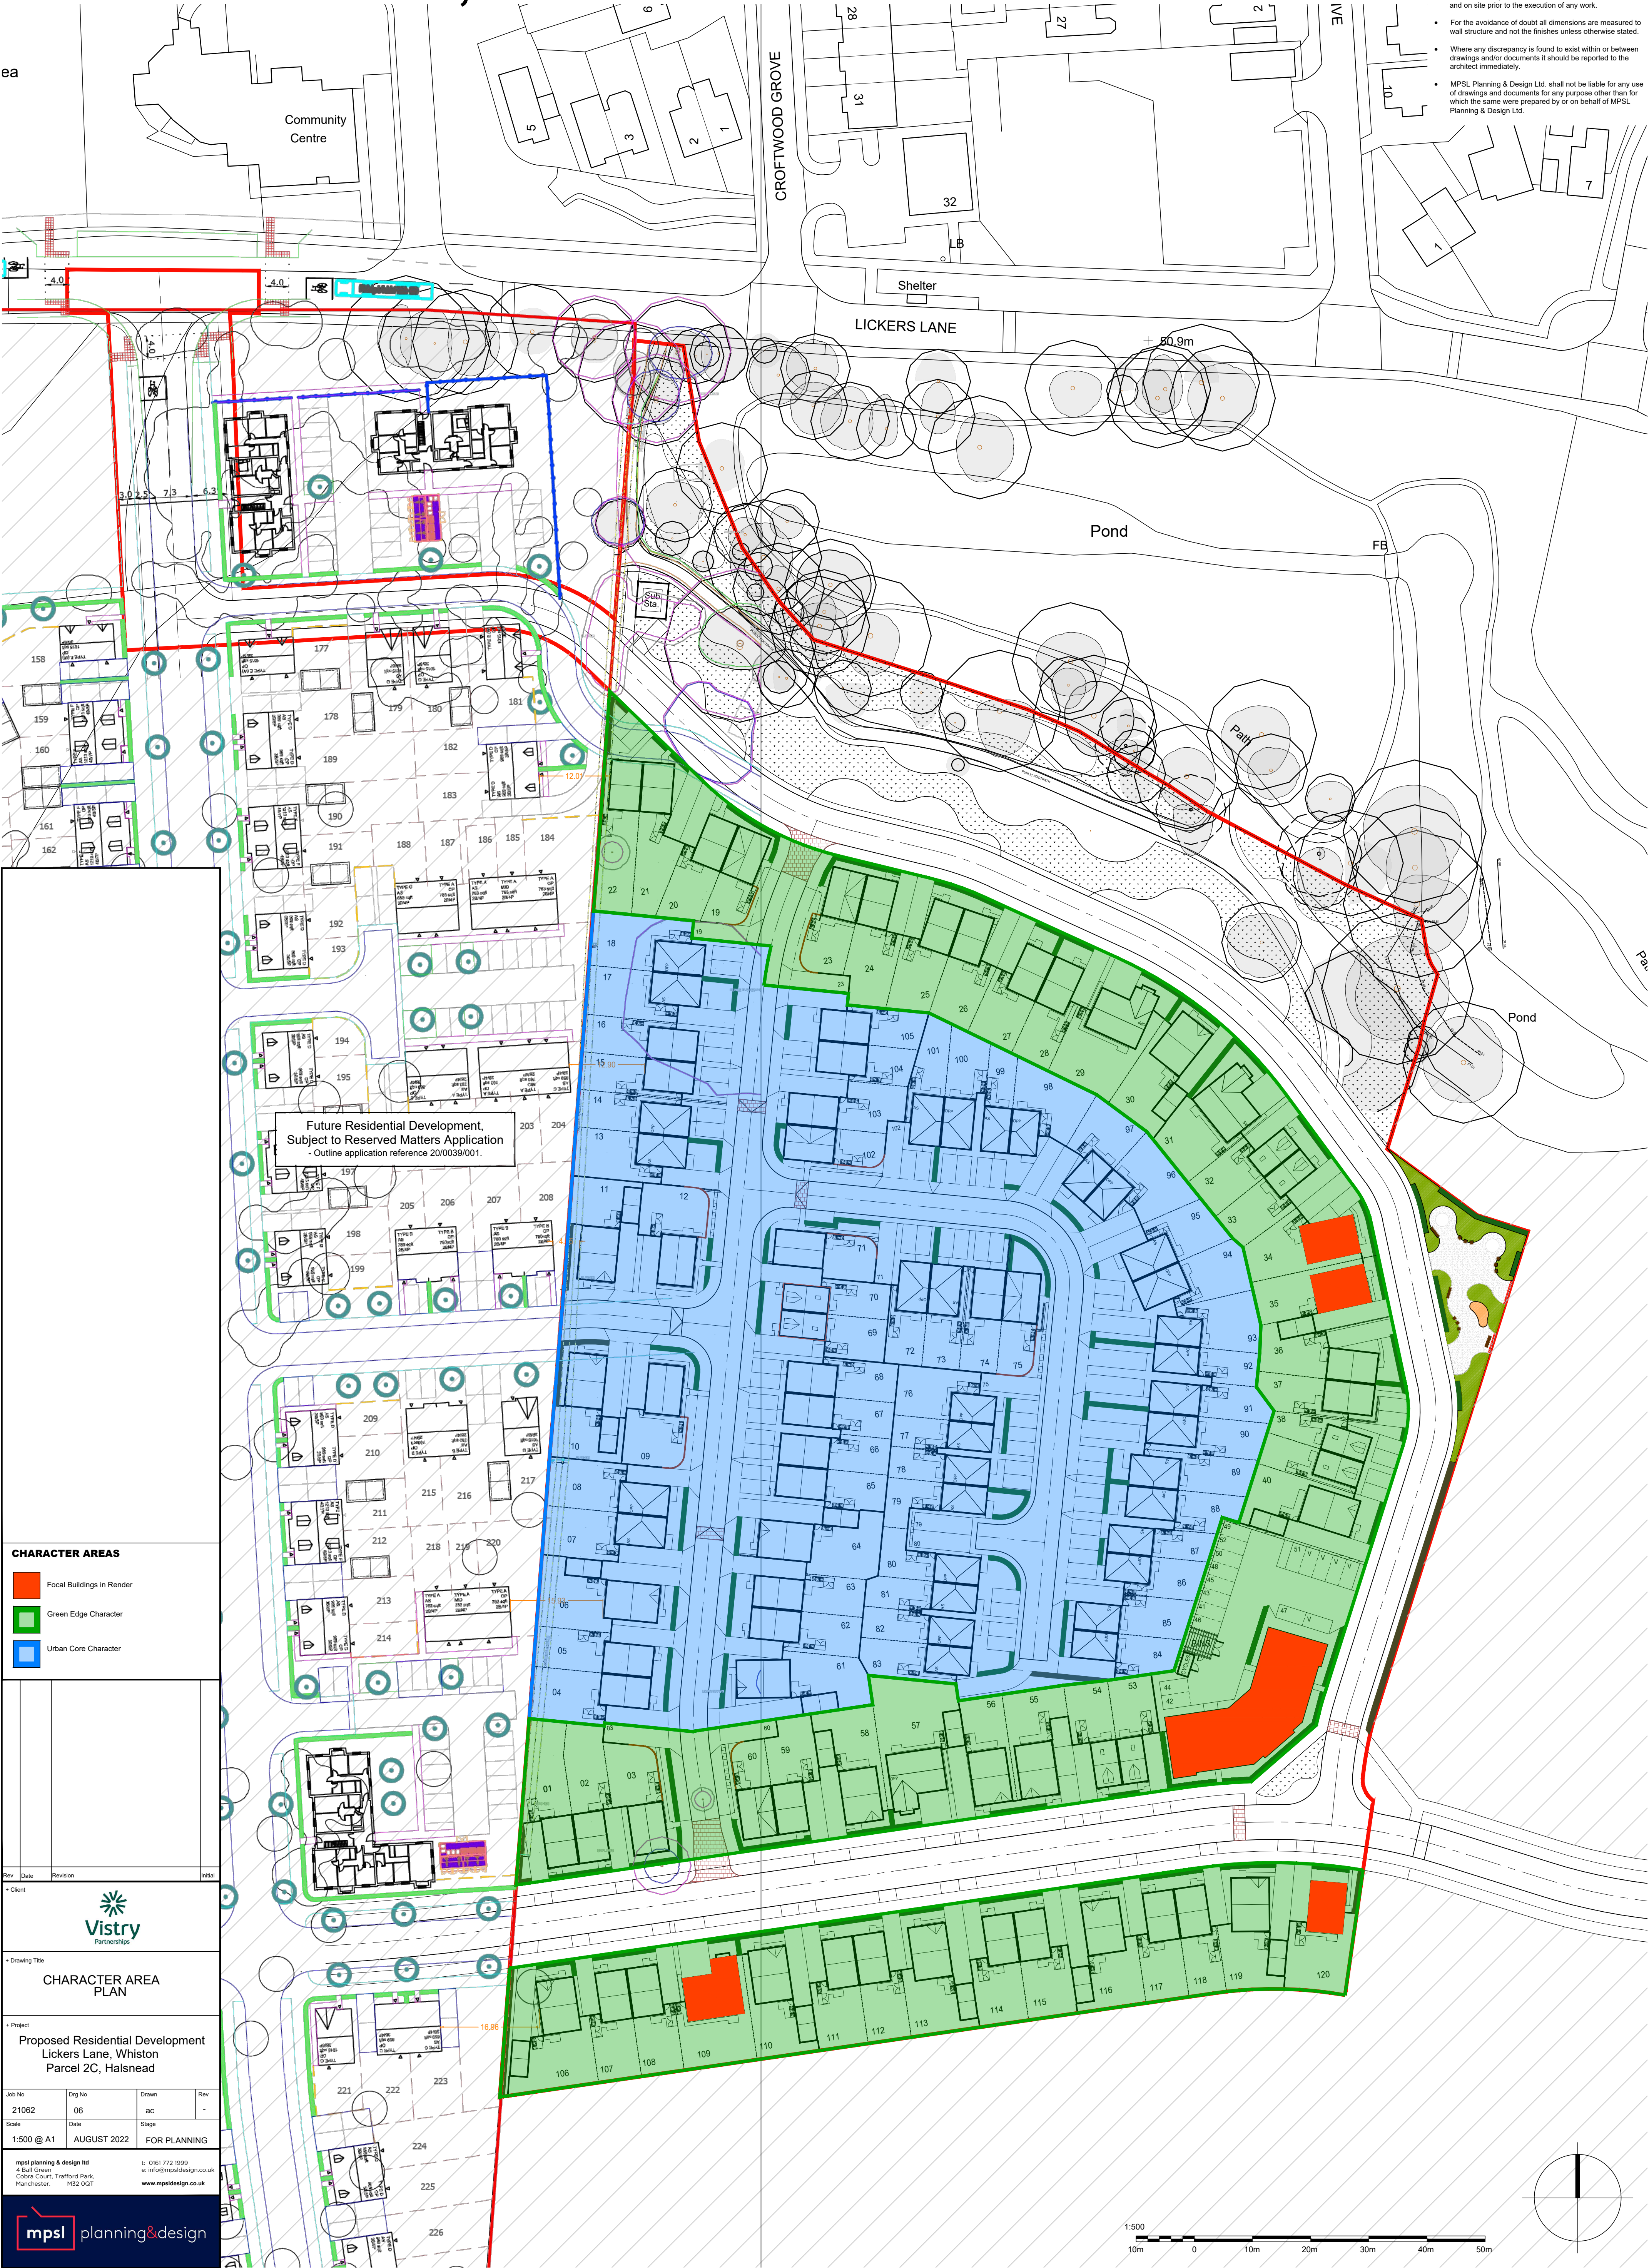

CHARACTER AREAS

- Focal Buildings in Render
- Green Edge Character
- Urban Core Character

Rev. Date Revision Initial

Client

Vistry
Partnerships

Drawing Title

CHARACTER AREA PLAN

Project

Proposed Residential Development
Lickers Lane, Whiston
Parcel 2C, Halshead

Job No	Dwg No	Drawn	Rev
21062	06	BC	-
Scale	Date	Stage	
1:500 @ A1	AUGUST 2022	FOR PLANNING	

mpsl planning & design ltd
4 Ball Green
Coburn Court, Trafford Park,
Manchester, M32 0QT

t: 0161 772 1999
e: info@mpslplanning.co.uk
www.mpslplanning.co.uk

mpsl planning&design