


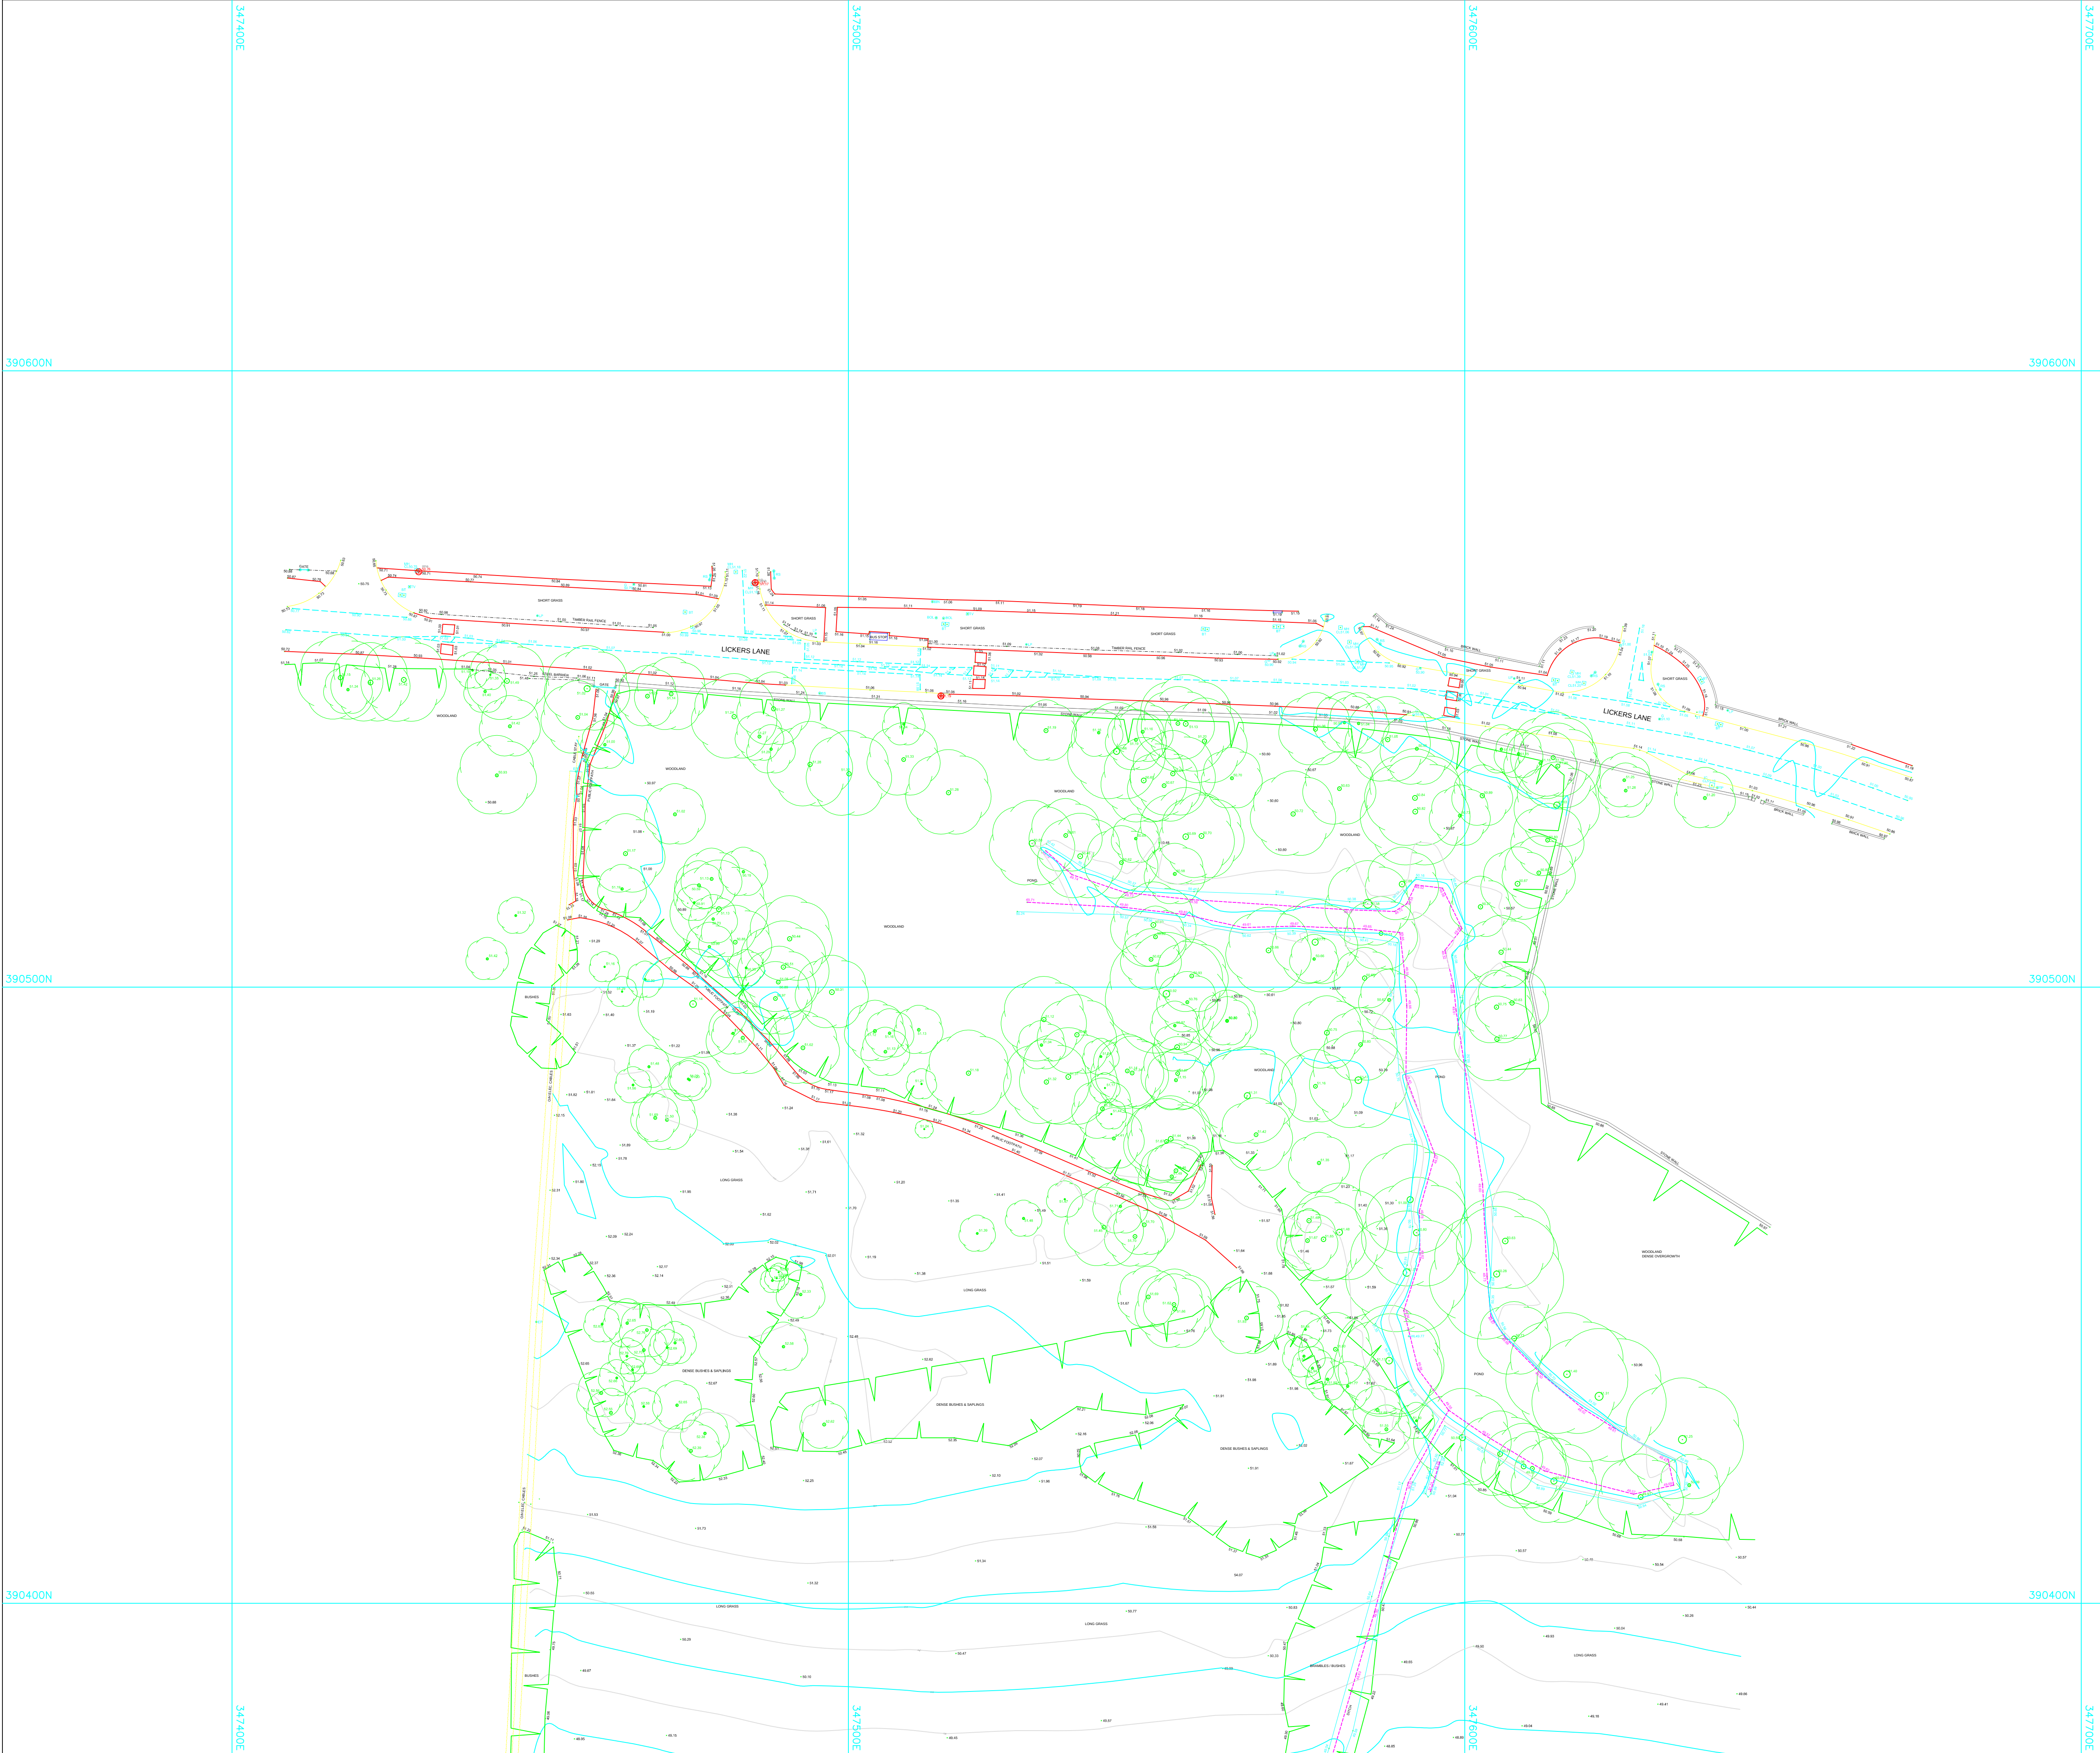

STATION	EASTING	NORTHING	LEVEL
A	347430.261	390567.401	50.76
B	347484.869	390565.606	51.17
C	347514.994	390547.231	51.19

ABBREVIATIONS

AV	AIR VALVE/VENT	IC	INSPECT CHAMBER
BOL	BOLLARD	IL	INVERT LEVEL
BB	BELISHA BEACON	JKW	JAPANESE KNOTT WEED
BM	BENCH MARK	LH	LAMP HOLE
BL	BED LEVEL	LP	LAMP POST
BS	BUS STOP	NP	NAME PLATE
BT	BRITISH TELECOM	MH	MANHOLE
CL	COVER LEVEL	PS	POST/SIGN POST
DII	DIAPYCNATED	PB	POST BOX
Dis	DISUSED	PX	UNKNOWN SERVICE
EL	EAVES LEVEL	RE	RODDING EYE
ELE	ELEC JUNCT. BOX	RL	RIDGE LEVEL
EP	ELECTRICITY POLE	RS	ROAD SIGN
FH	FIRE HYDRANT	ST	STOP TAP
FL	FLOOR LEVEL	TH	TRIAL HOLE
FDS	FULL OF SEDIMENT	TL	TRAFFIC LIGHT
FP	FLAG POLE	TP	TELEGRAPH POLE
G	GULLY	TV	CABLE TV BOX
GM	GAS METER	UH	UNABLE TO LIFT
GV	GAS VALVE	WM	WATER METER

SYMBOLS

	SURVEY STATION		TREE
	O/H ELEC CABLE		BENCH MARK
	O/H PHONE LINE		TRIAL PIT
	CANOPY/HEDGE		BOREHOLE

NOTES

- A) ONLY MANHOLES AND SERVICES VISIBLE AT TIME OF SURVEY SHOWN
- B) O/S USED AND ORIENTATED TO TRUE NORTH
- C) LEVELS IN METRES RELATED TO G.P.S.
- D) DRAINAGE INFORMATION TAKEN FROM LOCAL AUTHORITY RECORDS. INFORMATION MUST BE CHECKED PRIOR TO WORK COMMENCING


B	TOPO EXTENDED	APR 2022
A	lickers lane SURVEYED	AUG 2021
Rev	Description	Date

PROPOSED DEVELOPMENT AT
lickers lane, WHISTON

VISTRY PARTNERSHIP

TOPOGRAPHICAL SURVEY

SHEET 1/2 VP012/T00	Surveyed	A. BAYBUTT
	Drawn	I. GREEN
	Date	JULY 2021
	Scale	1:500 @ A1

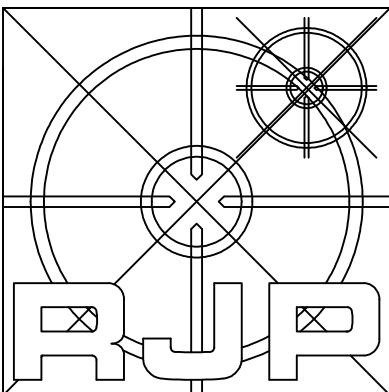

Surveying Consultants Ltd
LAND SURVEYORS & SITE ENGINEERS

AYREFIELD COTTAGE
AYREFIELD ROAD
ROBY MILL
UPHOLLAND
LANCASHIRE
WN8 0QP

TEL: 01257 251554
MOBILE: 07710 308709
WEBSITE : www.rjpsurveyors.co.uk
E-MAIL: mail@rjpsurveyors.co.uk