


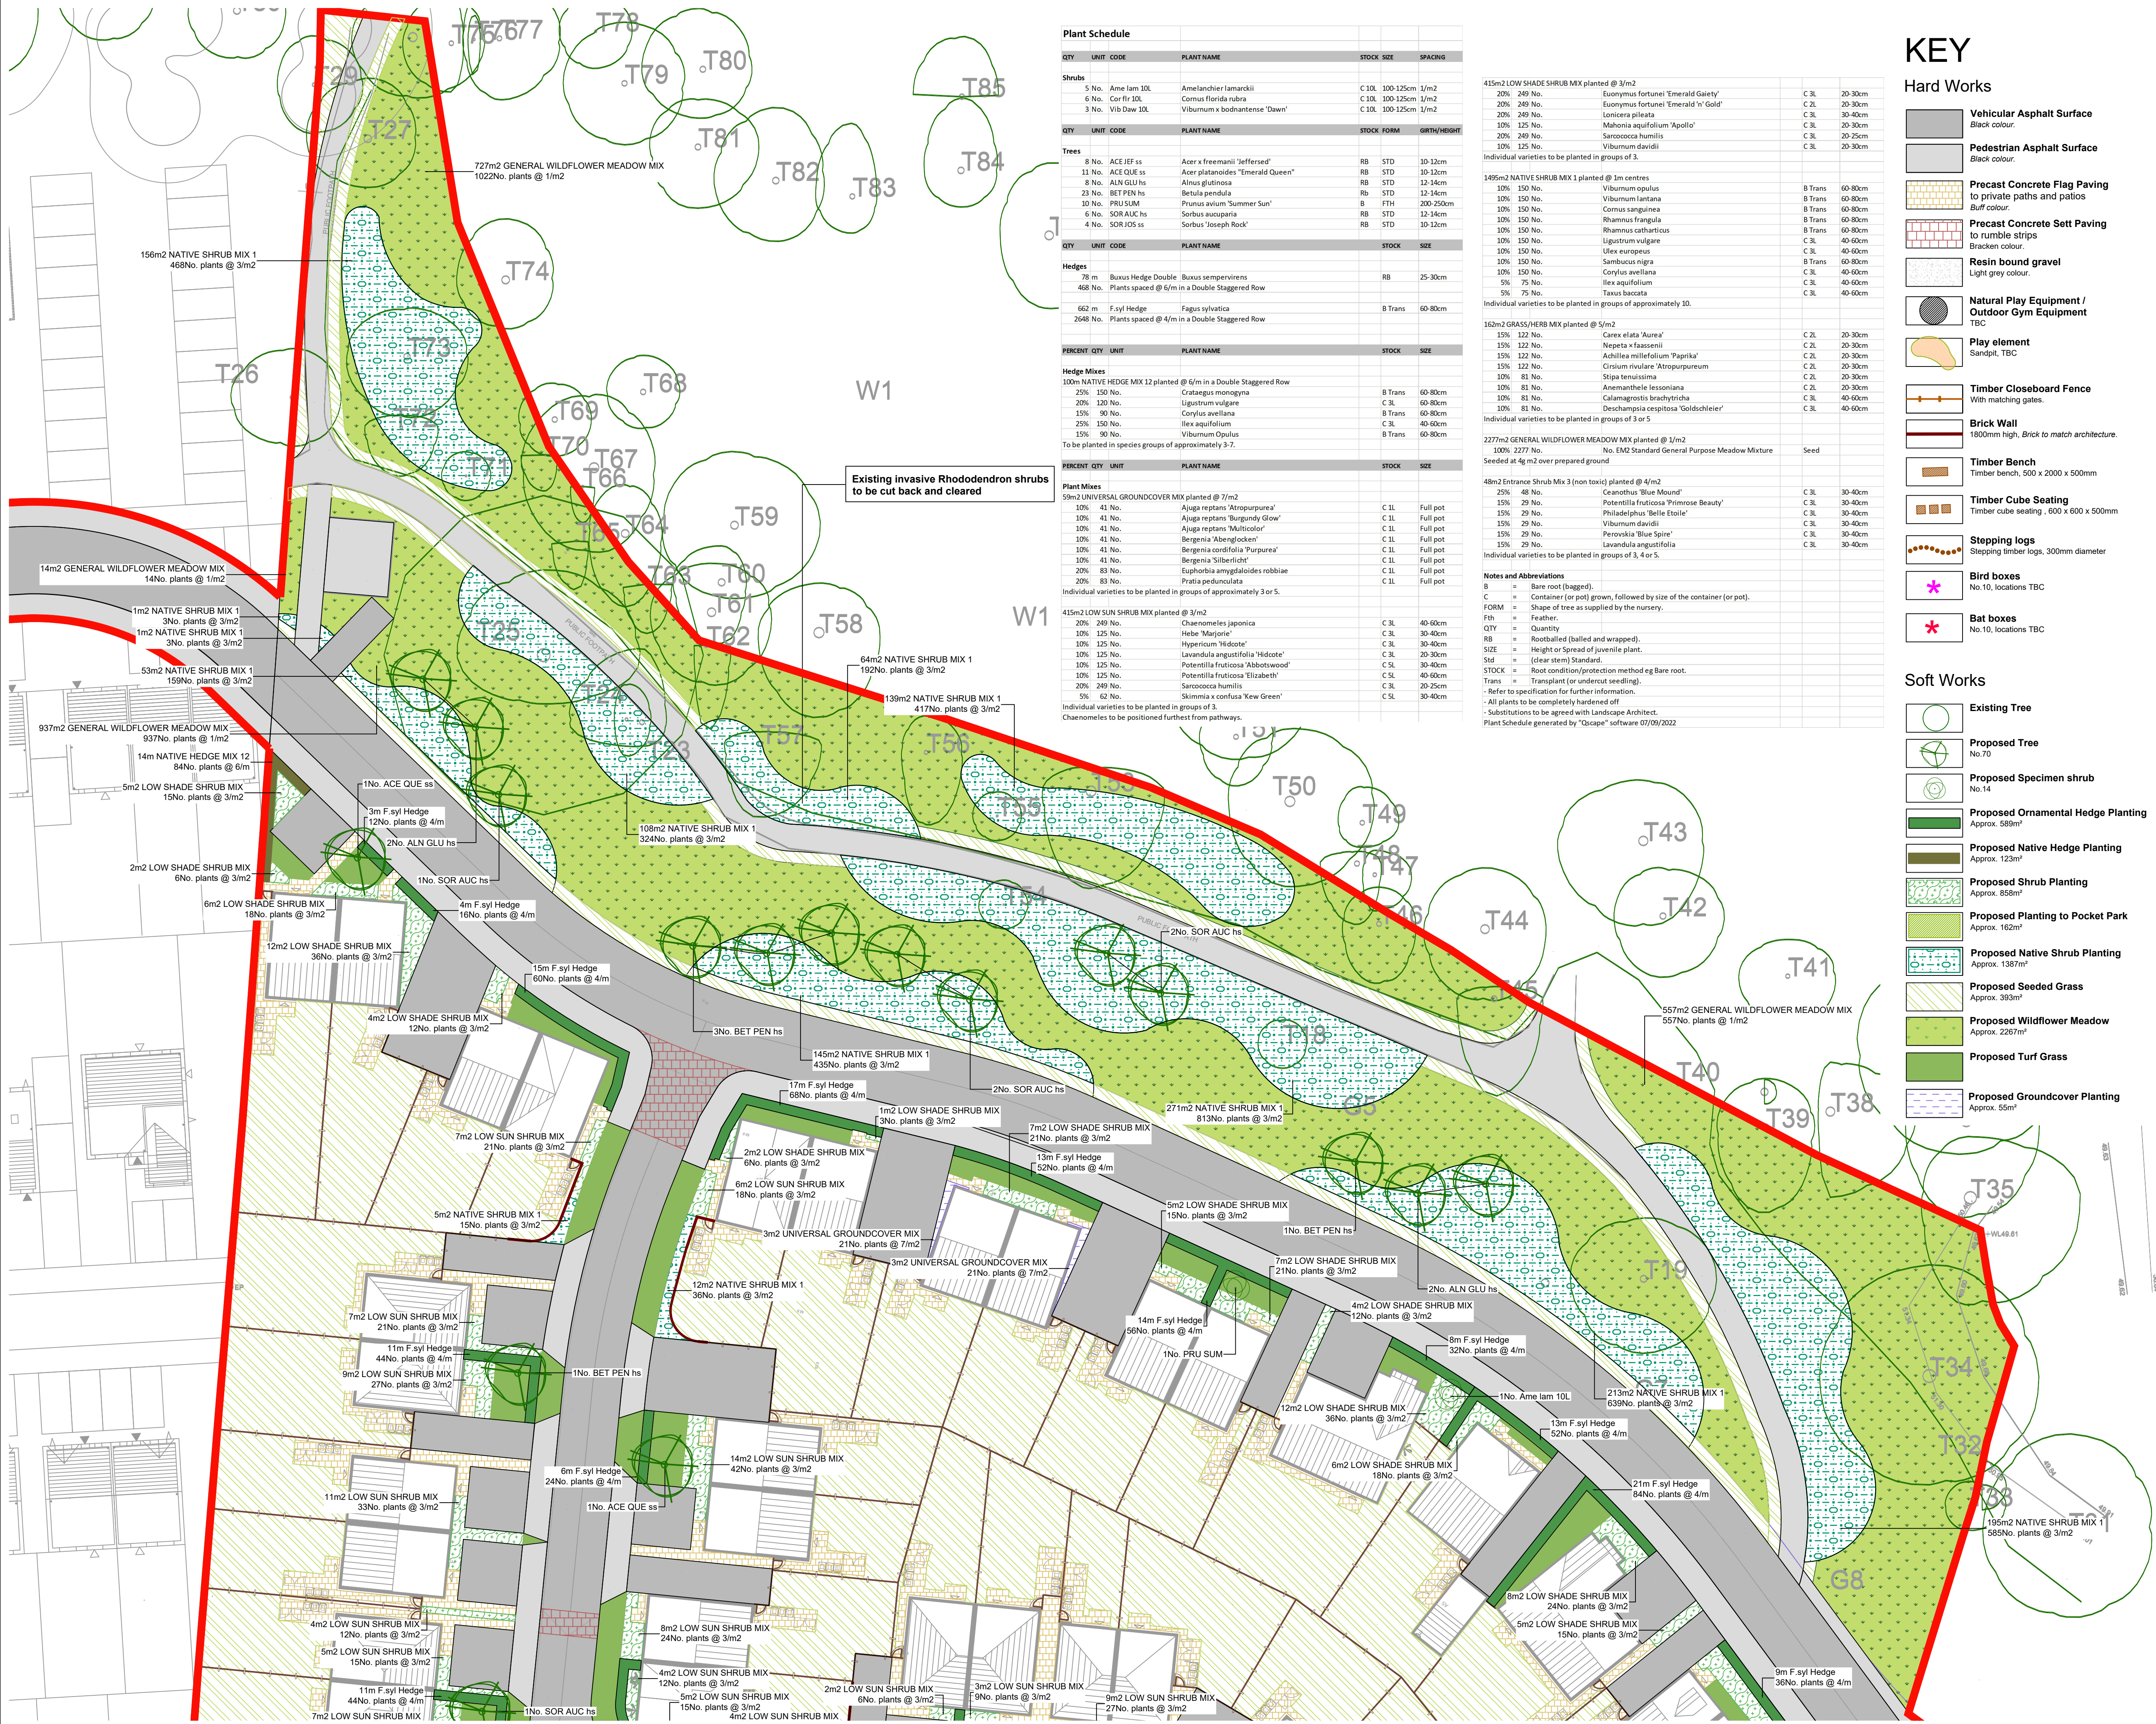

Plant Schedule						
QTY	UNIT	CODE	PLANT NAME	STOCK	SIZE	SPACING
Shrubs						
5	No.	Ame lam 10L	Amelanchier lamarkii	C 10L	100-125cm	1/2m2
6	No.	Cor fir 10L	Cornus florida rubra	C 10L	100-125cm	1/2m2
3	No.	Vib Daw 10L	Viburnum bodnantense 'Dawn'	C 10L	100-125cm	1/2m2
QTY	UNIT	CODE	PLANT NAME	STOCK	FORM	GIRTH/HEIGHT
Trees						
8	No.	ACE JEF ss	Acer x freemanii 'Jeffersed'	RB	STD	10-12cm
11	No.	ACE QUE ss	Acer platanoides 'Emerald Queen'	RB	STD	10-12cm
8	No.	ALN GLU hs	Alnus glutinosa	RB	STD	12-14cm
23	No.	BET PEN hs	Betula pendula	RB	STD	12-14cm
10	No.	PRU SUM	Prunus avium 'Summer Sun'	B	FTH	200-250cm
6	No.	SOR AUC hs	Sorbus aucuparia	RB	STD	12-14cm
4	No.	SOR JOS ss	Sorbus 'Joseph Rock'	RB	STD	10-12cm
QTY	UNIT	CODE	PLANT NAME	STOCK	SIZE	
Hedges						
78	m	Buxus Hedge Double	Buxus sempervirens	RB		25-30cm
468	No.	Plants spaced @ 6/m in a Double Staggered Row				
662	m	F.syl Hedge	Fagus sylvatica	B Trans		60-80cm
2648	No.	Plants spaced @ 4/m in a Double Staggered Row				
PERCENT	QTY	UNIT	PLANT NAME	STOCK	SIZE	
Hedge Mixes						
100m NATIVE HEDGE MIX 12 planted @ 6/m in a Double Staggered Row						
25%	150	No.	Crataegus monogyna	B Trans		60-80cm
20%	120	No.	Ligustrum vulgare	C 3L		60-80cm
15%	90	No.	Corylus avellana	B Trans		60-80cm
25%	150	No.	Ilex aquifolium	C 3L		40-60cm
15%	90	No.	Viburnum Opulus	B Trans		60-80cm
To be planted in species groups of approximately 3-7.						
PERCENT	QTY	UNIT	PLANT NAME	STOCK	SIZE	
Plant Mixes						
59m2 UNIVERSAL GROUNDCOVER MIX planted @ 7/m2						
10%	41	No.	Ajuga reptans 'Atropurpurea'	C 1L		Full pot
10%	41	No.	Ajuga reptans 'Burgundy Glow'	C 1L		Full pot
10%	41	No.	Ajuga reptans 'Multicolor'	C 1L		Full pot
10%	41	No.	Bergenia 'Abenglocken'	C 1L		Full pot
10%	41	No.	Bergenia cordifolia 'Purpurea'	C 1L		Full pot
10%	41	No.	Bergenia 'Silberlicht'	C 1L		Full pot
20%	83	No.	Euphorbia amygdaloides robbiae	C 1L		Full pot
20%	83	No.	Pratia pedunculata	C 1L		Full pot
Individual varieties to be planted in groups of approximately 3 or 5.						
415m2 LOW SUN SHRUB MIX planted @ 3/m2						
20%	249	No.	Chaenomeles japonica	C 3L		40-60cm
10%	125	No.	Hebe 'Marjorie'	C 3L		30-40cm
10%	125	No.	Hypericum 'Hidcote'	C 3L		30-40cm
10%	125	No.	Lavandula angustifolia 'Hidcote'	C 3L		20-30cm
10%	125	No.	Potentilla fruticosa 'Abbotswood'	C 5L		30-40cm
10%	125	No.	Potentilla fruticosa 'Elizabeth'	C 5L		40-60cm
20%	249	No.	Sarcococca humilis	C 3L		20-25cm
5%	62	No.	Skimmia x confusa 'Kew Green'	C 5L		30-40cm
Individual varieties to be planted in groups of 3.						
Chaenomeles to be positioned furthest from pathways.						
415m2 LOW SHADE SHRUB MIX planted @ 3/m2						
20%	249	No.	Euonymus fortunei 'Emerald Gaiety'	C 3L		20-30cm
20%	249	No.	Euonymus fortunei 'Emerald 'n' Gold'	C 2L		20-30cm
20%	249	No.	Lonicea pilaeata	C 3L		30-40cm
10%	125	No.	Mahonia aquifolium 'Apollo'	C 3L		20-30cm
20%	249	No.	Sarcococca humilis	C 3L		20-25cm
10%	125	No.	Viburnum davidii	C 3L		20-30cm
Individual varieties to be planted in groups of 3.						
1495m2 NATIVE SHRUB MIX 1 planted @ 1m centres						
100%	1495	No.	No. EM2 Standard General Purpose Meadow Mixture	Seed		
Seeded at 4g m2 over prepared ground						
48m2 Entrance Shrub Mix 3 (non toxic) planted @ 4/m2						
25%	48	No.	Ceanothus 'Blue Mound'	C 3L		30-40cm
15%	29	No.	Potentilla fruticosa 'Primrose Beauty'	C 3L		30-40cm
15%	29	No.	Philadelphus 'Belle Etoile'	C 3L		30-40cm
15%	29	No.	Viburnum davidii	C 3L		30-40cm
15%	29	No.	Perovskia 'Blue Spire'	C 3L		30-40cm
15%	29	No.	Lavandula angustifolia	C 3L		30-40cm
Individual varieties to be planted in groups of 3, 4 or 5.						
Notes and Abbreviations						
B	=	Bare root (bagged).				
C	=	Container (or pot) grown, followed by size of the container (or pot).				
FORM	=	Shape of tree as supplied by the nursery.				
FB	=	Feather.				
QTY	=	Quantity				
RB	=	Rootballed (balled and wrapped).				
SIZE	=	Height or Spread of juvenile plant.				
Std	=	(clear stem) Standard.				
STOCK	=	Root condition/protection method eg Bare root.				
Trans	=	Transplant (or undercut seedling).				
-	=	Refer to specification for further information.				
-	=	All plants to be completely hardened off.				
-	=	Substitutions to be agreed with Landscape Architect.				
Plant Schedule generated by "Oscape" software 07/09/2022						

KEY

Hard Works

- Vehicular Asphalt Surface**
Black colour.
- Pedestrian Asphalt Surface**
Black colour.
- Precast Concrete Flag Paving**
to private paths and patios
Buff colour.
- Precast Concrete Sett Paving**
to rumble strips
Bracken colour.
- Resin bound gravel**
Light grey colour.
- Natural Play Equipment / Outdoor Gym Equipment**
TBC
- Play element**
Sandpit, TBC
- Timber Closeboard Fence**
With matching gates.
- Brick Wall**
1800mm high, Brick to match architecture.
- Timber Bench**
Timber bench, 500 x 2000 x 500mm
- Timber Cube Seating**
Timber cube seating, 600 x 600 x 500mm
- Stepping logs**
Stepping timber logs, 300mm diameter
- Bird boxes**
No.10, locations TBC
- Bat boxes**
No.10, locations TBC

Soft Works

- Existing Tree**
- Proposed Tree**
No.70
- Proposed Specimen shrub**
No.14
- Proposed Ornamental Hedge Planting**
Approx. 589m²
- Proposed Native Hedge Planting**
Approx. 123m²
- Proposed Shrub Planting**
Approx. 858m²
- Proposed Planting to Pocket Park**
Approx. 162m²
- Proposed Native Shrub Planting**
Approx. 1387m²
- Proposed Seeded Grass**
Approx. 393m²
- Proposed Wildflower Meadow**
Approx. 2267m²
- Proposed Turf Grass**
- Proposed Groundcover Planting**
Approx. 55m²

Do not scale this drawing (printed or electronic version).

This drawing is copyright and is for use on this site only. This drawing should be read in conjunction with all relevant consultants drawings and specialist subcontractors / supply chain drawings and specifications.

All works to be carried out in accordance with the latest British Standards / Codes of Practice unless specifically directed otherwise in the specification.

Responsibility for the reproduction of this drawing in paper form, or issued in electronic format, lies with the recipient to check that all information has been replicated in full and is correct when compared to the original paper or electronic image.

Graphical representations of equipment on this drawing have been co-ordinated, but are approximations only. Please refer to the specifications and / or details for actual sizes and / or specific contractor construction information.

Notes:-

REV.	DATE	DESCRIPTION	DRAWN	CHK'D
P03	08/09/22	Information updated	KT	SA
P02	07/09/22	PLANNING: Key updated	KT	SA
P01	13/07/22	PLANNING: Draft Issue	TH	SA

URBAN GREEN

A: Ground Floor, The Tower,
Deva City Office Park, Trinity Way,
Manchester M3 7BF

T: +44 (0) 161 312 3131

weareurbangreen.co.uk

Client: Vistry Partnerships			
Project: LICKER LANE, KNOWSELY			
Title: NORTH AREA PLANNING			
Issue: PLANNING			
Drawn: TH	Checked: SA	Approved: ME	
Project: UG1599	Scale @ A1: 1:300	Date: 13/07/22	
Dwg No: UG_1599_LAN_POS_DRW_01	Revision:	P03	