
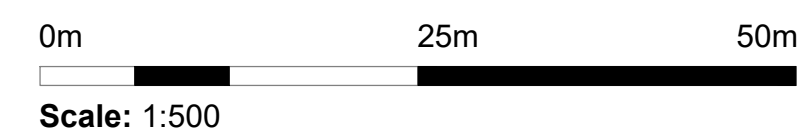


# The Finches @ Hilton Grange

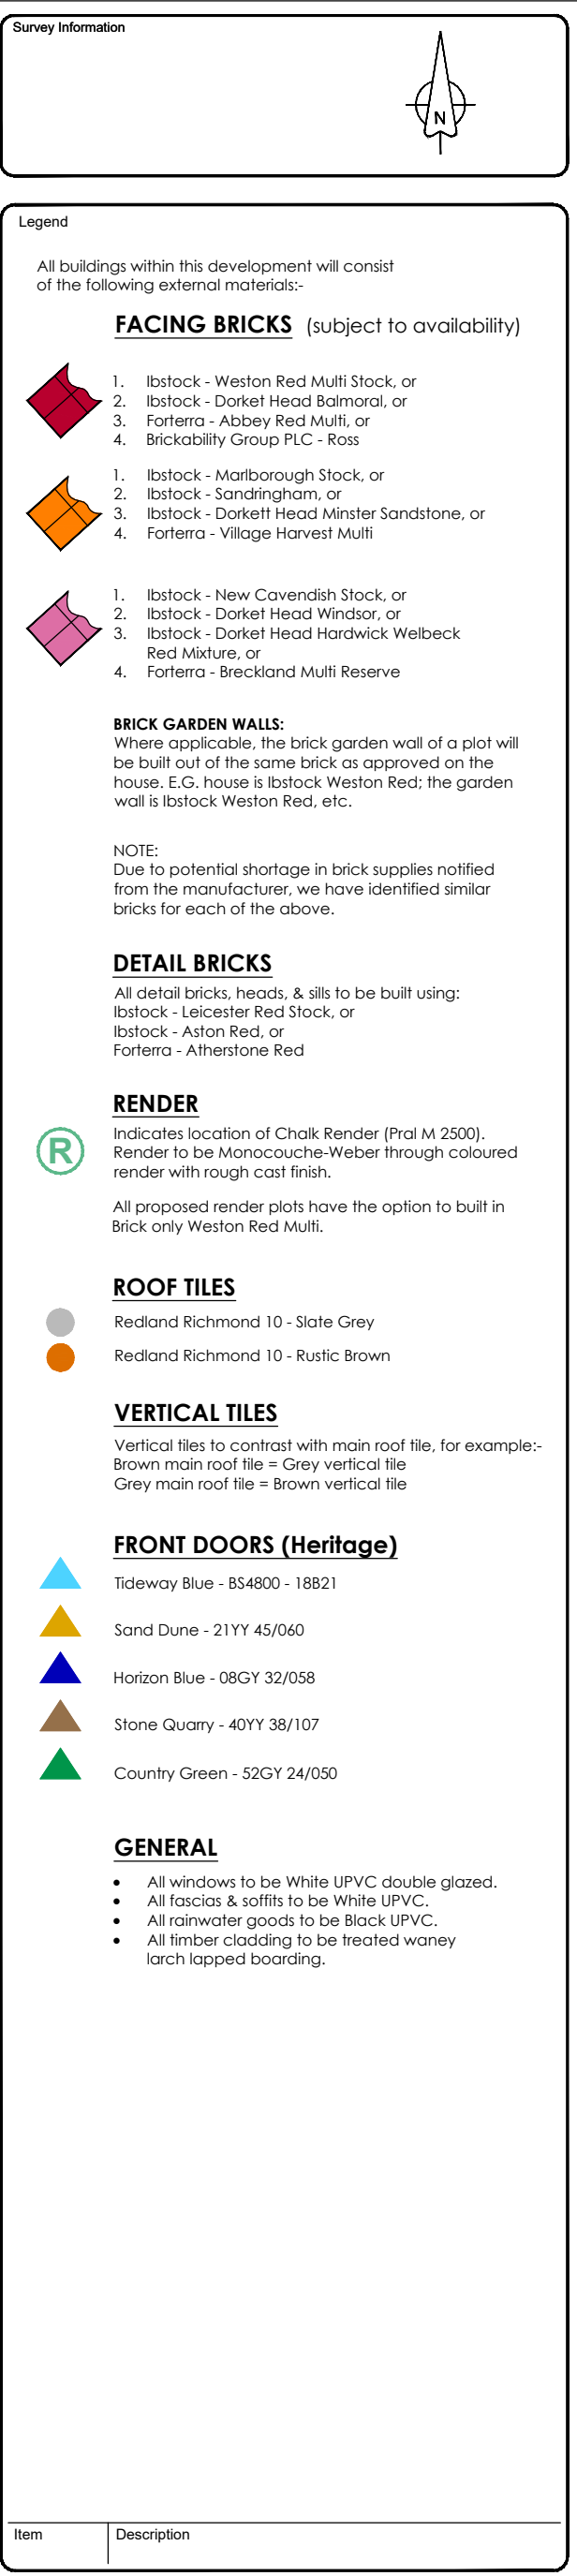

|                |                             |              |          |
|----------------|-----------------------------|--------------|----------|
| Development    | <b>Halewood South</b>       |              |          |
| Location       | Halewood                    |              |          |
| Marketing Name | The Finches @ Hilton Grange |              |          |
| Drawing Title  | Materials Layout - 2 of 3   |              |          |
| Drawing Number | <b>4152-ML-002</b>          |              |          |
| Revision       | <b>E</b>                    | Scales @ AD  | 1:500    |
| Drawn By       | HB                          | Date Started | 20.06.22 |
| Checked by     | Date                        |              |          |