



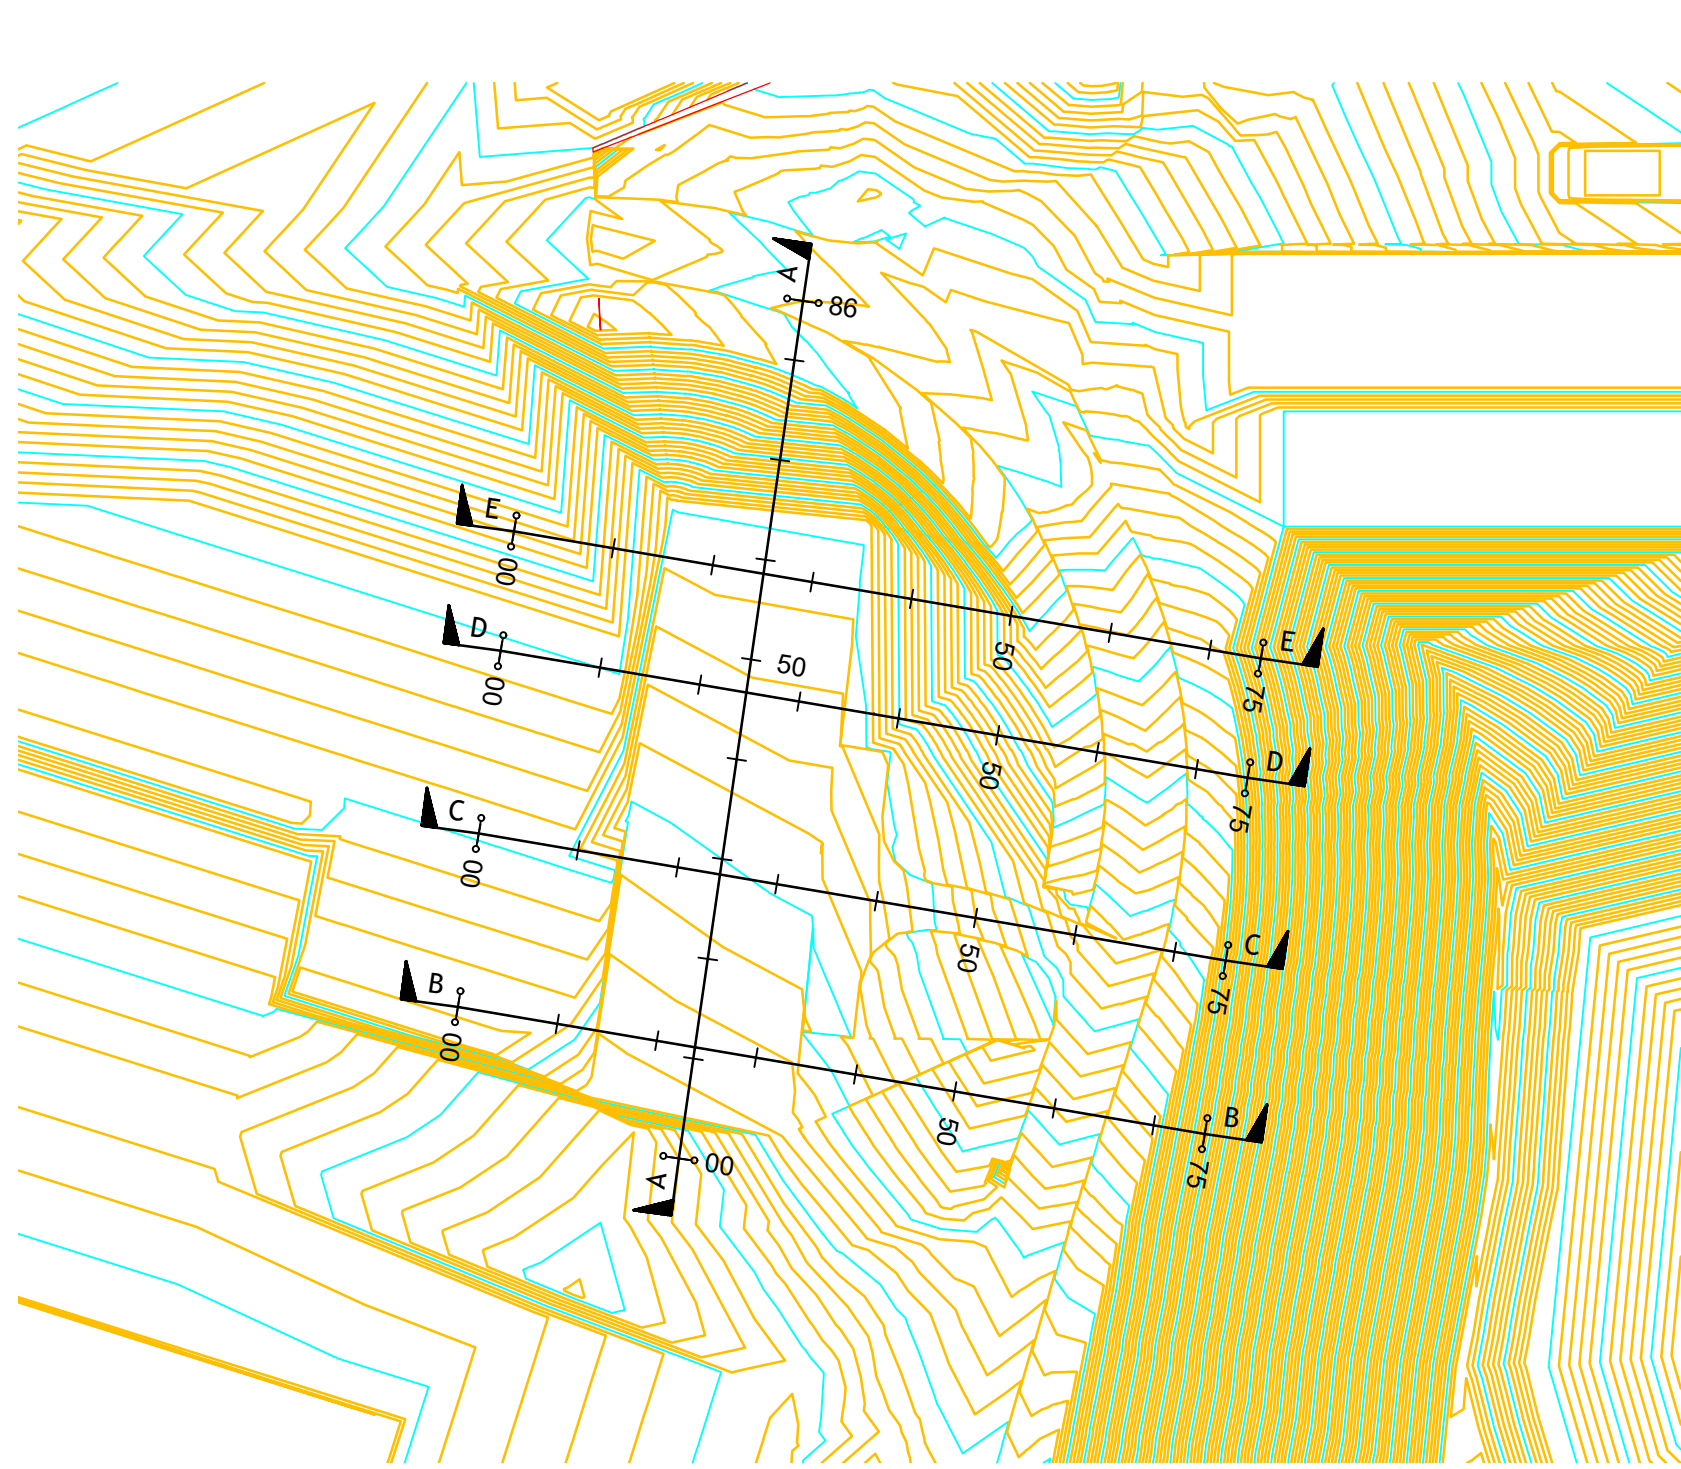


LOCATION PLAN
SCALE 1:750

- Notes
1. THIS DRAWING TO BE READ IN CONJUNCTION WITH ALL OTHER RELEVANT ENGINEERS AND SPECIALIST'S DRAWINGS TOGETHER WITH THE APPROPRIATE SPECIFICATION.
 2. IT IS THE CONTRACTOR'S RESPONSIBILITY TO CHECK ALL DIMENSIONS ON SITE.
 3. DIMENSIONS MUST NOT BE SCALED FROM THIS DRAWING. ANY DISCREPANCIES TO BE BROUGHT TO THE IMMEDIATE ATTENTION OF THE ENGINEER IN WRITING.
 4. ALL DIMENSIONS ARE IN MILLIMETRES, UNLESS NOTED OTHERWISE.
 5. ALL LEVELS ARE IN METRES, UNLESS NOTED OTHERWISE.

C-C - LONGSECTION
SCALE: H 1:100,V 1:100. DATUM: 30.000

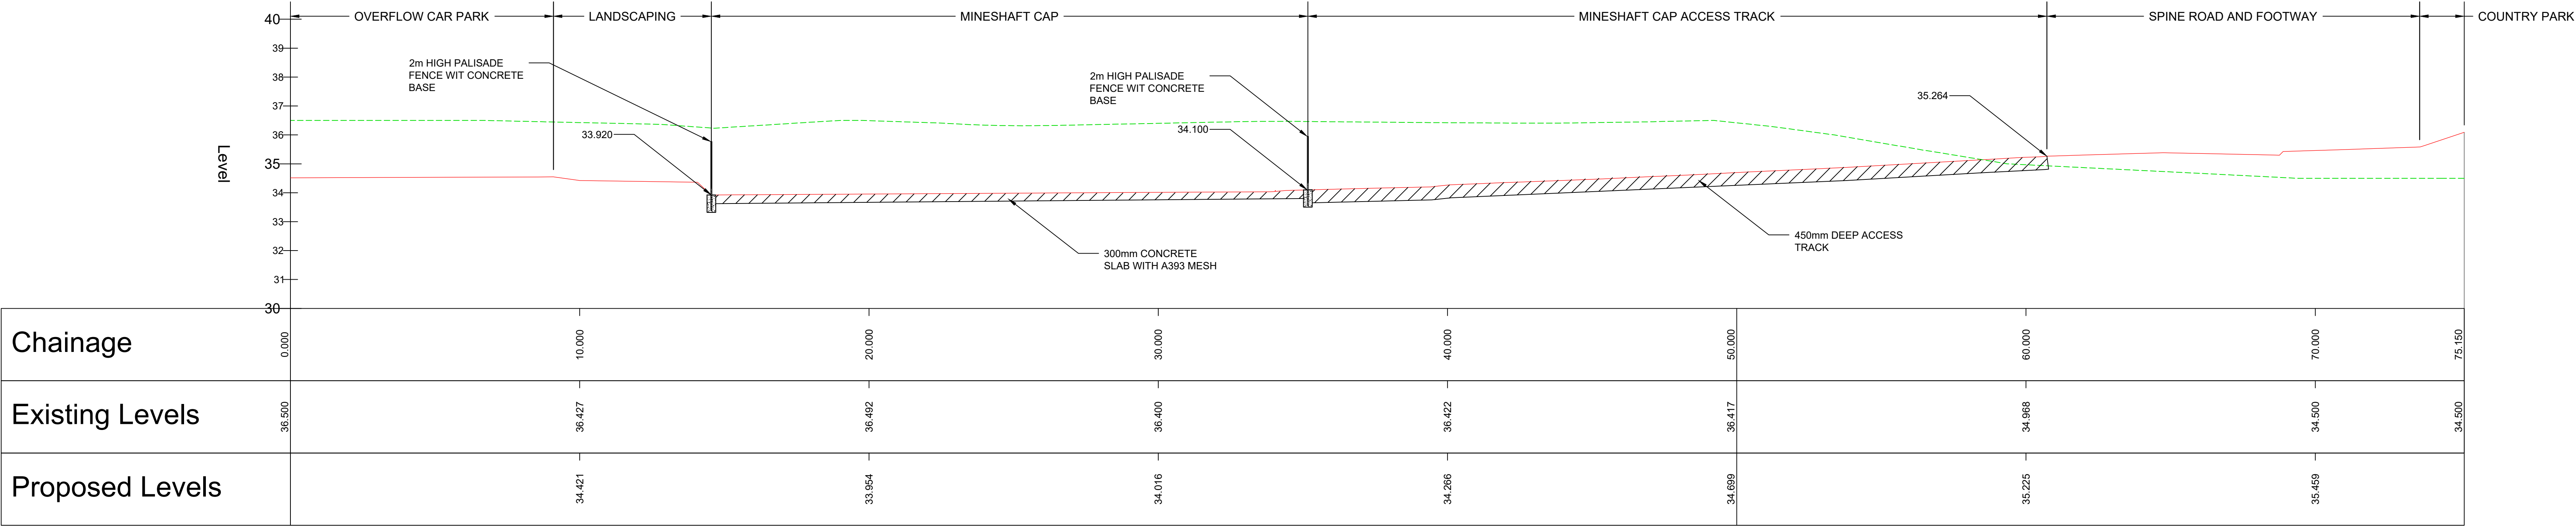

D-D - LONGSECTION
SCALE: H 1:100,V 1:100. DATUM: 30.000

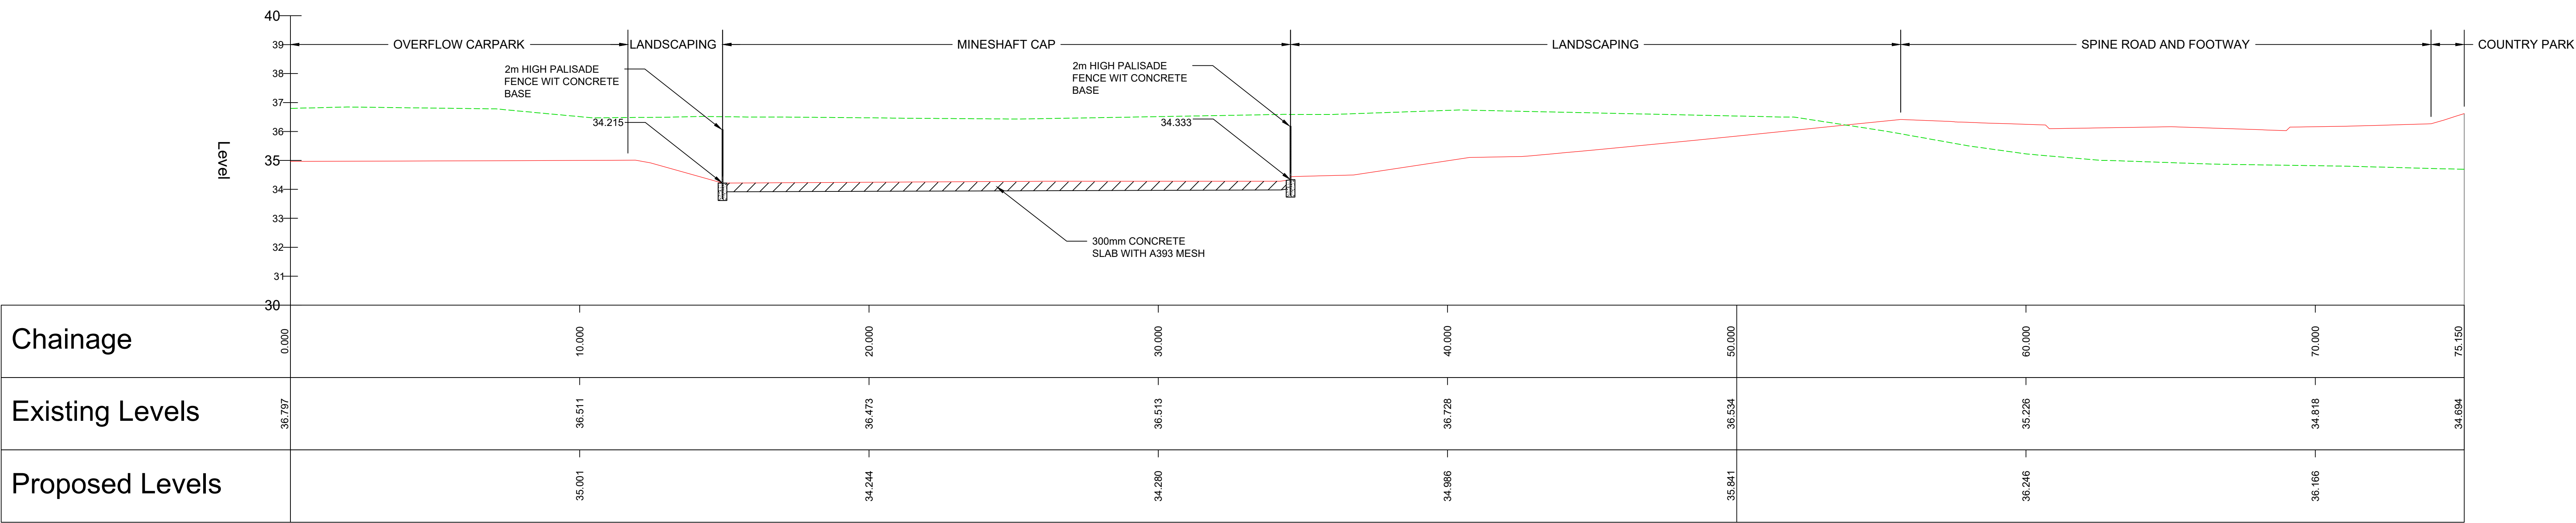


T3	10.10.23	JCB Scale Bar Added	DRL
T2	09.08.23	JCB Levels Added	DRL
T1	27.03.23	JCB Issued for Tender	DRL
Rev	Date	By	Description

Revisions

Revisions

TENDER

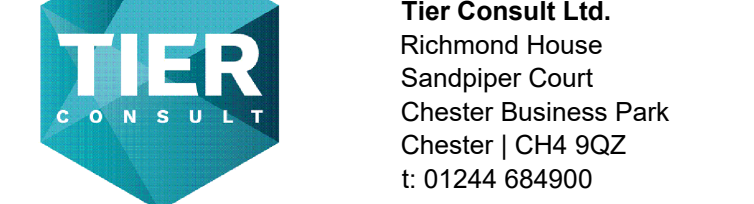

Client
TRITAX SYMMETRY

Project
SYMMETRY PARK CRONTON

Title
MINE SHAFT CAP SECTIONS - SHEET 2

Scale	Drawn	Revision
As Shown @A0	DRL	
Date	Checked	
Oct20	DRL	T3

Drawing Ref / Project ref: SymmetryParkCranton and TmpRefNumber

T/18/2126 60-42