




- | Notes | |
|-------|---|
| 1. | THIS DRAWING IS THE COPYRIGHT OF TIER CONSULT LTD AND CANNOT BE REPRODUCED IN ANY FORM WITHOUT WRITTEN CONSENT FROM THE COMPANY. |
| 2. | THIS DRAWING IS TO BE READ IN CONJUNCTION WITH ALL OTHER RELEVANT ARCHITECTS, ENGINEERS AND SPECIALISTS DRAWINGS TOGETHER WITH THE APPROPRIATE SPECIFICATION. |
| 3. | ALL DIMENSIONS ARE IN MILLIMETRES UNDO, FOR THE PURPOSES OF CONSTRUCTION THIS DRAWING MUST NOT BE SCALED AND ANY WRITTEN DIMENSIONS USED. IT IS THE CONTRACTORS RESPONSIBILITY TO CHECK ALL DIMENSIONS ON SITE PRIOR TO CONSTRUCTION AND ANY DISCREPANCIES TO BE BROUGHT TO THE IMMEDIATE ATTENTION OF THE ENGINEER IN WRITING. |
| 4. | ALL LEVELS ARE IN METRES UNDO & TO OS DATUM. |

Legend

SECTION A-A
SCALE: H 1:250,V 1:250. DATUM: 25.000

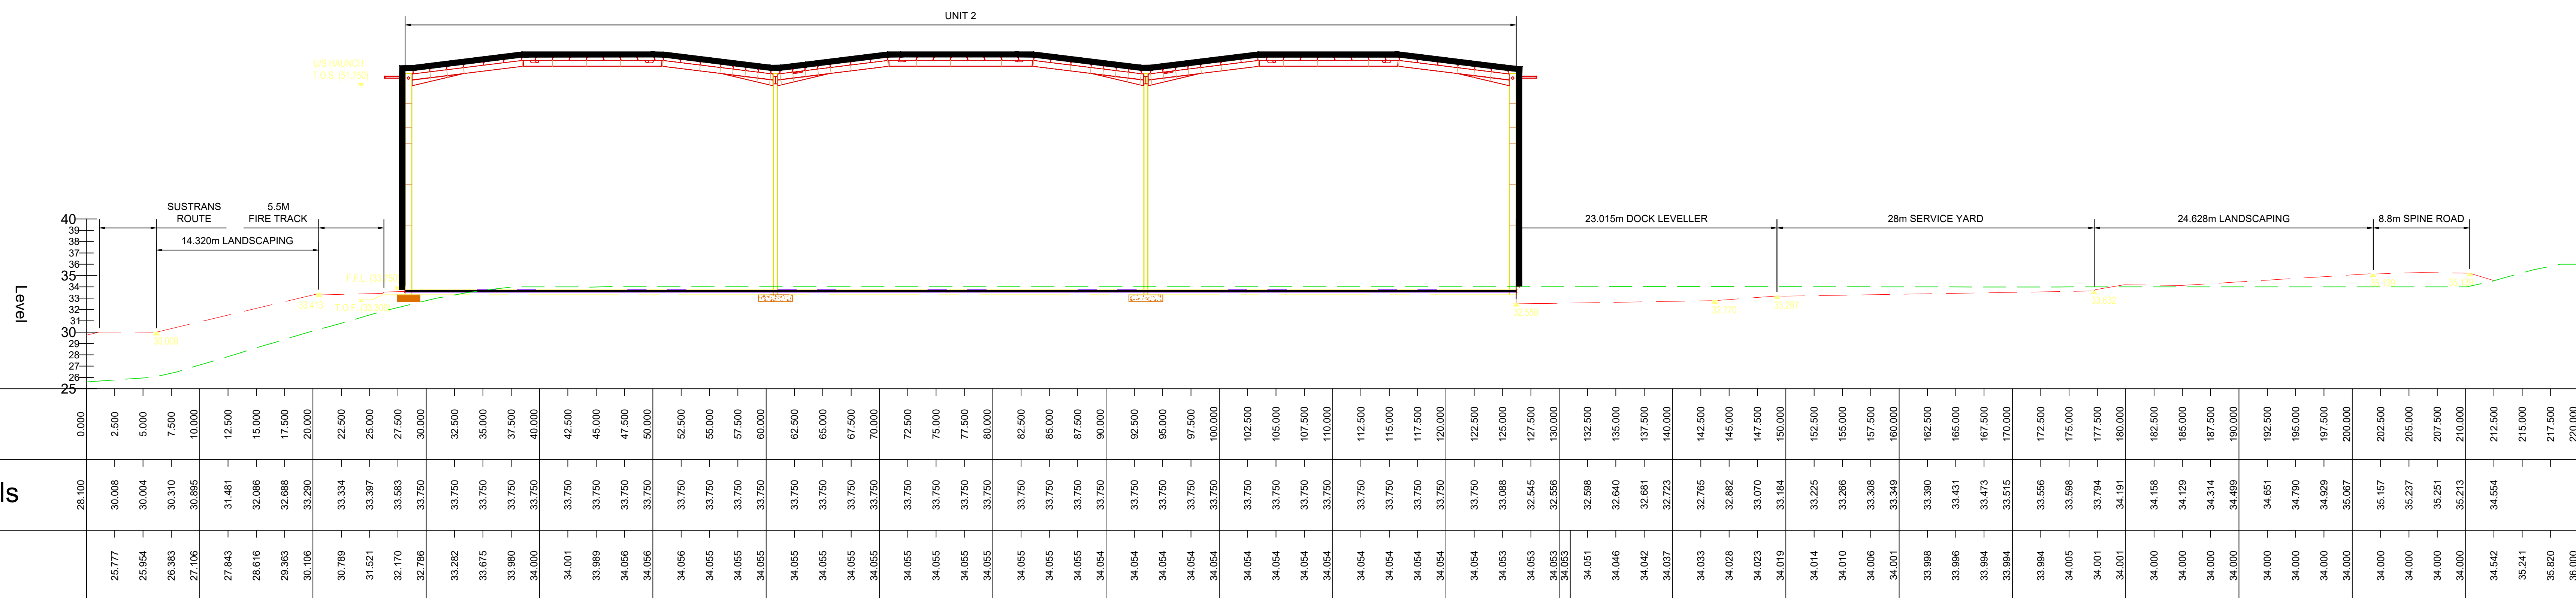

SECTION B-B
SCALE: H 1:250,V 1:250. DATUM: 25.000

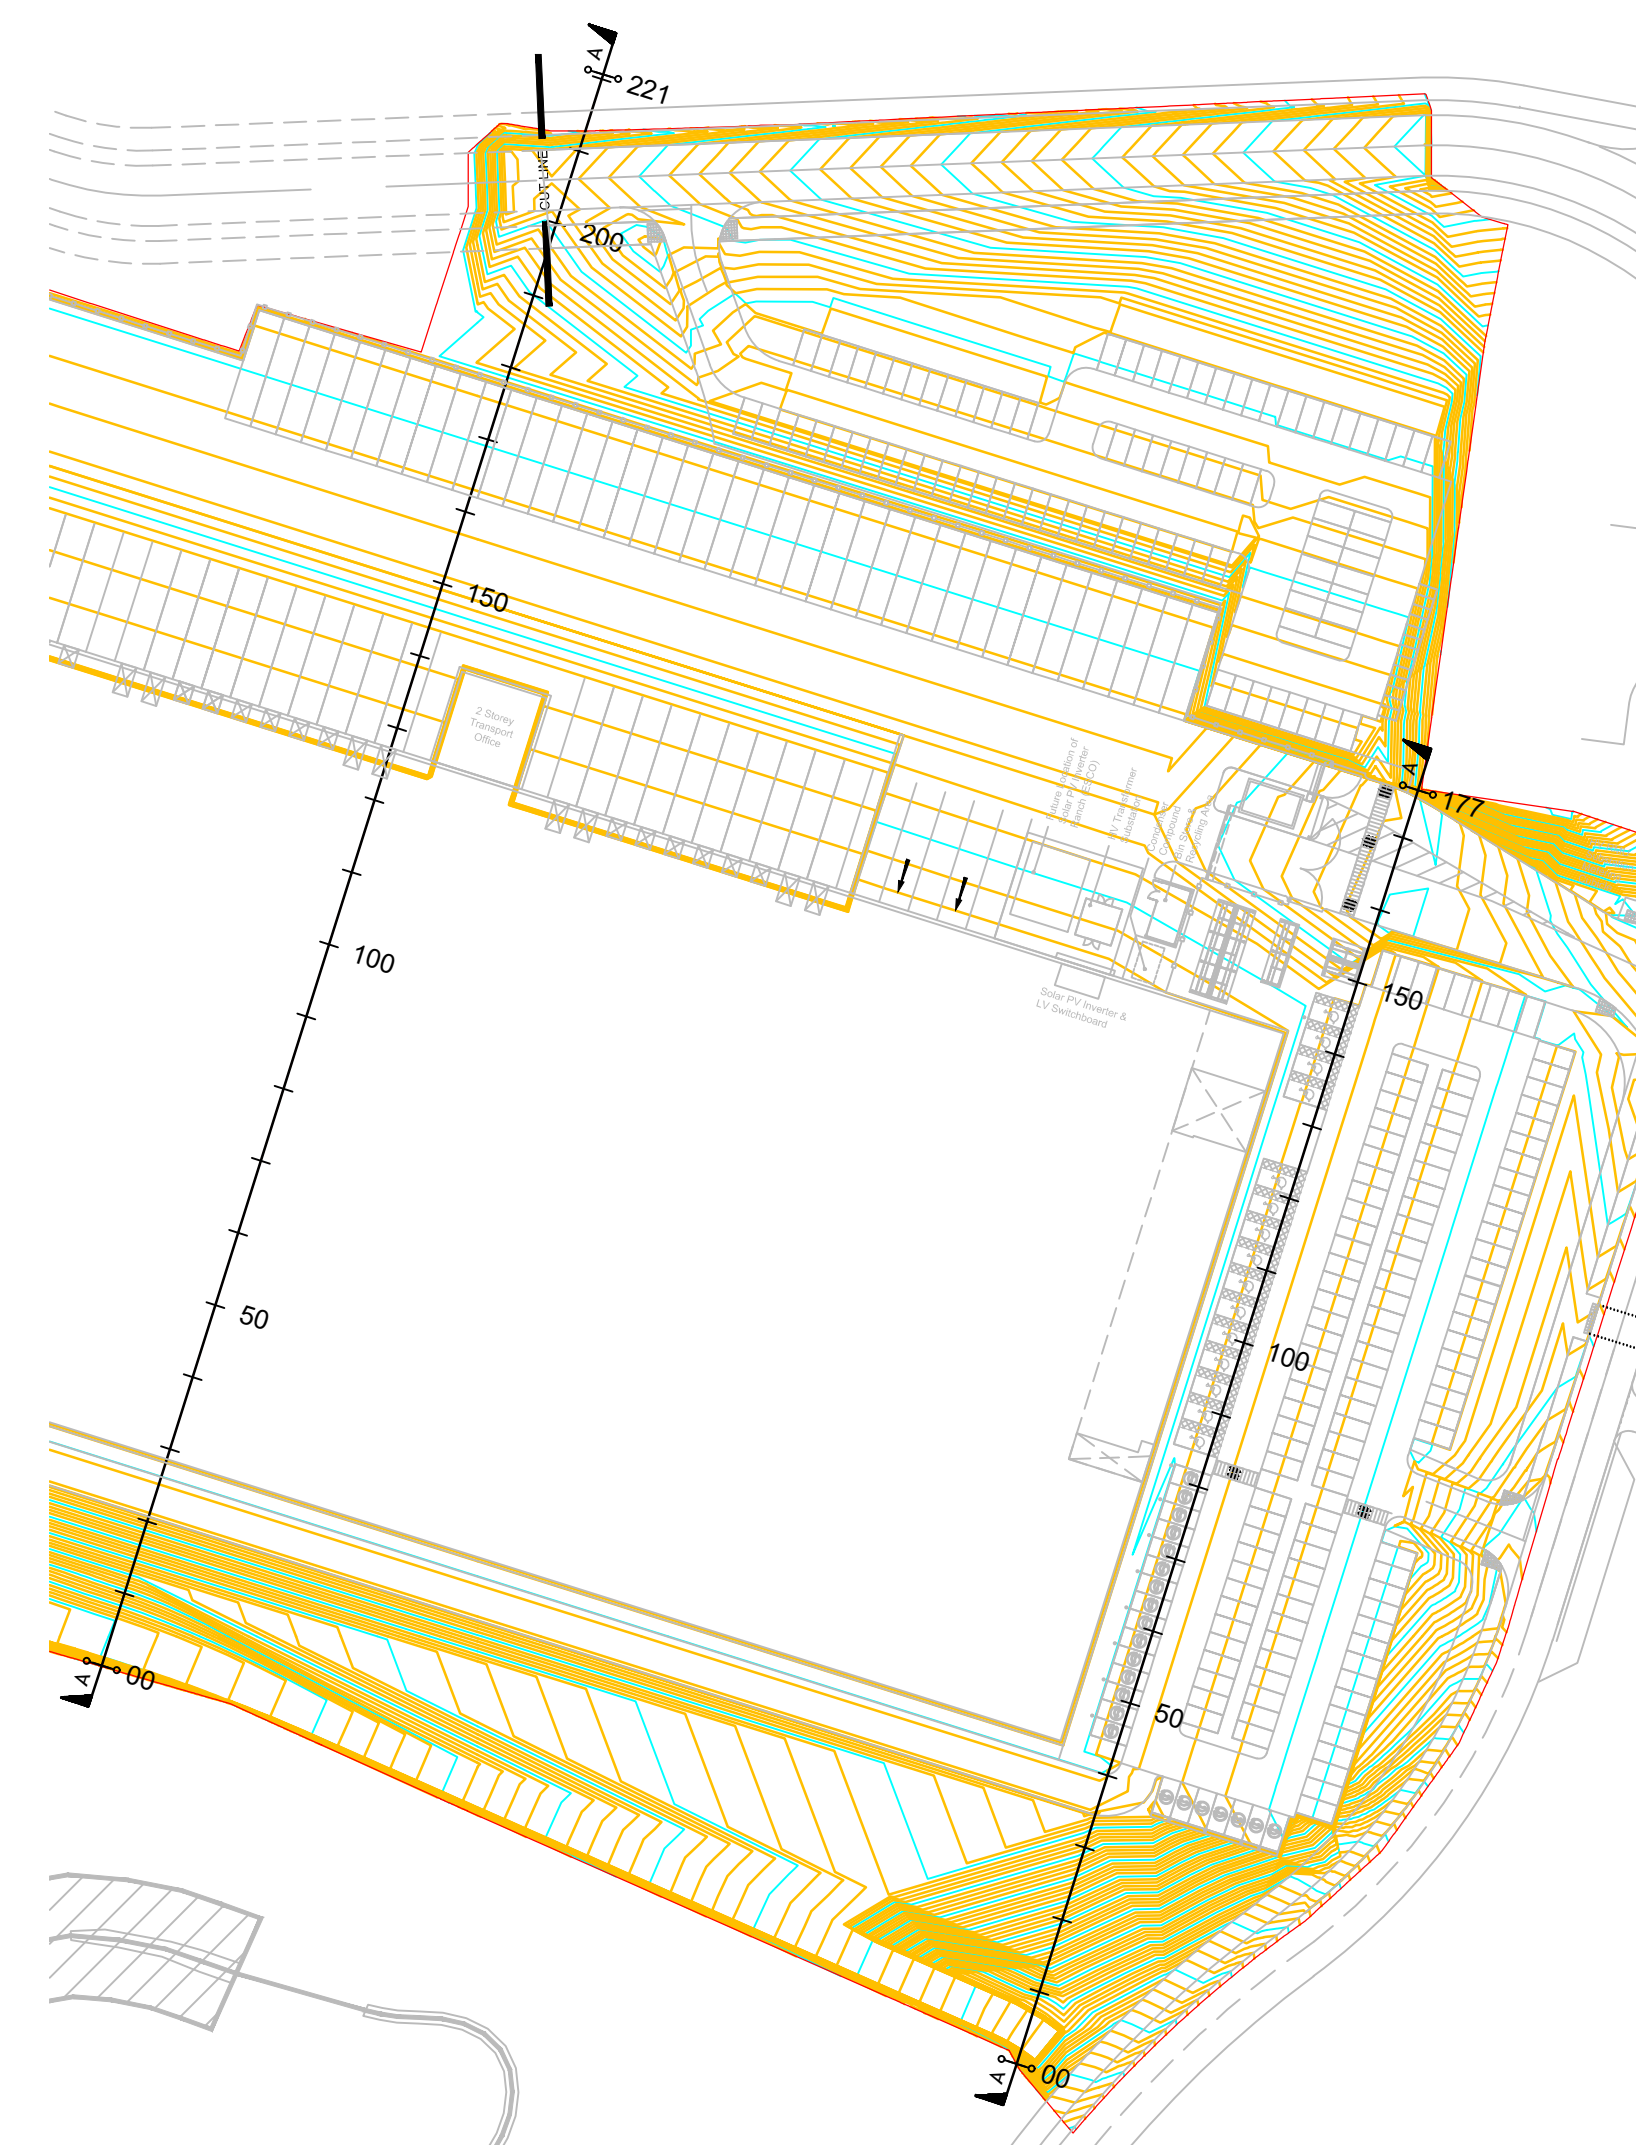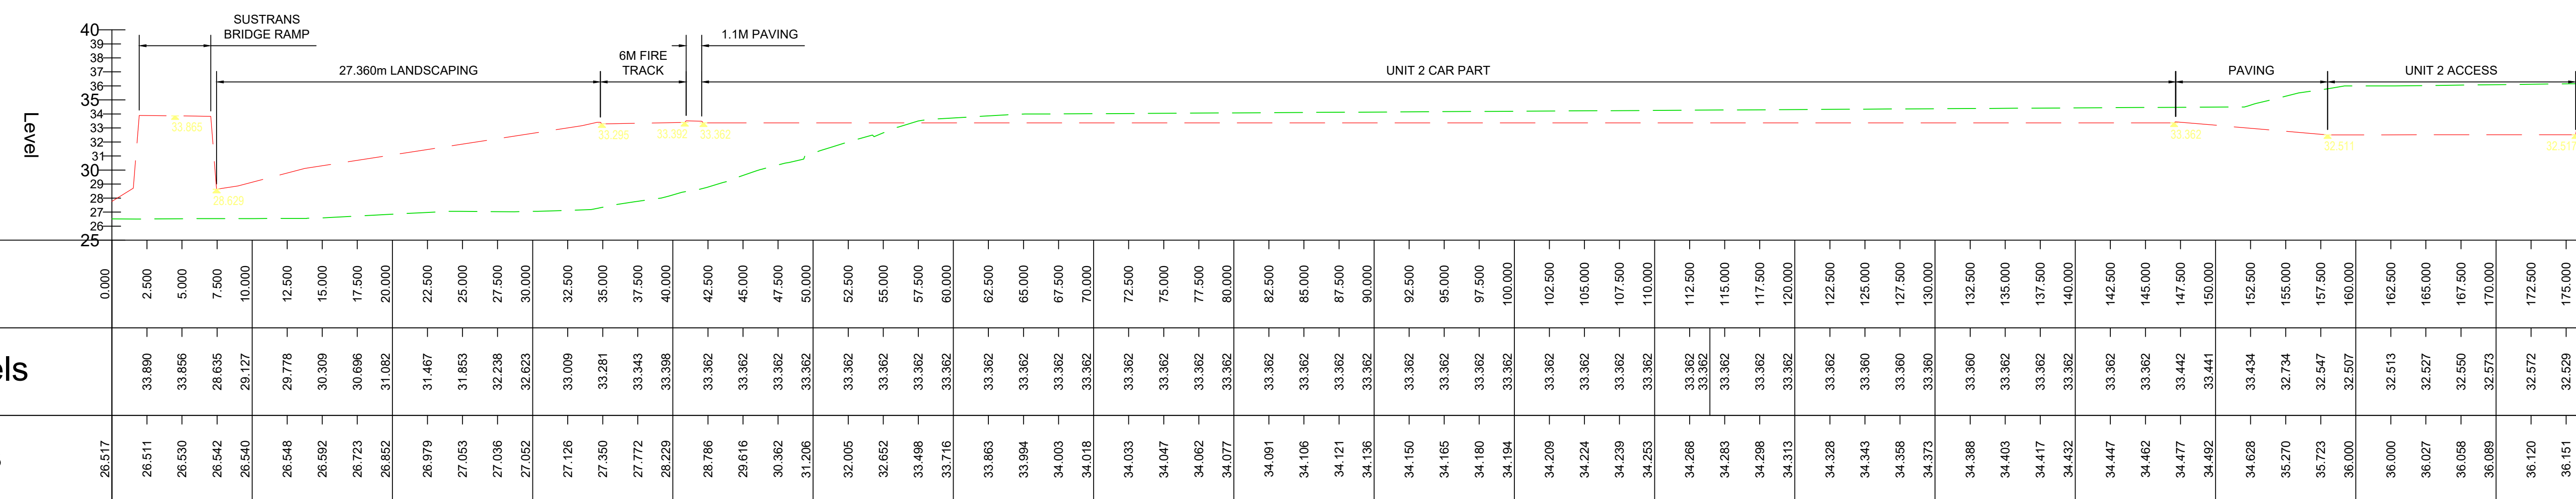

P2	05.09.23	JCB	Section B-B added	DR
P1	01.09.23	JCB	Issued for Information	DR
Rev	Date	By	Description	App
Revisions				
Status				

PRELIMINARY



Tier Consult Ltd.
Richmond House
Sandpiper Court
Chester Business Park
Chester | CH4 9QZ
t: 01244 684900

Client

TRITAX SYMMETRY

Project

SYMMETRY PARK
CRONTON
PHASE 2

Title
PHASE 2 - UNIT 2 - SITE SECTION

Scale	Drawn	Revision
1:250@A0	JCB	
Date	Checked	P2
Jan'21	PJB	

TIER Project No: T_18_212
Drawing Ref: L005-TIE-ZZ-XX-DR-C-6050