


Schedule						
Symbol	Label	Image	Quantity	Manufacturer	Catalog Number	Description
	A1st		5	HOLOPHANE EUROPE LIMITED	1 x HMA0.4.LC004.FW	High Mast Advanced Optix
	B1s		2	HOLOPHANE EUROPE LIMITED	DSX2.2.LA364.FW.BLS	D-Series 2 Luminaire with Back Light Shield
	BW		12	HOLOPHANE EUROPE LIMITED	DSX2.2.LA364.FW on Wall Bracket at 10m AFFL	D-Series 2 Luminaire
	C1		3	HOLOPHANE EUROPE LIMITED	1 x DSX1.2.LA164.FW on 6m Column	D-Series 1 Luminaire
	CW		6	HOLOPHANE EUROPE LIMITED	DSX1.2.LA164.FW on Wall Bracket at 6m AFFL	D-Series 1 Luminaire
	DW		3	HOLOPHANE EUROPE LIMITED	DSX1.2.LA164.AY on Wall Bracket at 8m AFFL	D-Series 1 Luminaire
	E		2	HOLOPHANE EUROPE LIMITED	WAP.1.LA054.FW at 6m AFFL	WALLPACK
	F		1	HOLOPHANE EUROPE LIMITED	DWL.1.LA024.AY.W011 at 4m AFFL	Denver ID Wall
	G		7	HOLOPHANE EUROPE LIMITED	DWL.1.LA014.HN.W007 at 8m AFFL	Denver ID Wall
	H		2	HOLOPHANE EUROPE LIMITED	DBD.1.LA014.OO.AY.W009	Denver ID Bollard

Statistics				
Description	Symbol	Avg	Min	Min/Avg
Car Park - 20/0.25Uo	+	20 lux	5 lux	0.25
Car Park - 20/0.25Uo	+	22 lux	15 lux	0.68
Cycles	+	32 lux	23 lux	0.72
Entrance - 50 Lux	+	54 lux	42 lux	0.78
Rear Walkways - 10/0.40Uo	+	11 lux	5 lux	0.45
Service Yard - 50/0.40Uo	+	51 lux	20 lux	0.39
SPILL	+	4 lux	0 lux	0.00
Access Road - 20/0.40Uo	+	23 lux	10 lux	0.43

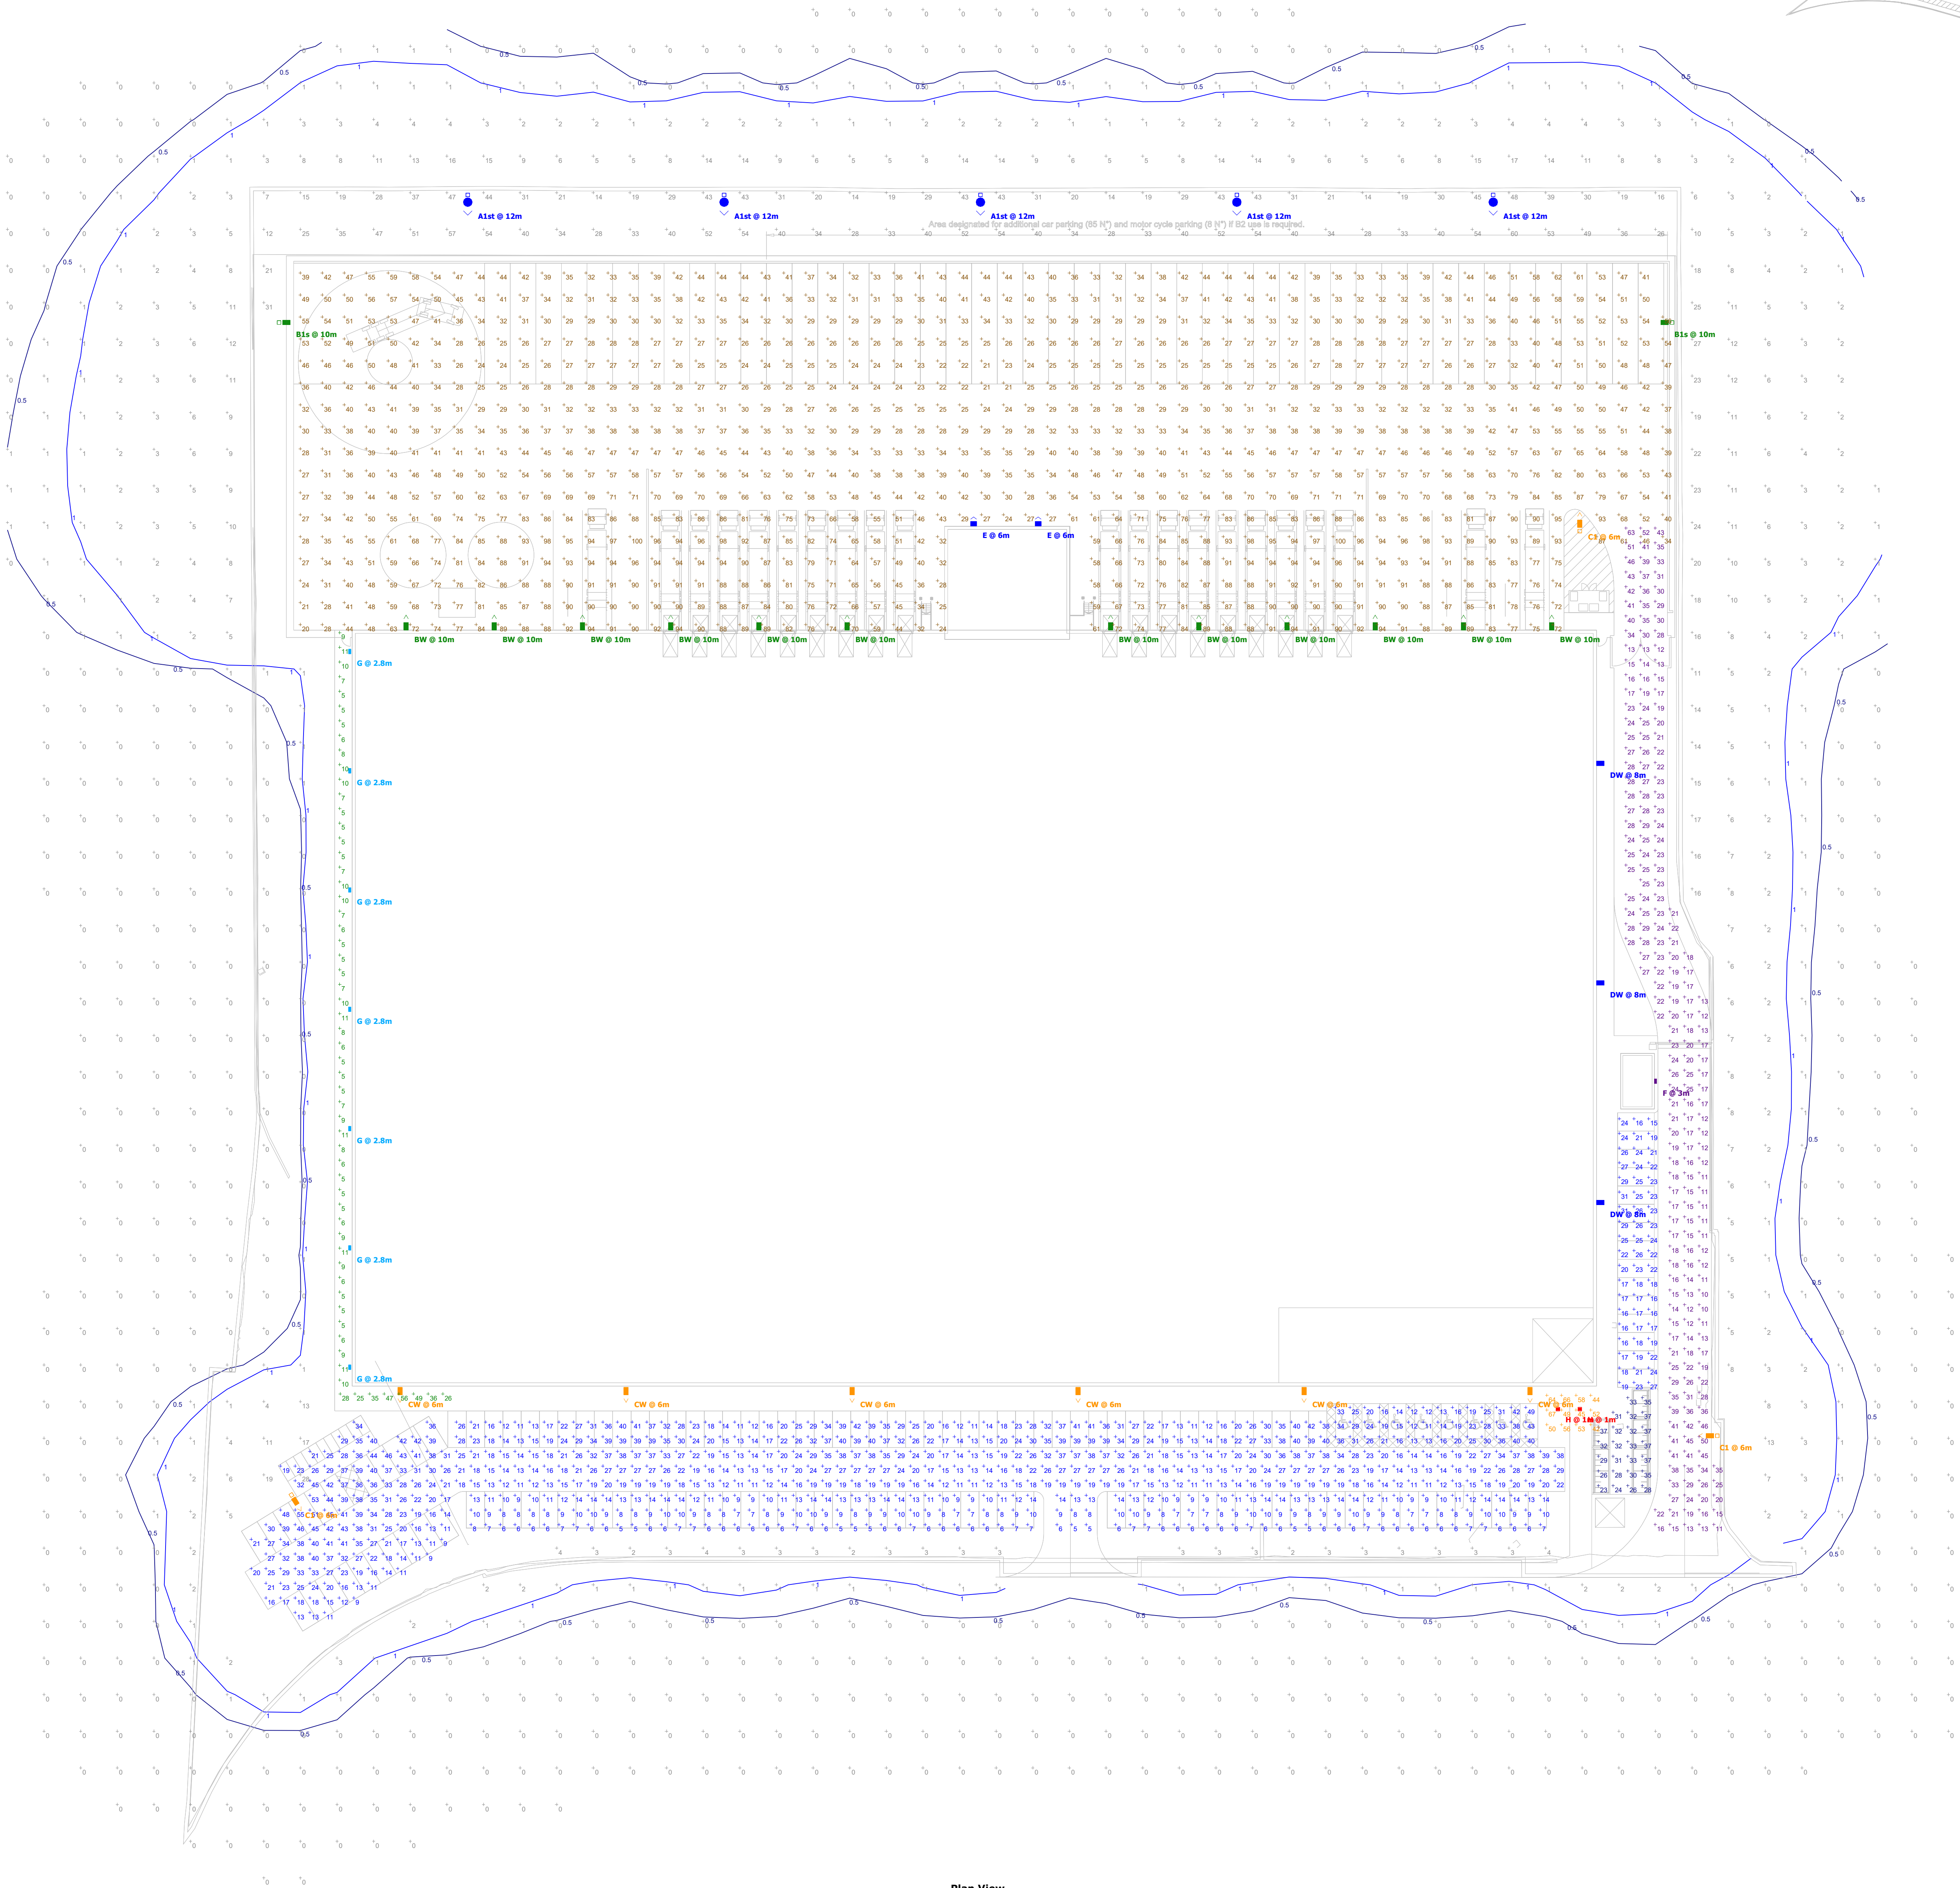

Plan View
Scale - 1:400

