


- Notes
1. THIS DRAWING IS THE COPYRIGHT OF TIER CONSULT LTD AND CANNOT BE REPRODUCED IN ANY FORM WITHOUT WRITTEN CONSENT FROM THE COMPANY.
 2. THIS DRAWING IS TO BE READ IN CONJUNCTION WITH ALL OTHER RELEVANT ARCHITECT'S, ENGINEERS AND SPECIALISTS DRAWINGS TOGETHER WITH THE APPROPRIATE SPECIFICATION.
 3. ALL DIMENSIONS ARE IN MILLIMETRES UNLESS OTHERWISE STATED. FOR THE PURPOSES OF CONSTRUCTION THIS DRAWING MUST NOT BE SCALED AND ONLY WRITTEN DIMENSIONS USED. IT IS THE CONTRACTOR'S RESPONSIBILITY TO CHECK ALL DIMENSIONS ON SITE PRIOR TO CONSTRUCTION AND ANY DISCREPANCIES TO BE BROUGHT TO THE IMMEDIATE ATTENTION OF THE ENGINEER IN WRITING.
 4. ALL LEVELS ARE IN METRES UNLESS OTHERWISE STATED.

Legend

SURFACE LEVEL DATA			
NUMBER	MINIMUM LEVEL	MAXIMUM LEVEL	COLOUR
1	-6.423	-5.175	Red
2	-5.175	-3.850	Dark Orange
3	-3.850	-2.525	Orange
4	-2.525	-1.200	Yellow
5	-1.200	0.125	Light Green
6	0.125	1.450	Green
7	1.450	2.775	Dark Green
8	2.775	5.130	Dark Green

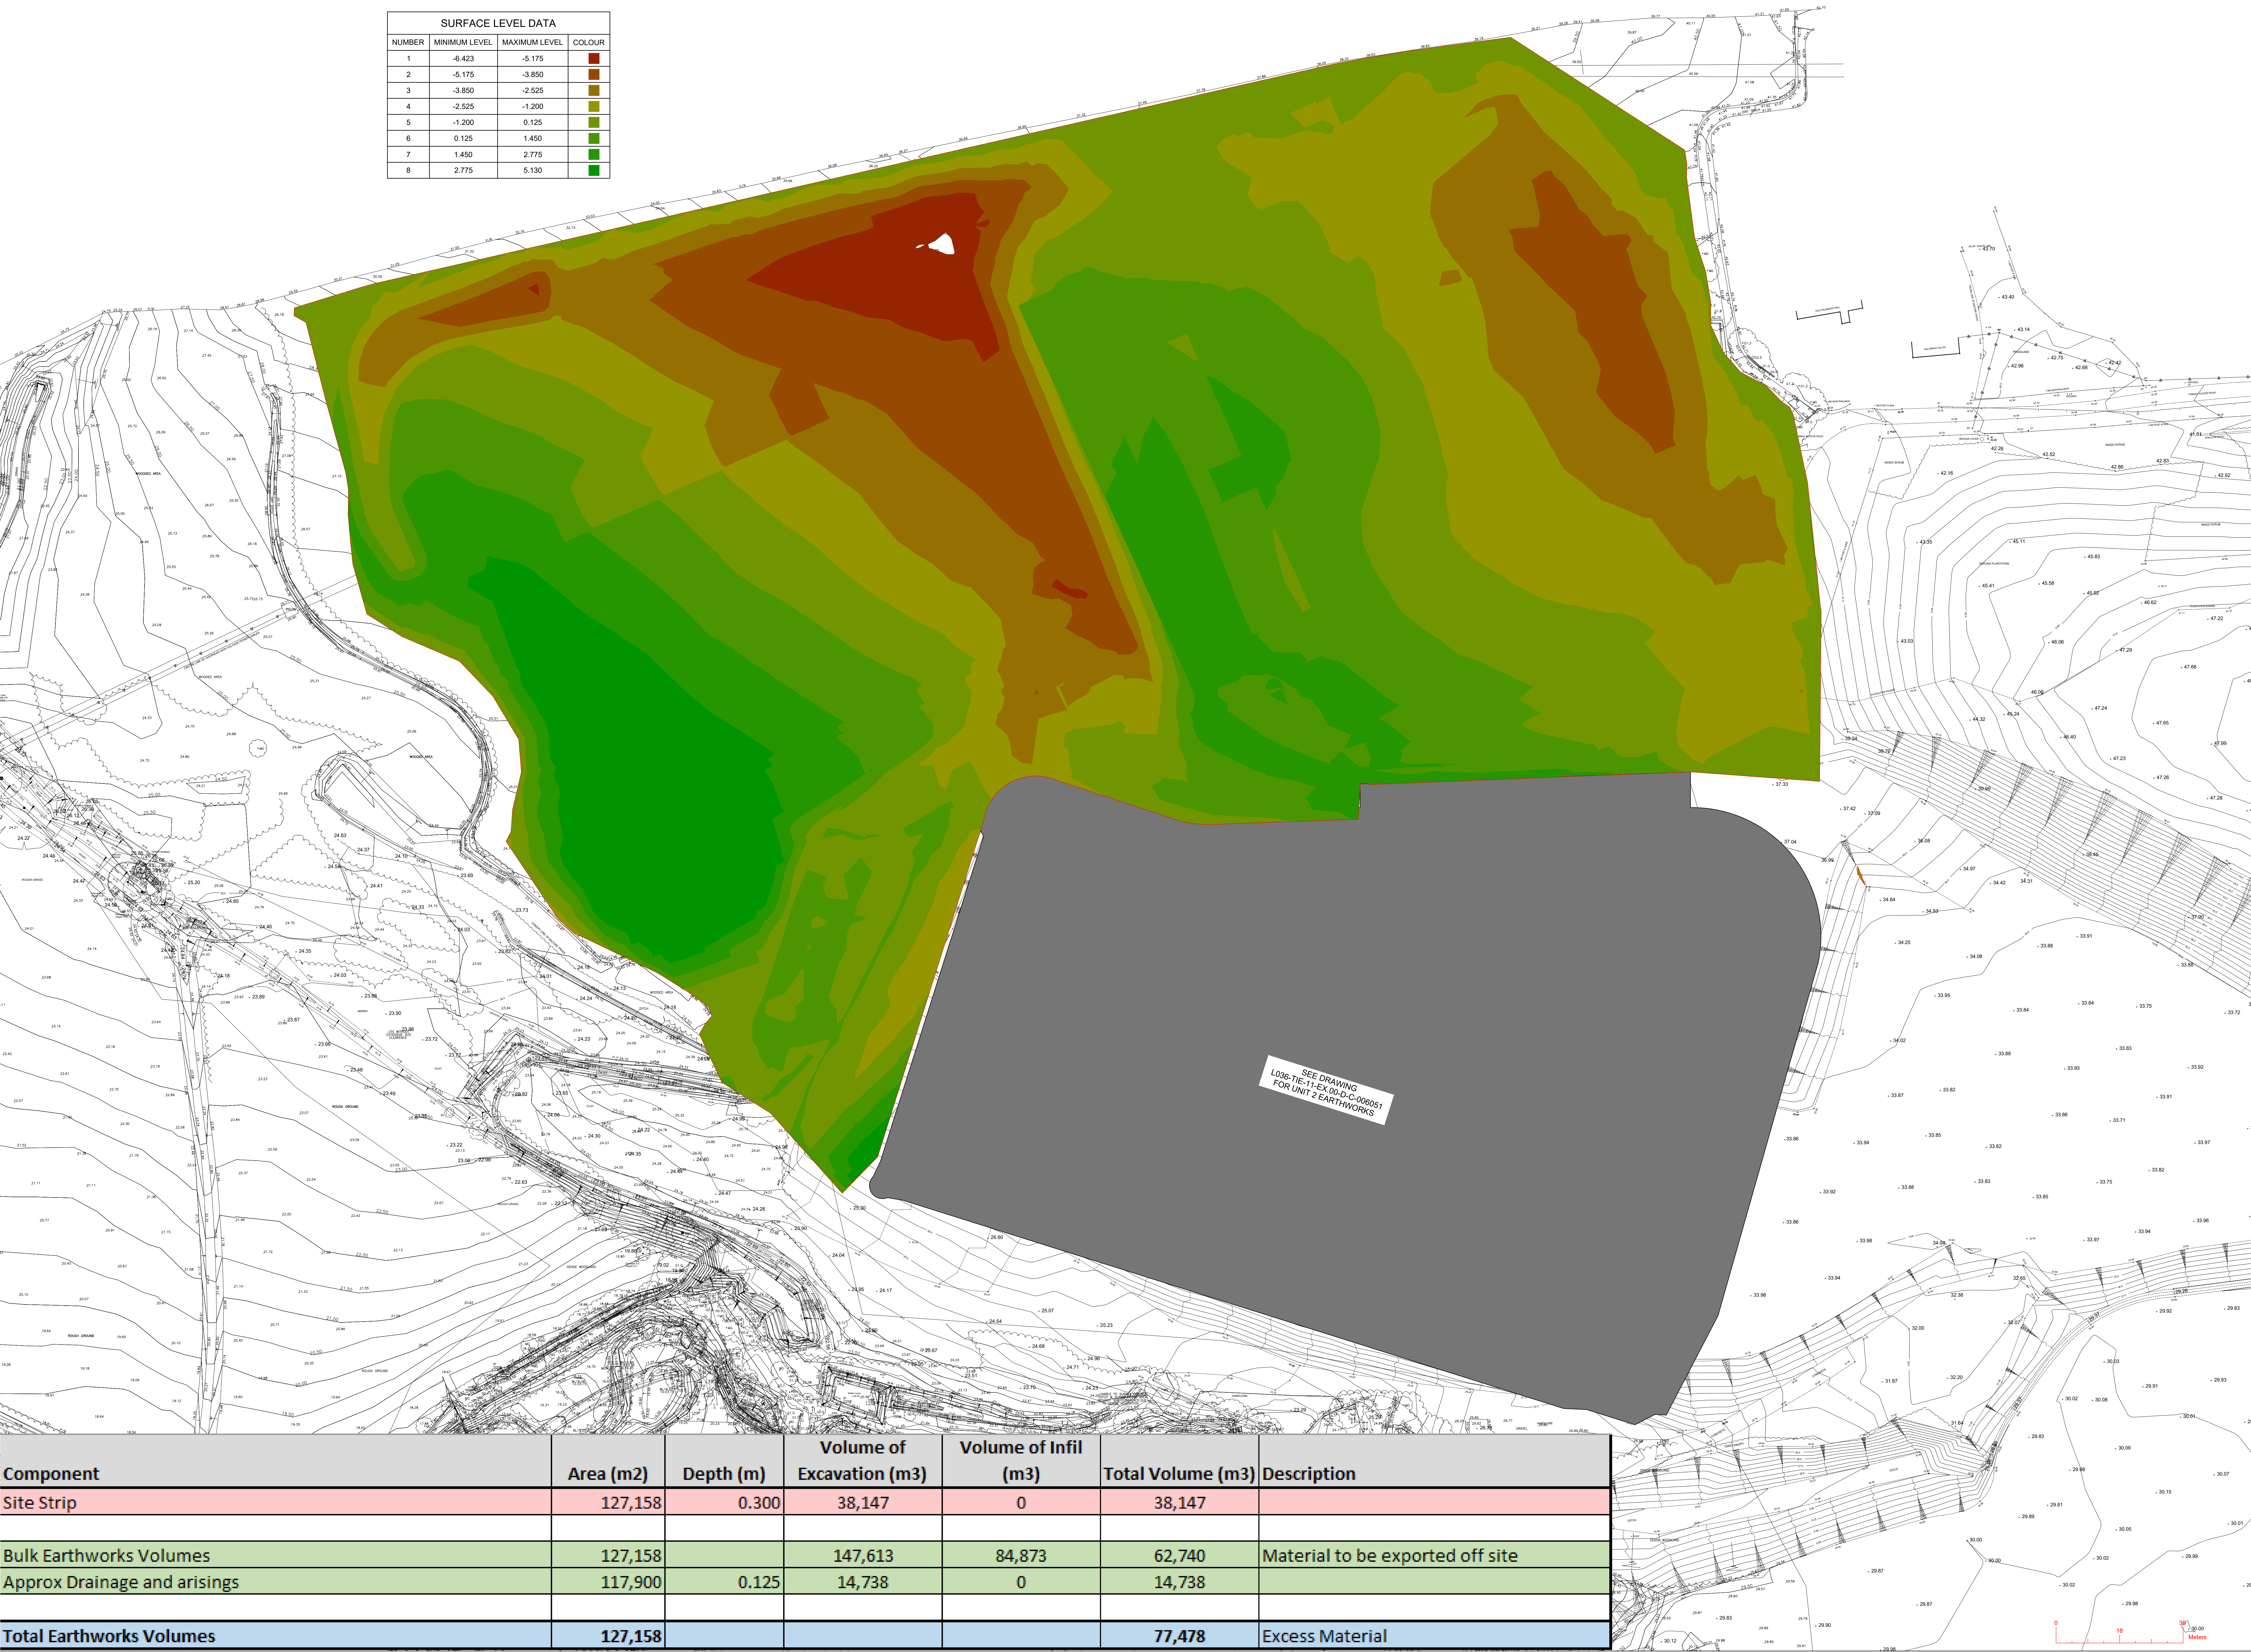

Component	Area (m2)	Depth (m)	Volume of Excavation (m3)	Volume of Infil (m3)	Total Volume (m3)	Description
Site Strip	127,158	0.300	38,147	0	38,147	
Bulk Earthworks Volumes	127,158		147,613	84,873	62,740	Material to be exported off site
Approx Drainage and arisings	117,900	0.125	14,738	0	14,738	
Total Earthworks Volumes	127,158				77,478	Excess Material

P11	14.03.24	JCB Earthworks Updated with changes to levels	WNL
P10	27.11.23	JCB Earthworks Updated with changes to levels	WNL
P9	17.11.23	JCB Earthworks Updated with changes to levels	WNL
P8	07.11.23	JCB Earthworks Updated with changes to levels	WNL
P7	18.10.23	JCB ISSUED FOR INFORMATION	WNL
P6	04.07.23	JCB Topsoil volumes Updated	WNL
P5	22.06.23	JCB Updated with changes to levels model	WNL
P4	23.03.23	JCB Updated with changes to levels model	WNL
P3	18.01.23	JCB Issued for information	WNL
P2	13.01.23	JCB Issued for information	WNL
P1	06.01.23	JCB Issued for information	WNL
Rev	Date	By Description	Appl

PLANNING



Tier Consult Ltd
Richmond House
Sandpiper Court
Chester Business Park
Chester | CH4 9QZ
t: 01244 684900

Client
TRITAX SYMMETRY HUXTON LIMITED

Project
SYMMETRY PARK
CRONTON

Title
XL UNIT 3 AND 4 - Proposed Earthworks

Scale 1:750@A0 Date Jan'21	Drawn JCB Checked WNL	Revision P11
-------------------------------------	--------------------------------	-----------------

Drawing Ref
L005-TIE-ZZ-XX-DR-C-6035

TIER Project No
T_18_2126