


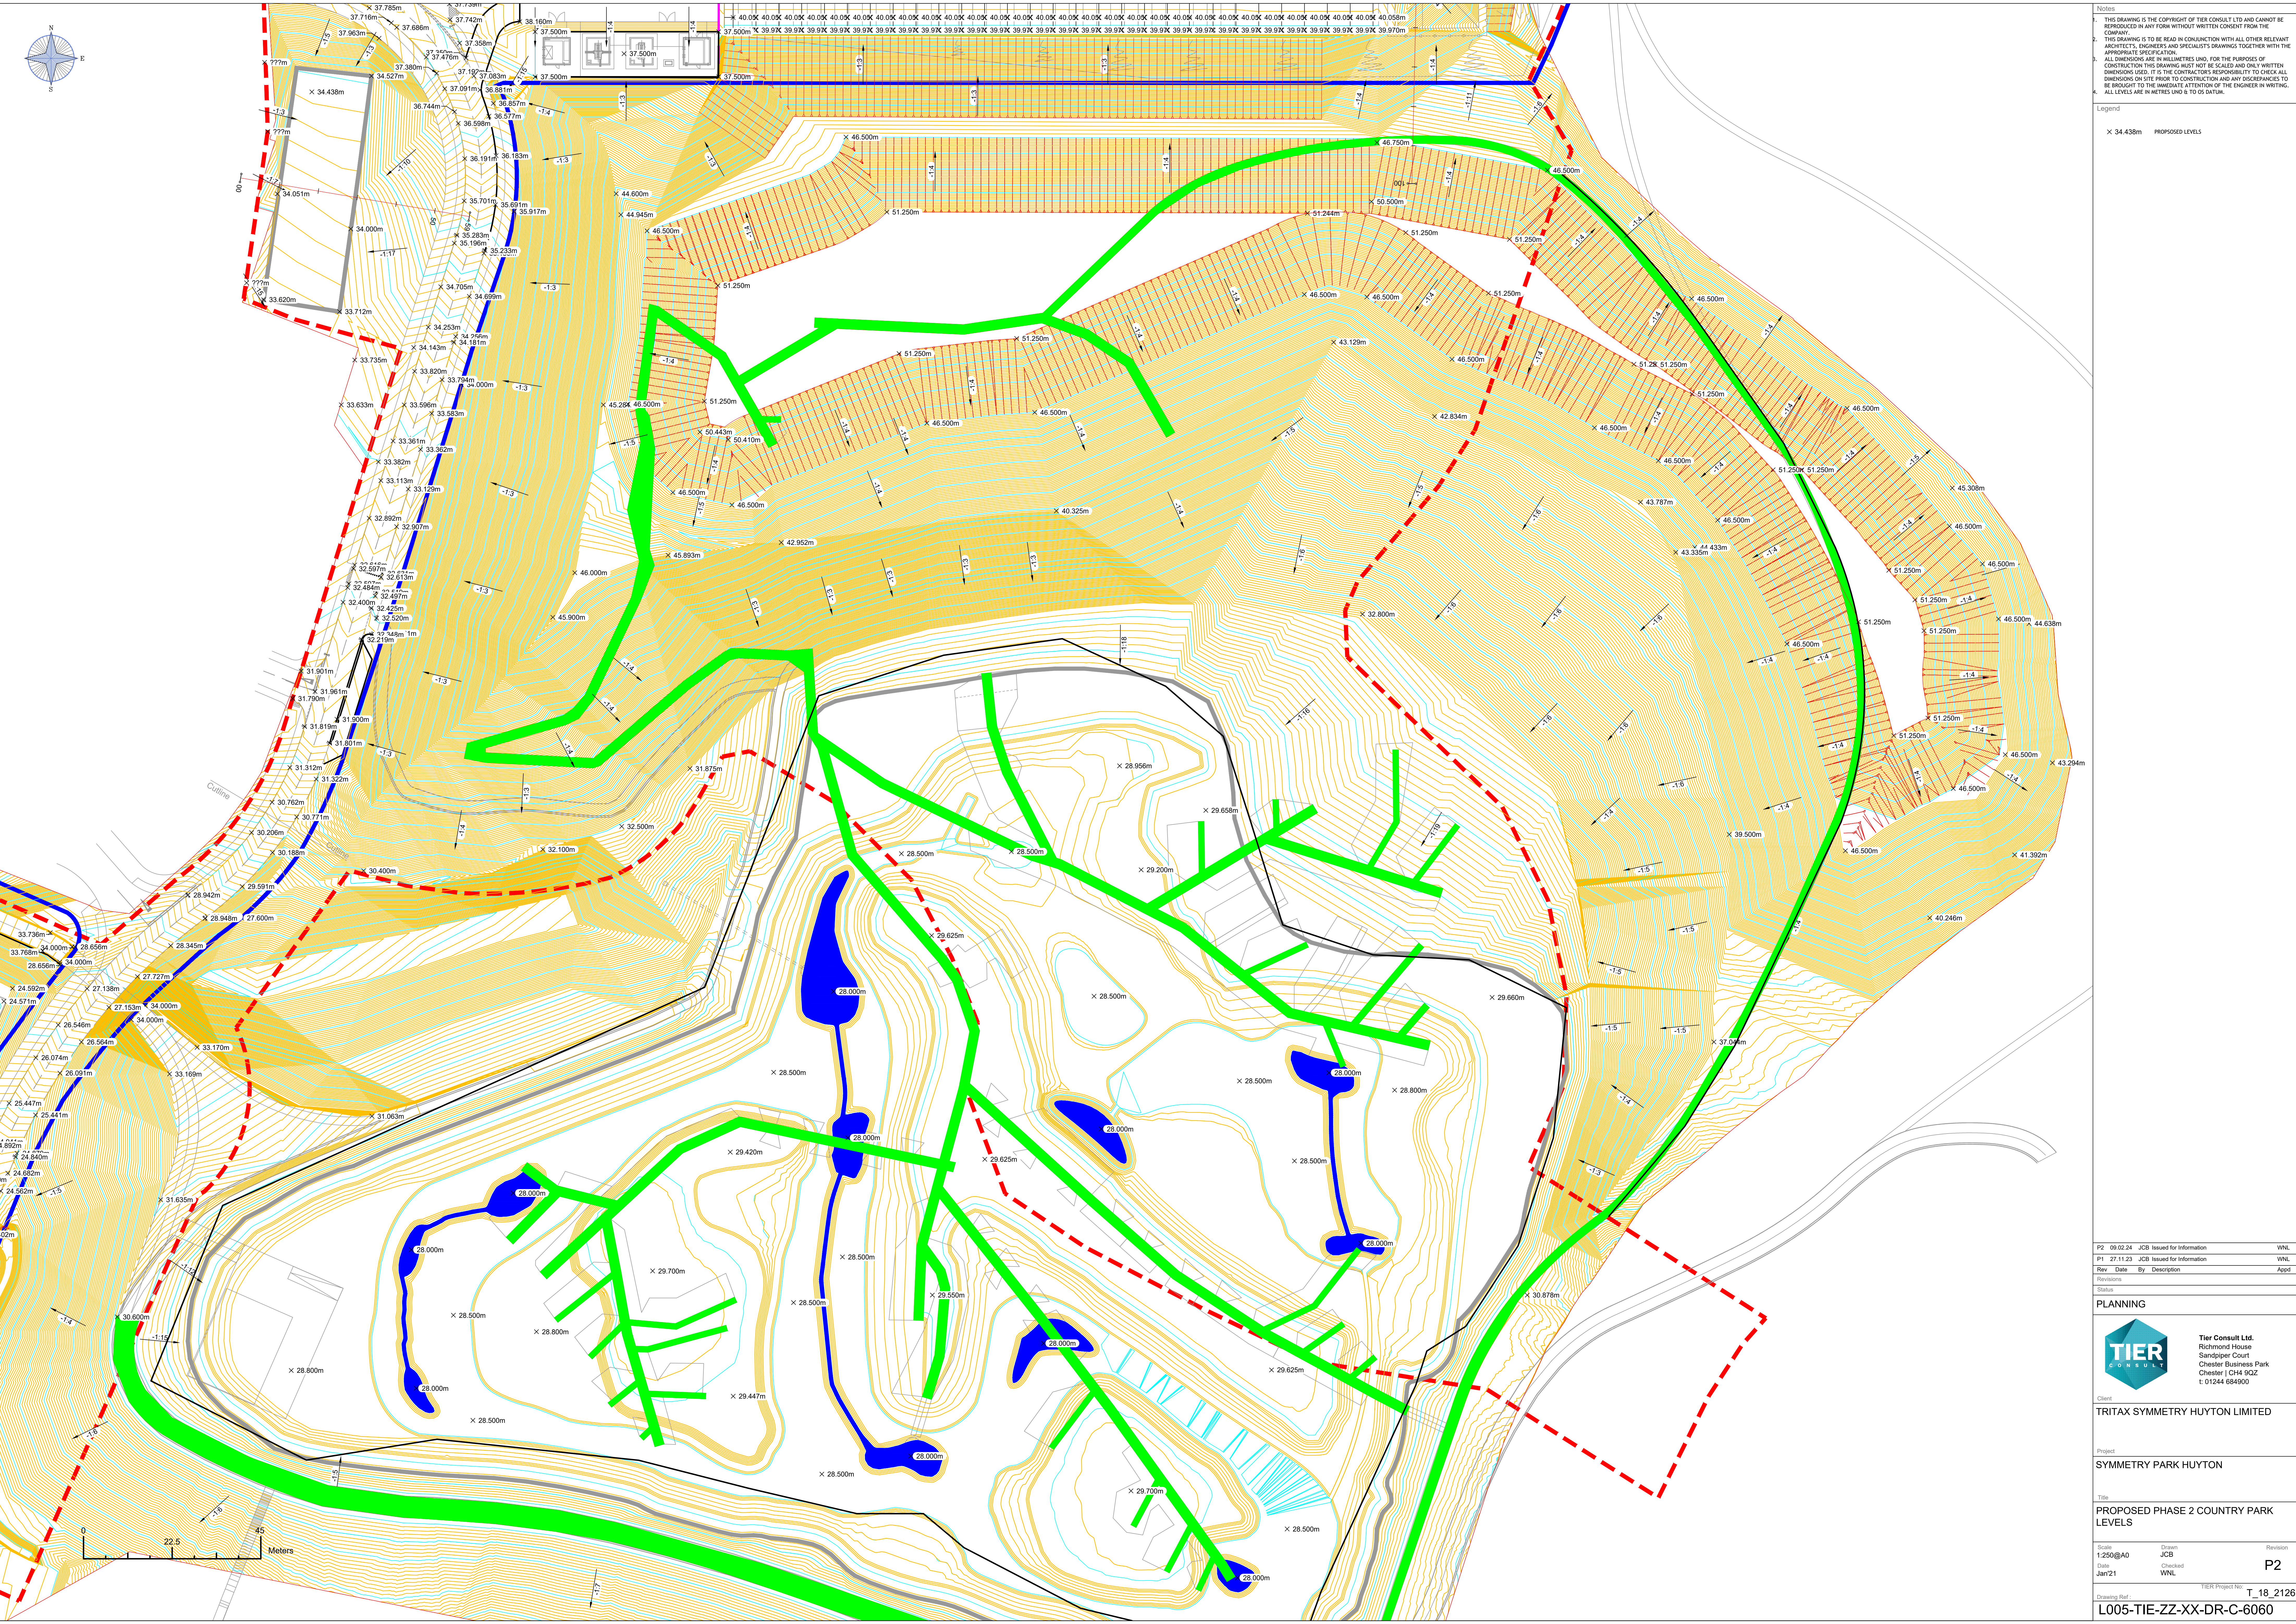

- Notes
1. THIS DRAWING IS THE COPYRIGHT OF TIER CONSULT LTD AND CANNOT BE REPRODUCED IN ANY FORM WITHOUT WRITTEN CONSENT FROM THE COMPANY.
 2. THIS DRAWING IS TO BE READ IN CONJUNCTION WITH ALL OTHER RELEVANT ARCHITECT'S, ENGINEERS AND SPECIALISTS DRAWINGS TOGETHER WITH THE APPROPRIATE SPECIFICATION.
 3. ALL DIMENSIONS ARE IN METRES UNLESS OTHERWISE STATED. FOR THE PURPOSES OF CONSTRUCTION THIS DRAWING MUST NOT BE SCALED AND ONLY WRITTEN DIMENSIONS USED. IT IS THE CONTRACTOR'S RESPONSIBILITY TO CHECK ALL DIMENSIONS ON SITE PRIOR TO CONSTRUCTION AND ANY DISCREPANCIES TO BE BROUGHT TO THE IMMEDIATE ATTENTION OF THE ENGINEER IN WRITING.
 4. ALL LEVELS ARE IN METRES UNLESS OTHERWISE STATED.

Legend

X 34.438m	PROPOSED LEVELS
-----------	-----------------

P2	09.02.24	JCB issued for information	WNL
P1	27.11.23	JCB issued for information	WNL
Rev	Date	By	Description
Revisions			
Status			

PLANNING



Tier Consult Ltd
Richmond House
Sandpiper Court
Chester Business Park
Chester | CH4 9QZ
t: 01244 684900

Client
TRITAX SYMMETRY HUYTON LIMITED

Project
SYMMETRY PARK HUYTON

Title
PROPOSED PHASE 2 COUNTRY PARK LEVELS

Scale 1:250@A0 Jan'21	Drawn JCB Checked WNL	Revision P2
-----------------------------	--------------------------------	-----------------------

Drawing Ref
L005-TIE-ZZ-XX-DR-C-6060

TIER Project No
T_18_2126