
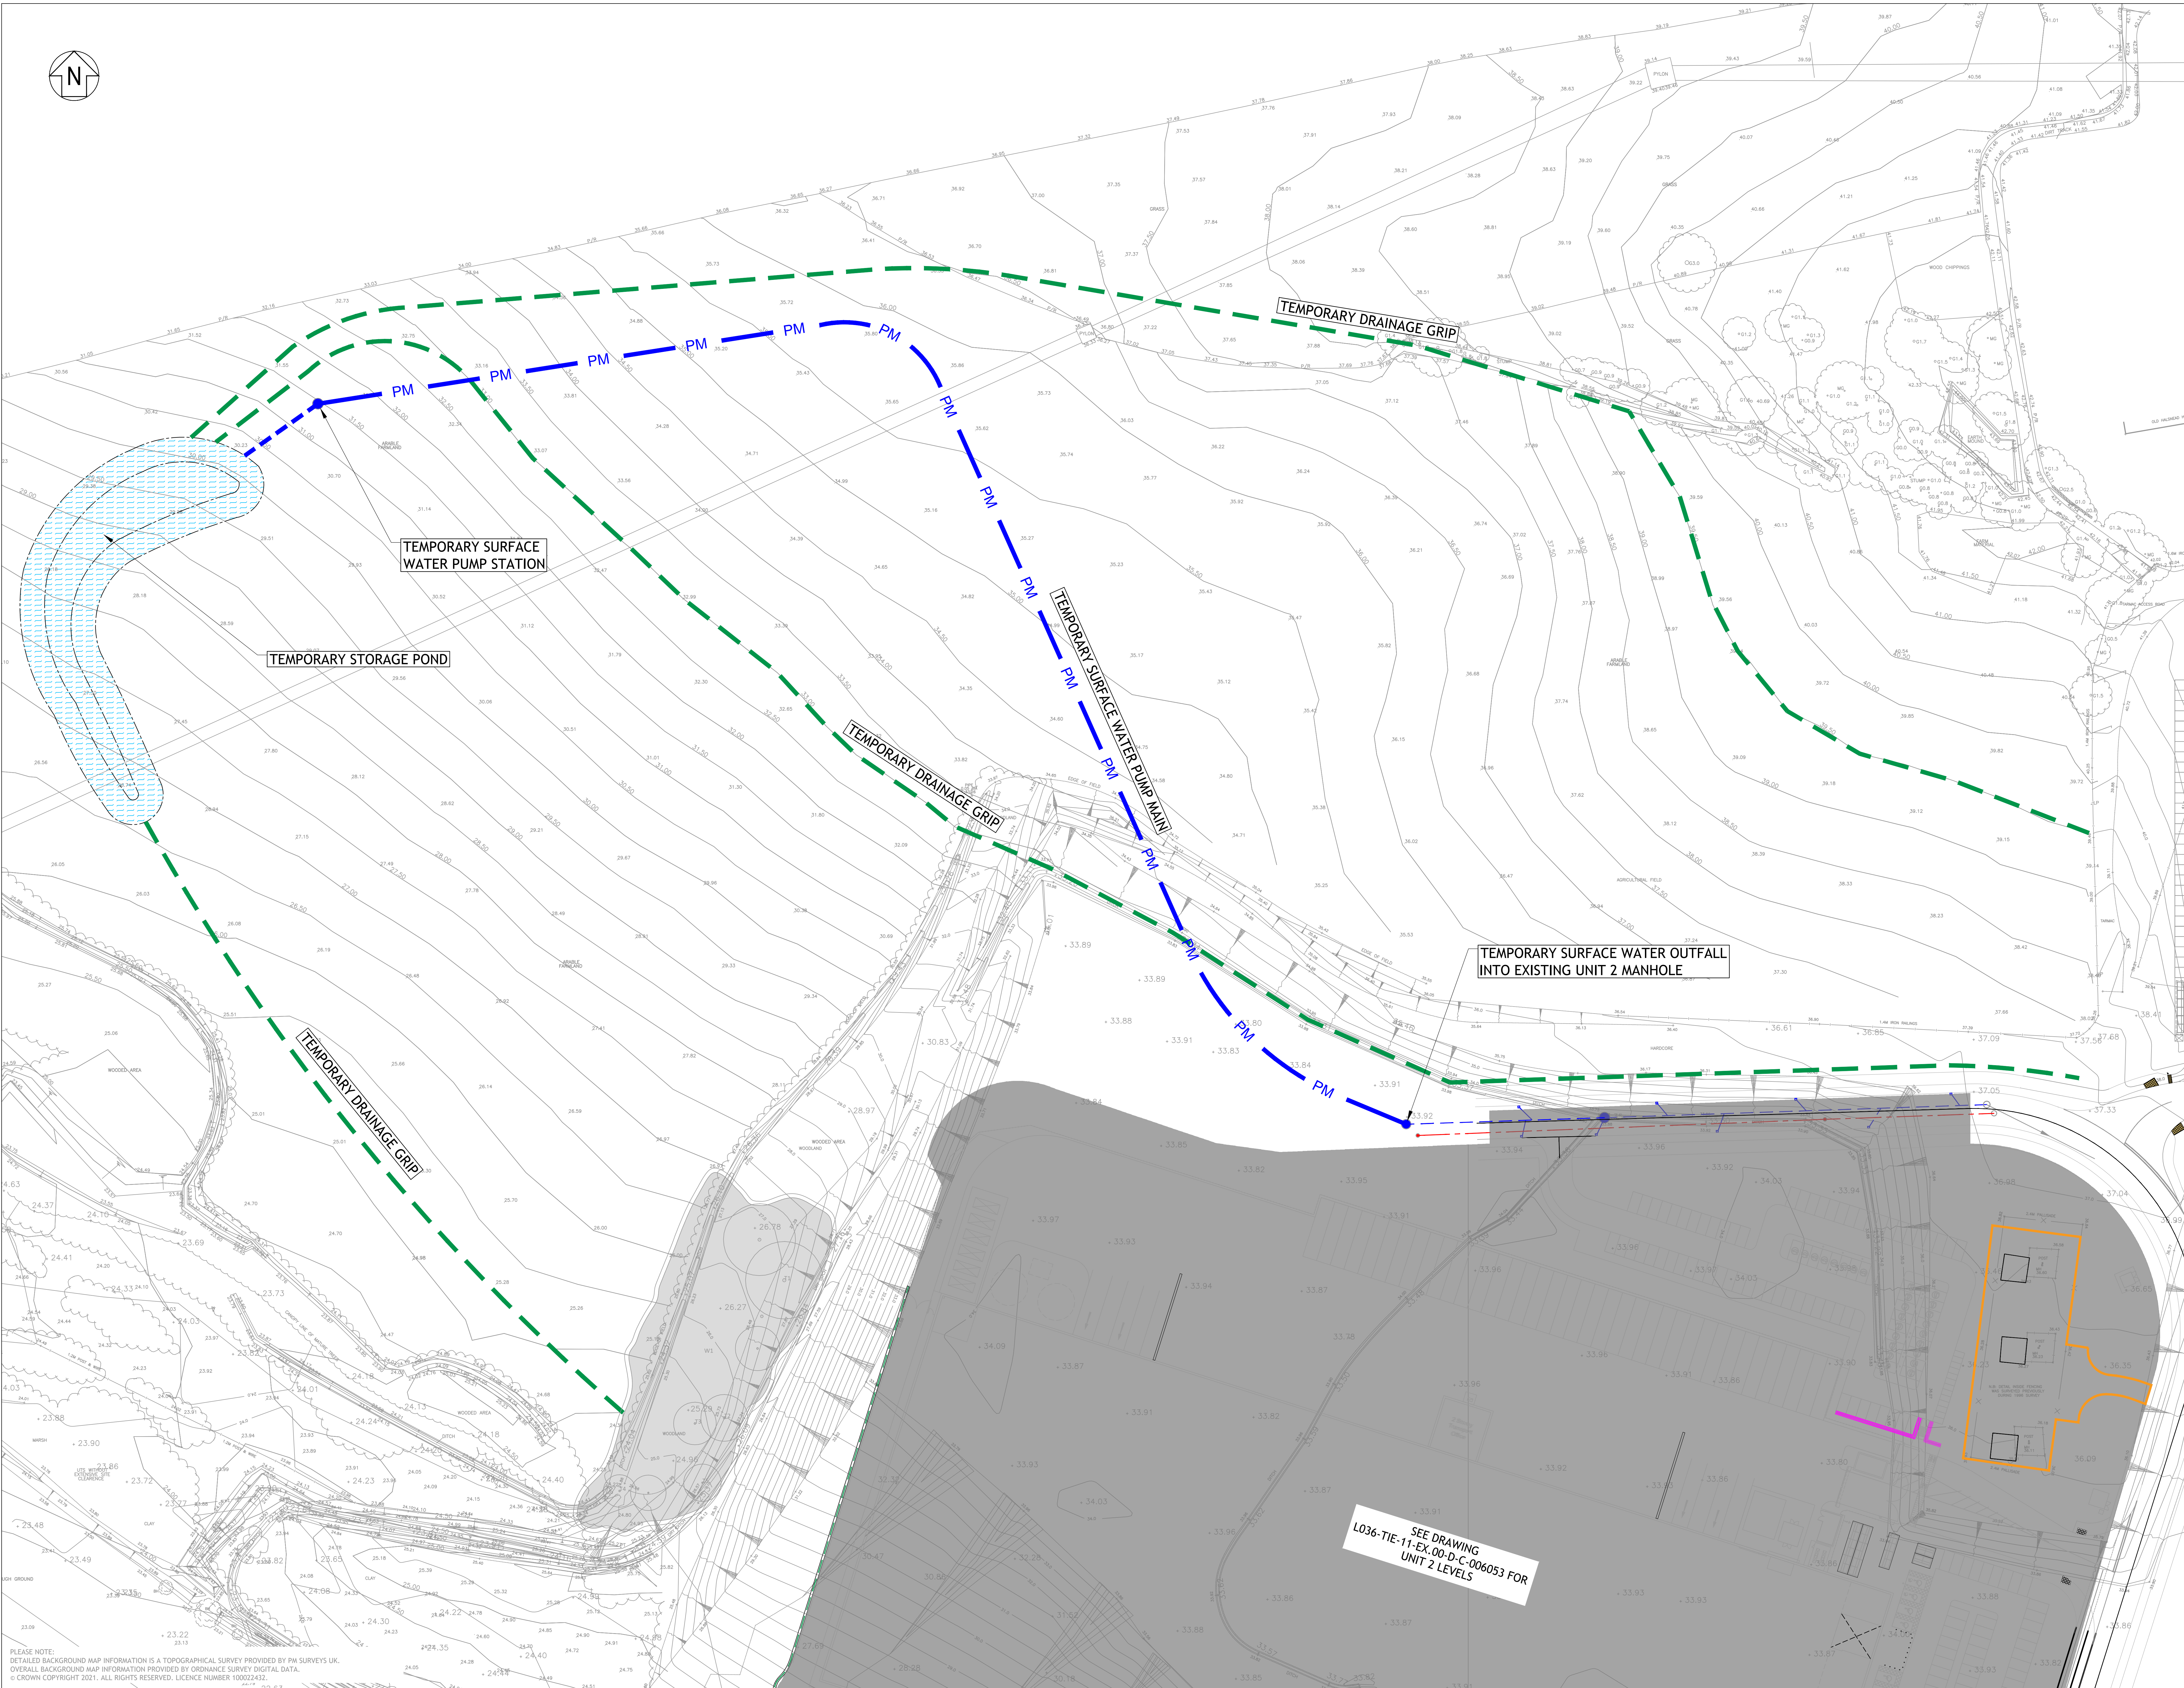


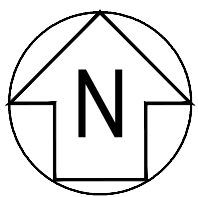

PLEASE NOTE:
DETAILED BACKGROUND MAP INFORMATION IS A TOPOGRAPHICAL SURVEY PROVIDED BY PM SURVEYS UK.
OVERALL BACKGROUND MAP INFORMATION PROVIDED BY ORDNANCE SURVEY DIGITAL DATA.
© CROWN COPYRIGHT 2021. ALL RIGHTS RESERVED. LICENCE NUMBER 10002432.

Notes

1. THIS DRAWING IS THE COPYRIGHT OF TIER CONSULT LTD AND CANNOT BE REPRODUCED IN ANY FORM WITHOUT WRITTEN CONSENT FROM THE COMPANY.
2. THIS DRAWING IS TO BE READ IN CONJUNCTION WITH ALL OTHER RELEVANT ARCHITECTS, ENGINEERS AND SPECIALIST'S DRAWINGS TOGETHER WITH THE APPROPRIATE SPECIFICATION.
3. ALL DIMENSIONS ARE IN MILLIMETRES UNDO. FOR THE PURPOSES OF CONSTRUCTION THIS DRAWING MUST NOT BE SCALED AND ONLY WRITTEN DIMENSIONS USED. IT IS THE CONTRACTORS RESPONSIBILITY TO CHECK ALL DIMENSIONS ON SITE PRIOR TO CONSTRUCTION AND ANY DISCREPANCIES TO BE BROUGHT TO THE IMMEDIATE ATTENTION OF THE ENGINEER IN WRITING.
4. ALL LEVELS ARE IN METRES UNDO & TO OS DATUM.
5. THE WORKS SHALL BE IN ACCORDANCE WITH THE NATIONAL BUILDING SPECIFICATION.

Rev	Date	By	Issued for Information	CHK	APP
P1	30.11.23	ORL	Issued for Information	PJB	PJB
PRELIMINARY					
 TIER CONSULT, Unit 5 Office Village, Sandpiper Court, Chester Business Park, Chester 1 CH4 9QZ T: 01244 684 900					
Client: TRITAX SYMMETRY A TRITAX BIG BOX COMPANY					
Project Title: SYMMETRY PARK, CRANTON PHASE 2 - UNITS 3 AND 4					
Drawing Title: TEMPORARY DRAINAGE WORKS					
Drawing Scale: 1:500 @ A1		Drawn By: ORL		Drawing Start Date: Nov 23	
Drawing No: L036-TIE-52-EX-00-D-C-005130		Revision: P1			