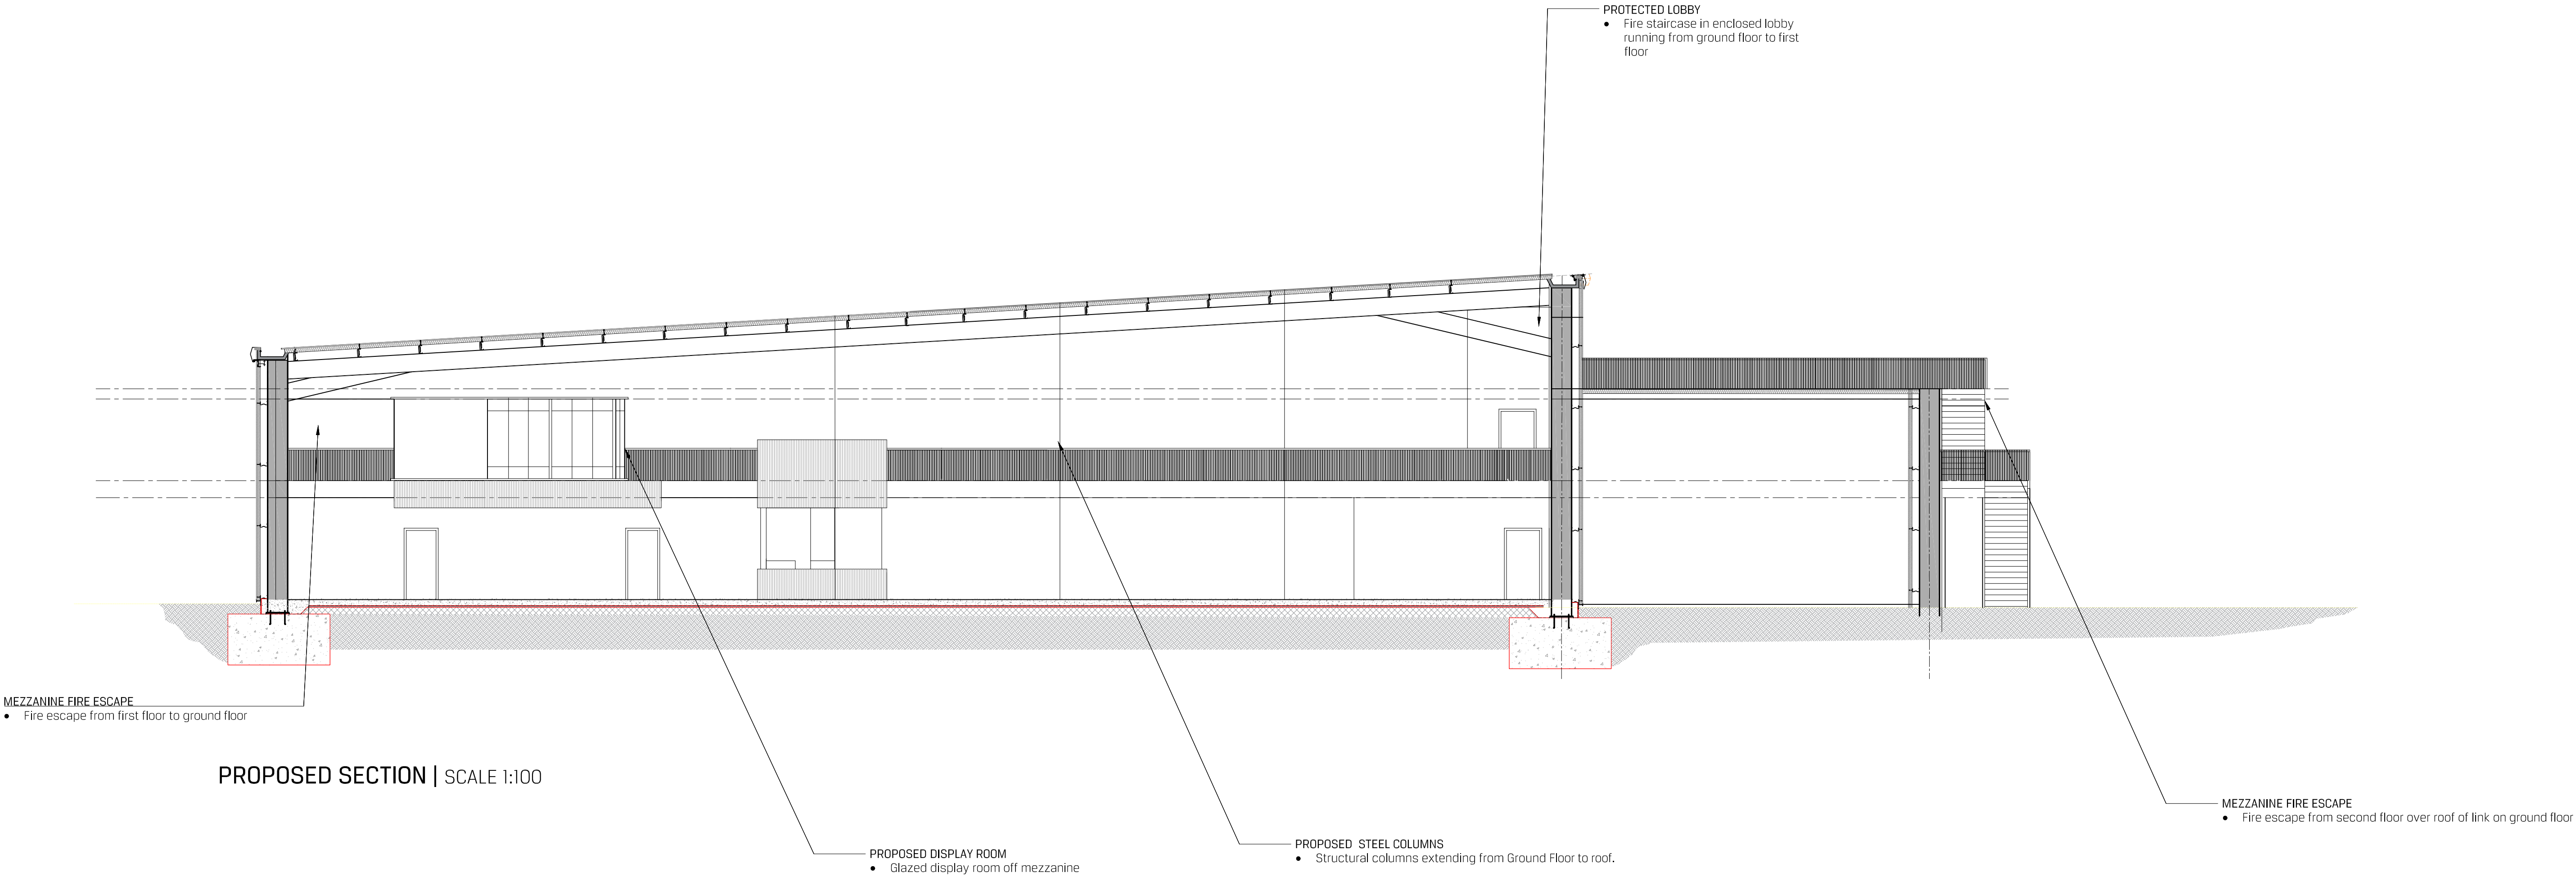
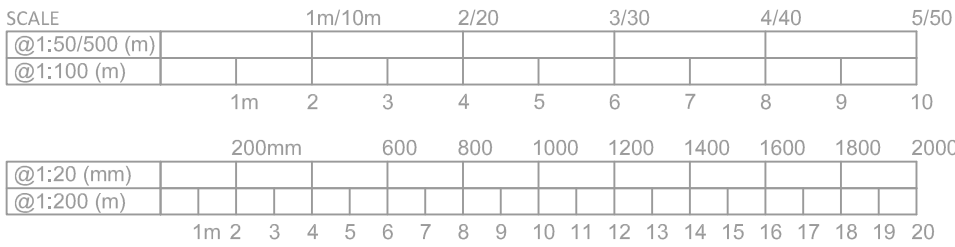


STATUS	PLANNING				
	A ISSUED FOR PLANNING				
	REVISION	DRAWN	CHECKED	DATE	
	© Copyright SHACKARCHITECTURE all rights reserved. Do not scale this drawing. ALL dimensions are in millimetres unless stated otherwise. ALL dimensions must be checked on site prior to construction and any discrepancies reported to the architect.				

SHACKARCHITECTURE **bd**

A Unit 5, The Curve, 139 Telegraph Road, Heswall, Wirral, CH60 7SE
T +44(0)151 342 6516 E info@shackarchitecture.com W www.shackarchitecture.com

Client DAMS INTERNATIONAL LTD
Project INFILL SHOWROOM PROPOSALS
Title PROPOSED SECTION

Scale VARIES@A1 Project No. SHACK 633 Dwg. No. B106 Rev A