

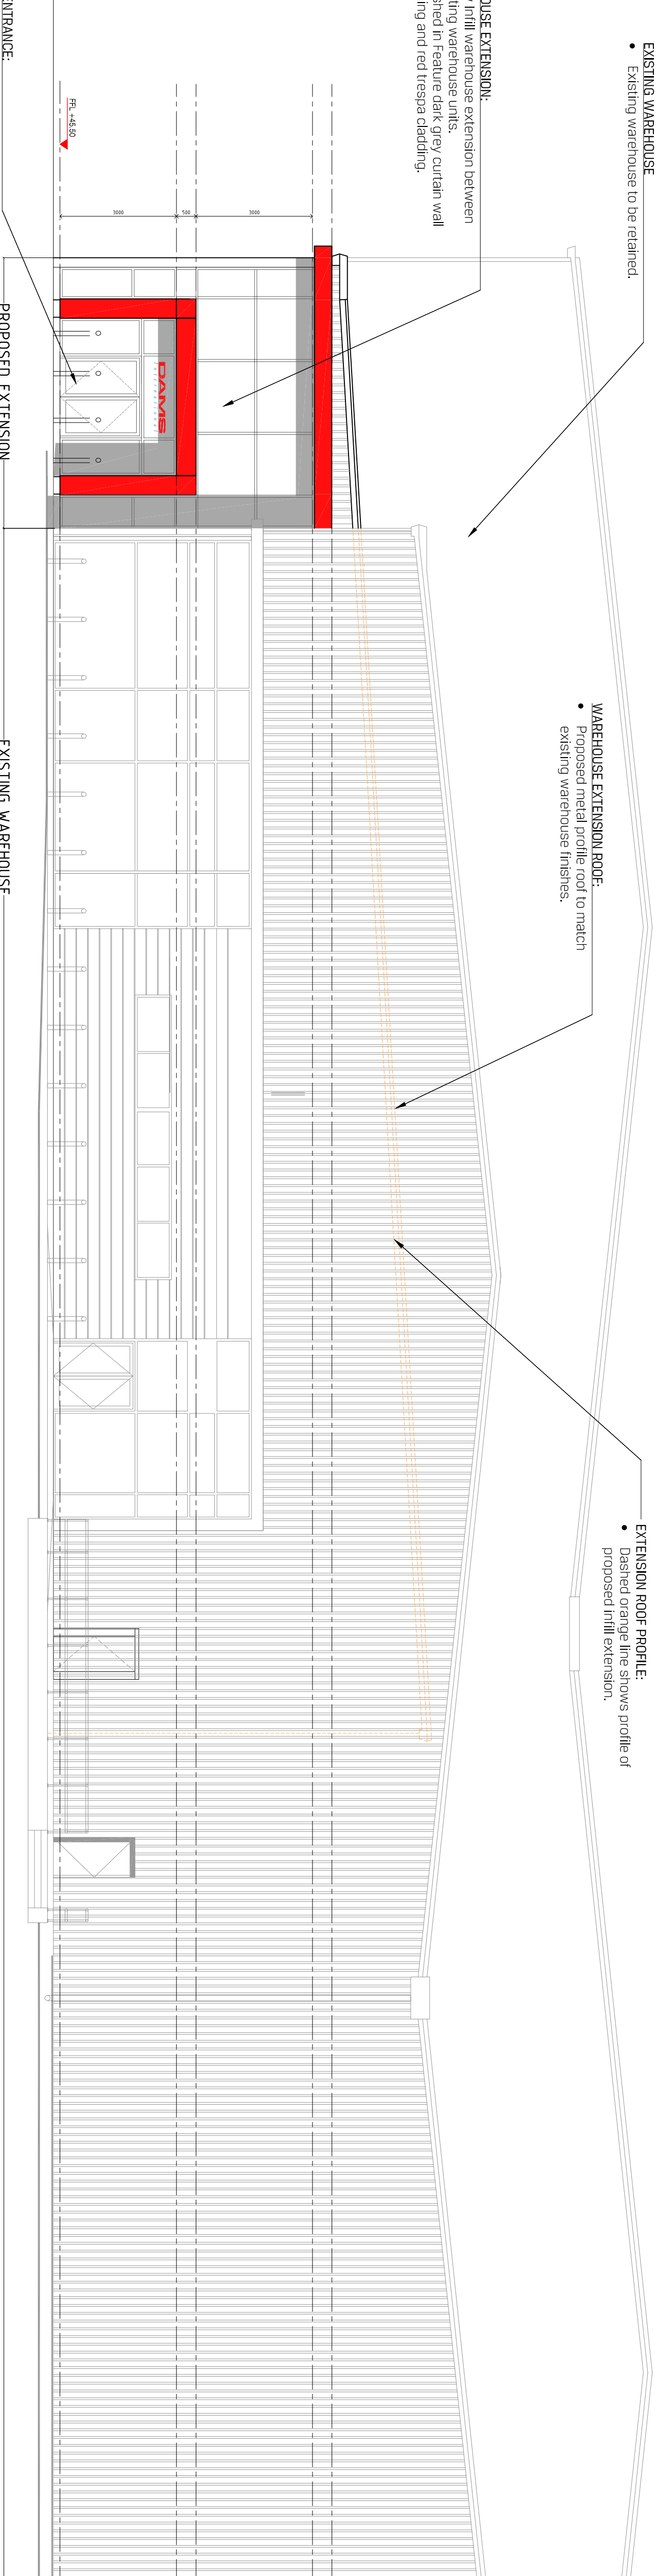


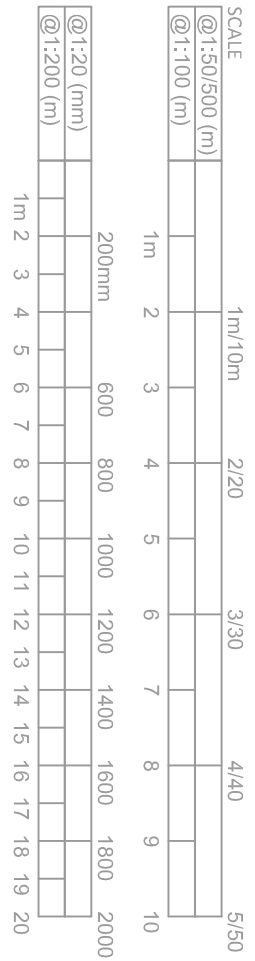

STATUS			
PLANNING			
A	ISSUED FOR PLANNING	001	12/03/24
REVISION		ISSUED	CHECKED
DATE			

@ Copyright SHACKARCHITECTURE all rights reserved. Do not scale the drawing. All dimensions are in millimetres unless stated otherwise. All dimensions must be checked on site prior to construction and any discrepancies reported to the architect.

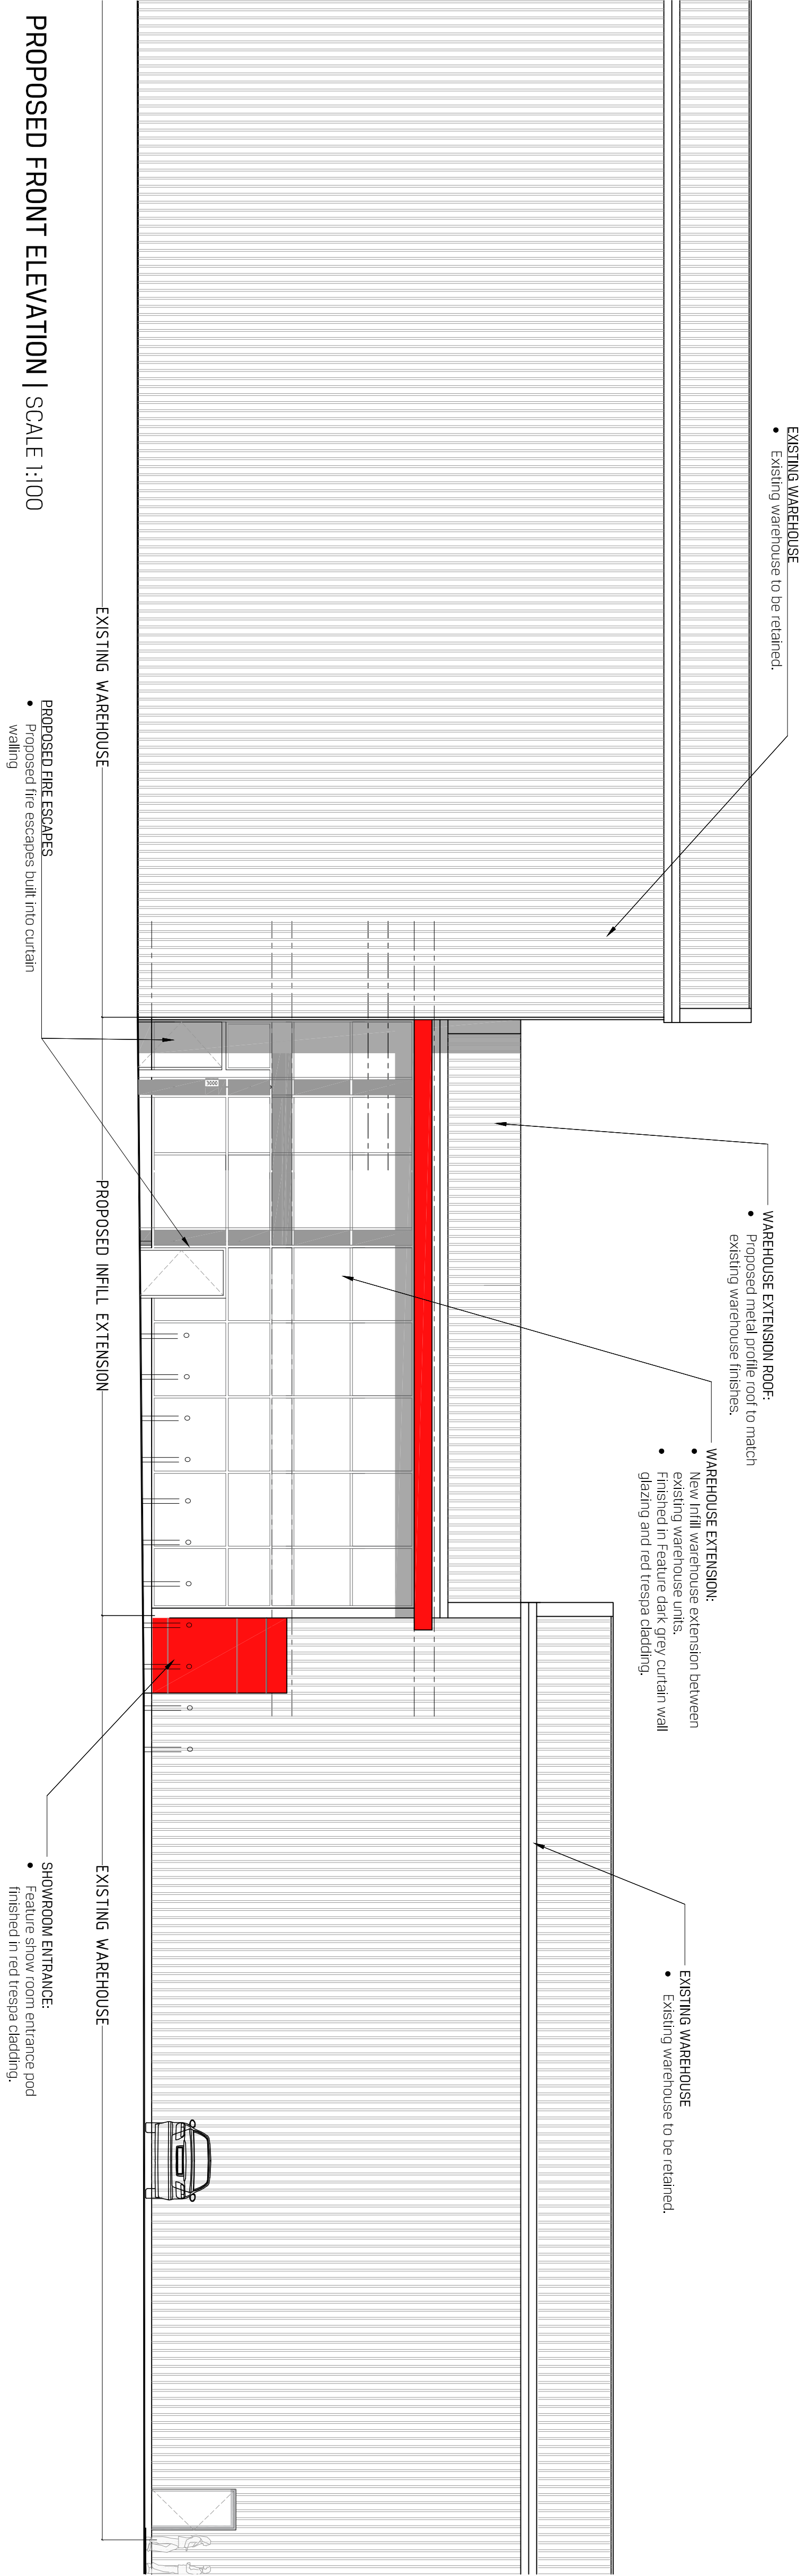