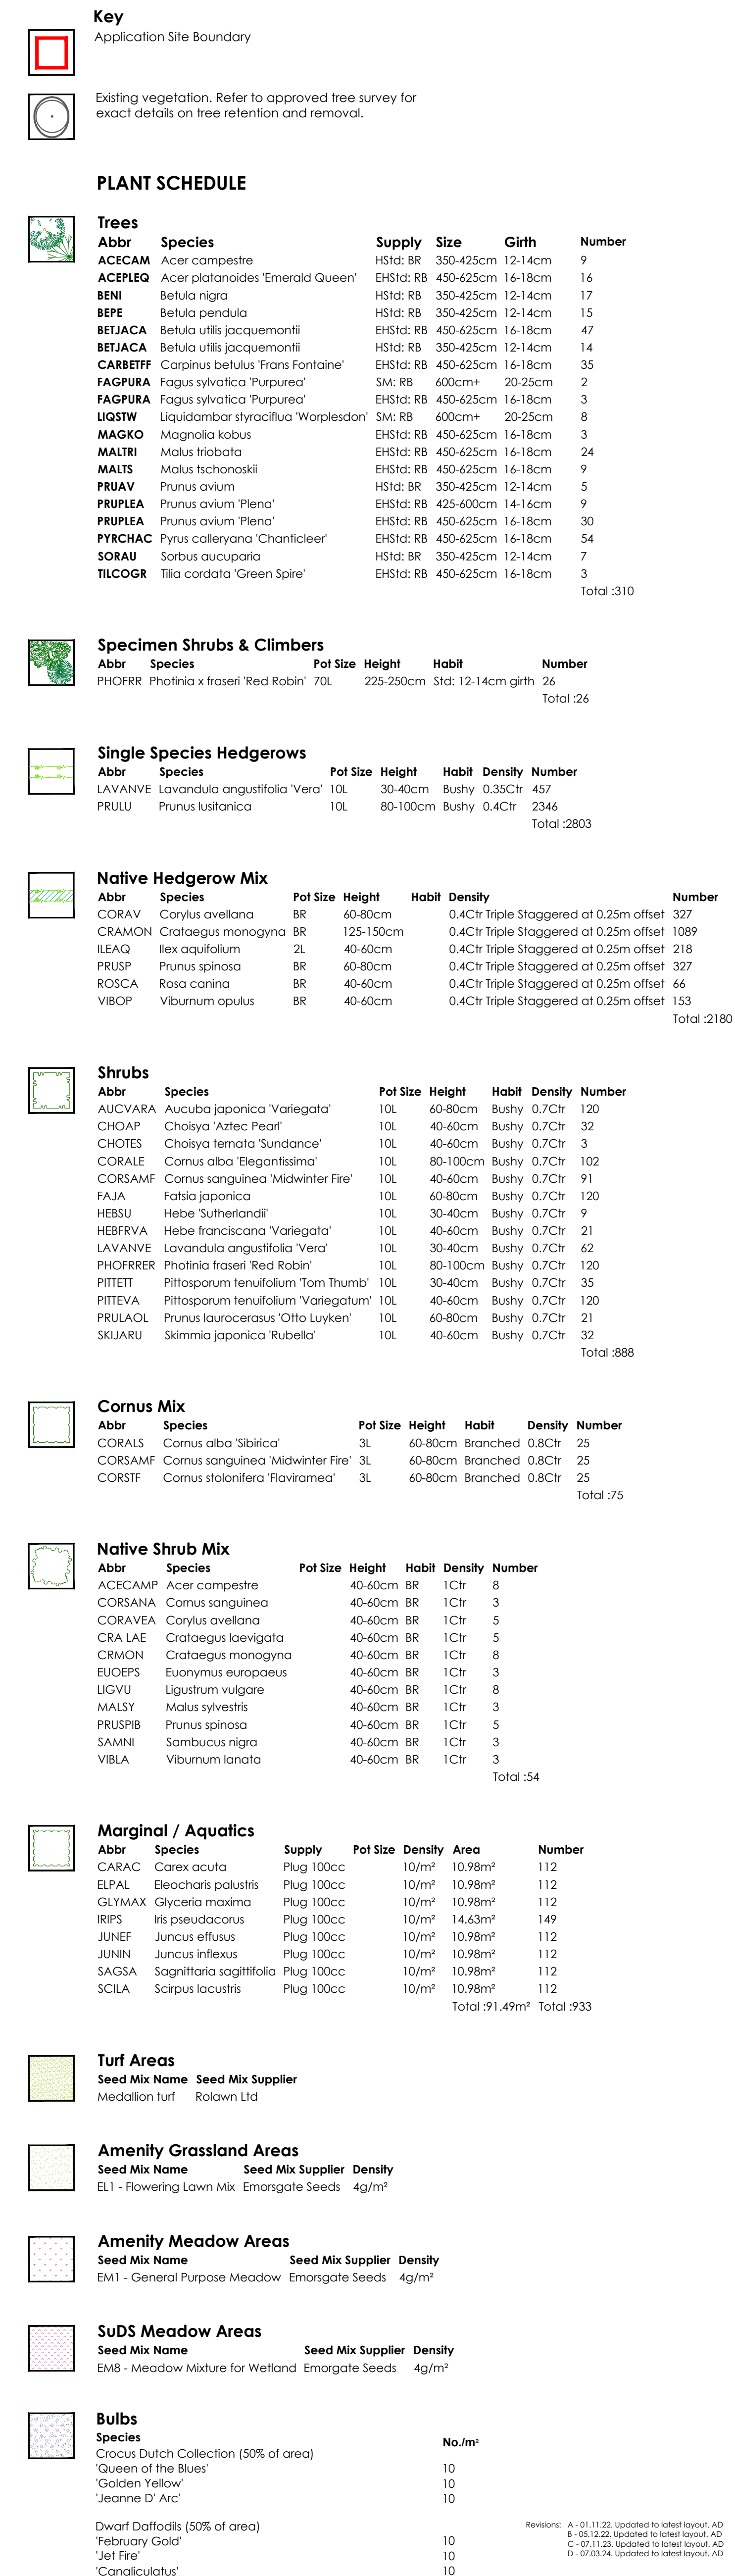


Project
Cherryfields, Infrastructure

Drawing title
Soft Landscape Proposals
(Sheet 2 of 5)

Client
DWH North West

Scale	Drawn	Checked
1:500 @ A0	AD	JW

23/09/2022 GL1859 02

galby + luck

golby+luck
landscape architects