


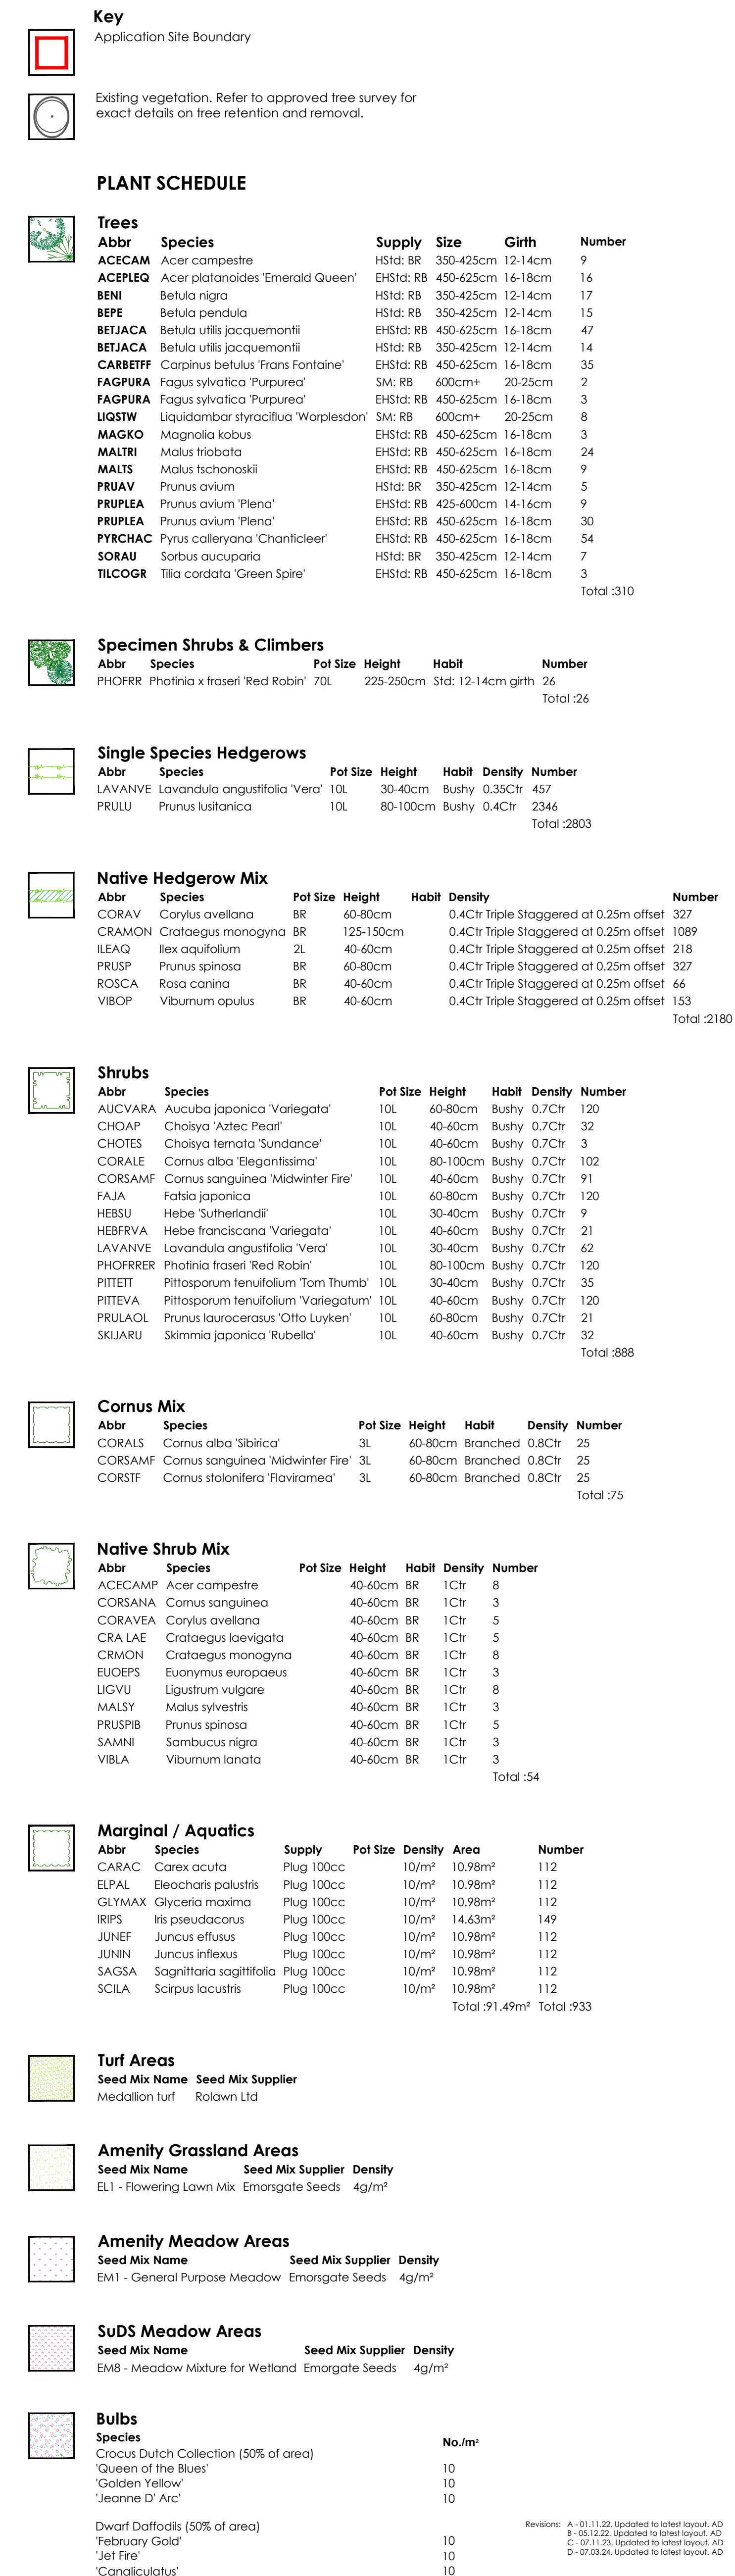

Project
Cherryfields, Infrastructure

Drawing title
Soft Landscape Proposals
(Sheet 5 of 5)

Client
DWH North West

Scale 1:500 @ A0 Drawn AD Checked JW

Date	Number/Figure
23/09/2022	GL1859 05

golby+luck
landscape architects