


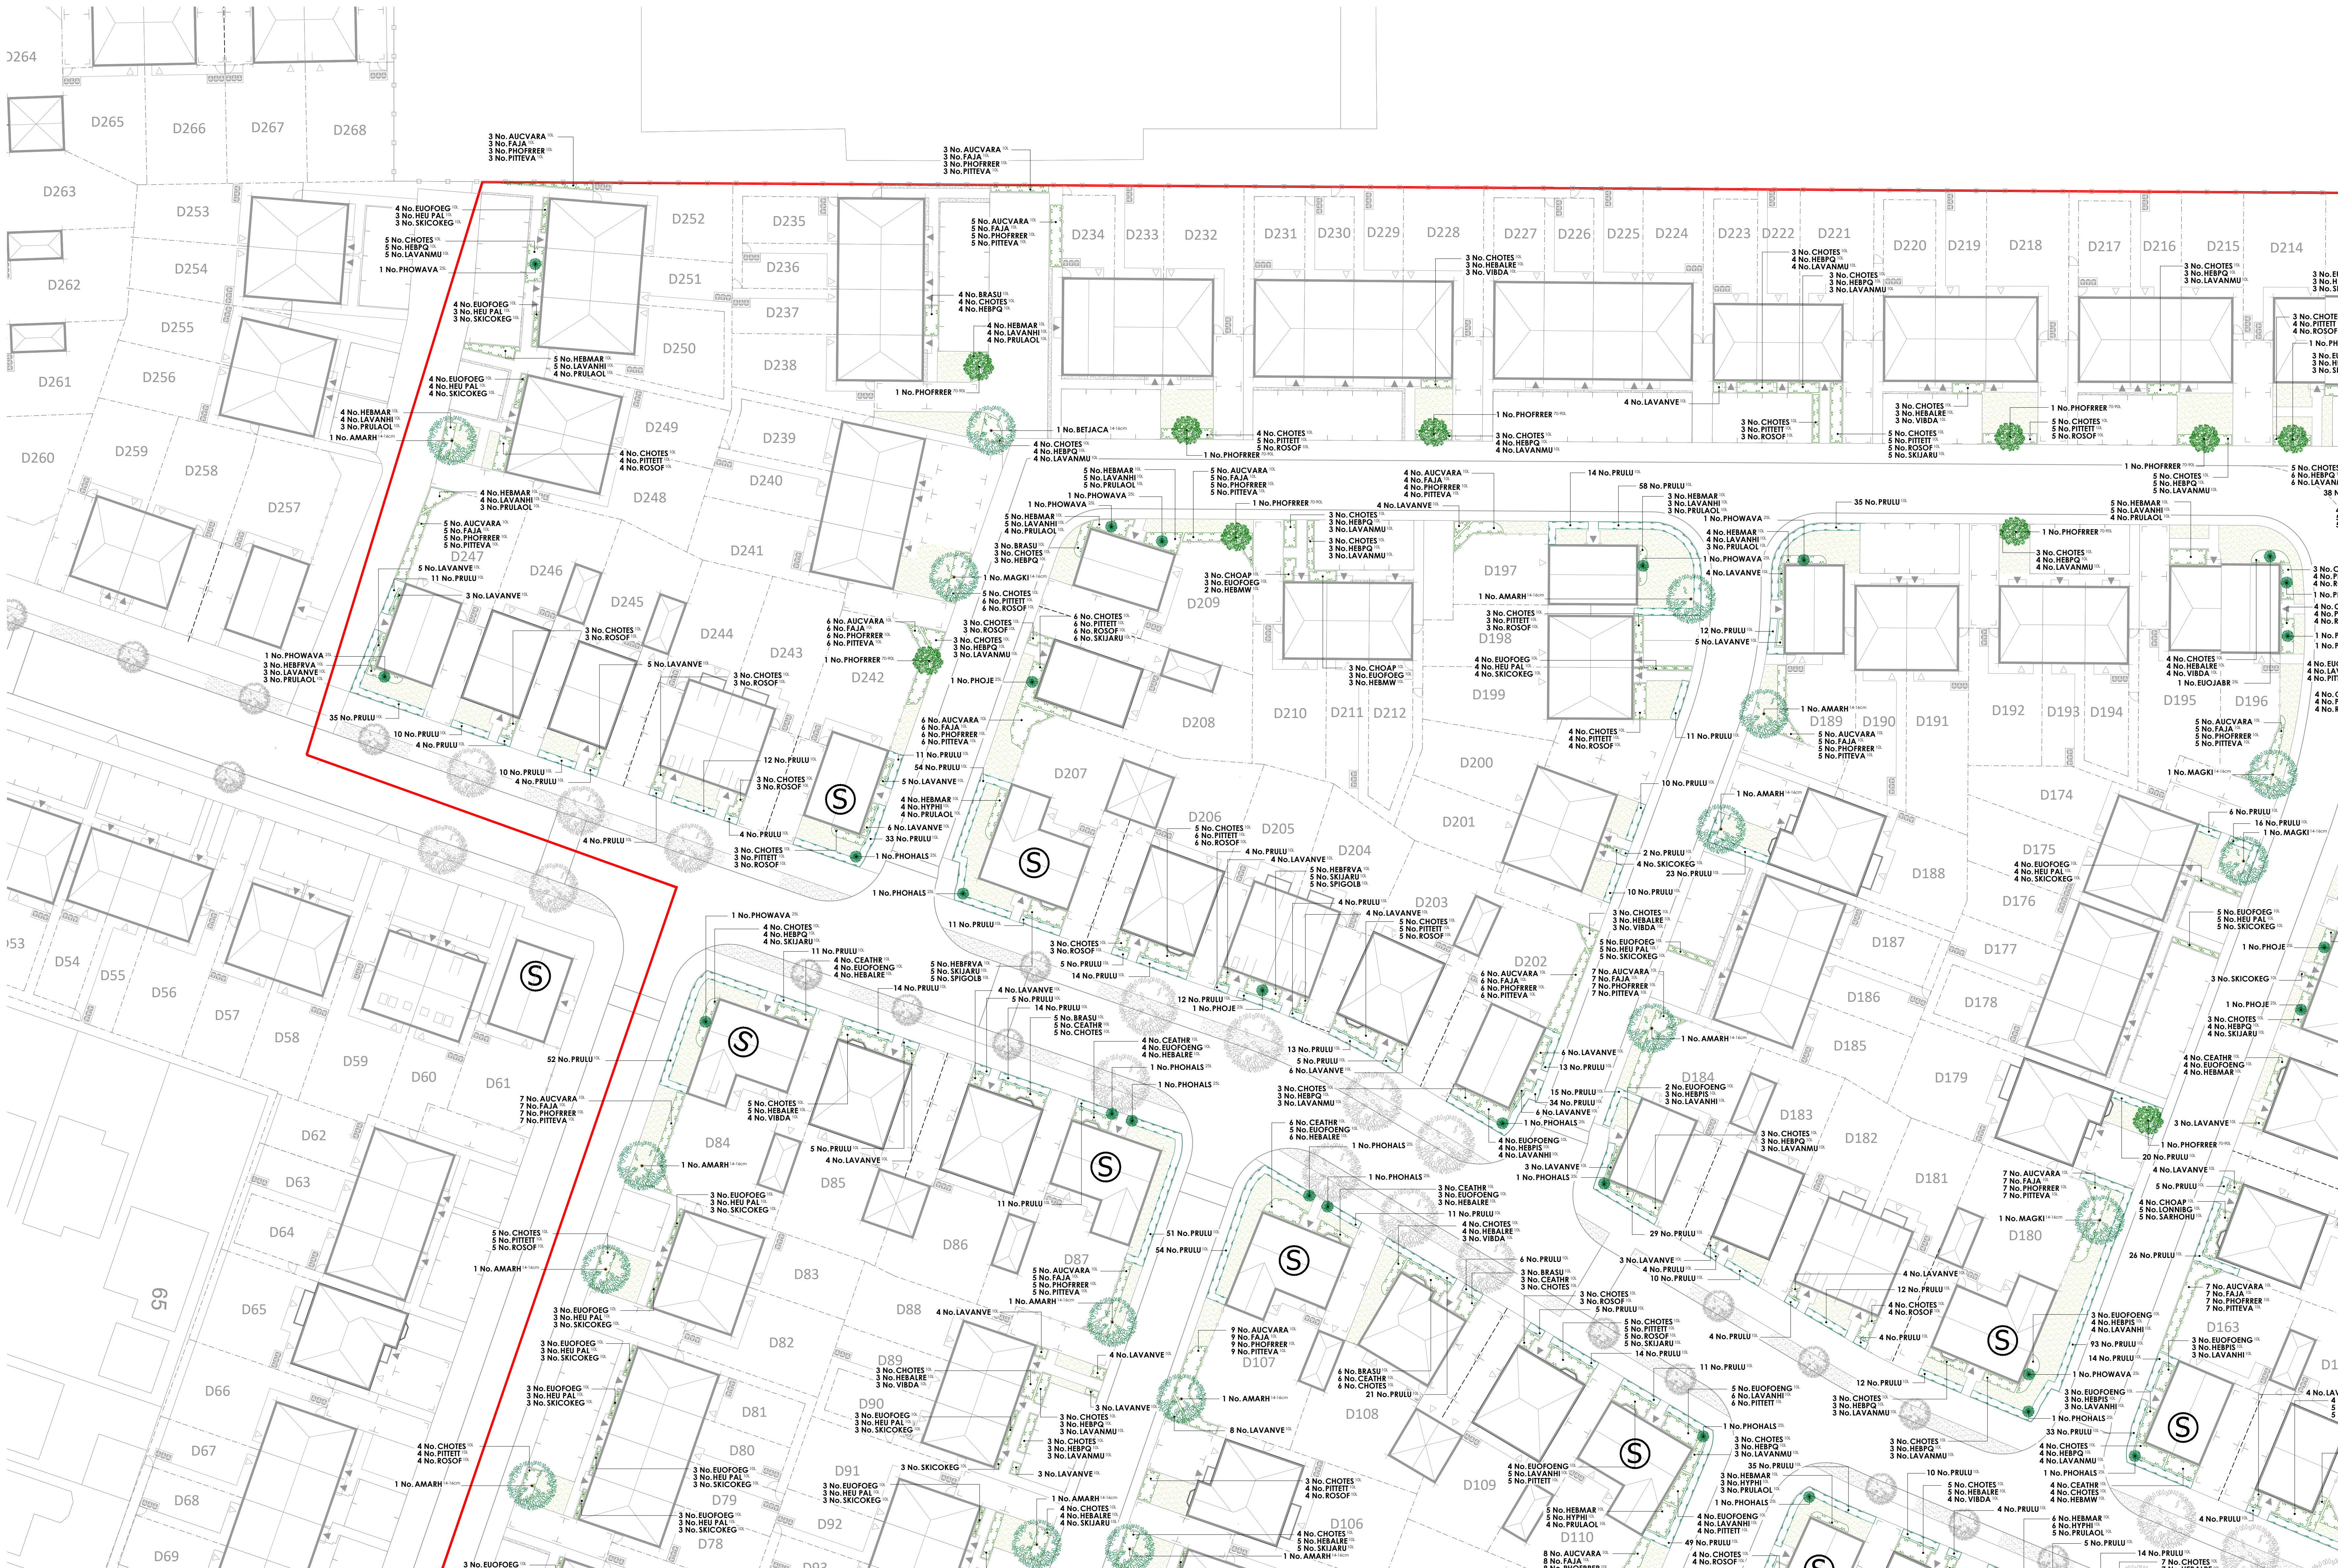

Key

Application Site Boundary

Decorative Gravel Laid Over Geotextile Membrane.

Refer to Infrastructure Proposals GL1859 01c-05c for details.

PLANT SCHEDULE

Trees

Abbr	Species	Supply	Size	Girth	Number
AMARH	Amelanchier arborea 'Robin Hill'	EHStd: RB	425-600cm	14-16cm	21
BETJACA	Betula utilis jacquemontii	EHStd: RB	425-600cm	14-16cm	1
MAGKI	Magnolia kobus 'Sis'	EHStd: RB	425-600cm	14-16cm	12
					Total: 34

Specimen Shrubs & Climbers

Abbr	Species	Pat Size	Height	Habit	Number
EUOJABR	Euonymus japonicus 'Bravo'	2SL	100-120cm	Bushy	6
LECCA	Ilex crenata	2SL	100-125cm	Topiary cone	10
PHOEJ	Phormium 'Jester'	2SL	100-125cm	Tip Cm	12
PHOWAVA	Phormium 'Yellow Wave'	2SL	100-125cm	Tip Cm	22
PHOHALS	Photinia fraseri 'Red Robin'	2SL	150-175cm	Topiary half std.	20
PHOFRRER	Photinia x fraseri 'Red Robin'	70-90L	225-250cm	Standard: 12-14cm girth	10
					Total: 80

Single Species Hedgerows

Abbr	Species	Pat Size	Height	Habit	Density	Number
PRULU	Prunus laurocerasus	10L	80-100cm	Bushy	0.4Cm	1874
						Total: 1874

Shrubs

Abbr	Species	Pat Size	Height	Habit	Density	Number
AUCVABA	Aucuba japonica 'Variegata'	10L	60-80cm	Bushy	0.7Cm	191
BRASU	Brachyglottis 'Sunshine'	10L	40-60cm	Bushy	0.7Cm	60
CEATHR	Ceanothus thyrsiflorus repens	10L	40-60cm	Bushy	0.7Cm	46
CHOAP	Choysya 'Aztec Pearl'	10L	40-60cm	Bushy	0.7Cm	10
CHOTE	Choysya ternata	10L	60-80cm	Bushy	0.7Cm	45
CHOTES	Choysya ternata 'Sundance'	10L	40-60cm	Bushy	0.7Cm	435
EUOFOENG	Euonymus fortunei 'Emerald 'n' Gold'	10L	30-40cm	Bushy	0.7Cm	79
EUOFOEG	Euonymus fortunei 'Emerald Gaiety'	10L	30-40cm	Bushy	0.5Cm	99
EUOFOEG	Euonymus fortunei 'Emerald Gaiety'	10L	30-40cm	Bushy	0.7Cm	6
FALJA	Fatsia japonica	10L	60-80cm	Bushy	0.7Cm	191
HEBGLOA	Hebe 'Autumn Glory'	10L	40-60cm	Bushy	0.7Cm	3
HEBMAR	Hebe 'Marjorie'	10L	40-60cm	Bushy	0.7Cm	68
HEBMAR	Hebe 'Mrs Winder'	10L	40-60cm	Bushy	0.7Cm	9
HEBPQ	Hebe 'Purple Queen'	10L	40-60cm	Bushy	0.7Cm	184
HEBALRE	Hebe obtusifolia 'Red Edge'	10L	30-40cm	Bushy	0.7Cm	80
HEBRVA	Hebe franciscana 'Variegata'	10L	40-60cm	Bushy	0.7Cm	61
HEBPS	Hebe pingulicola 'Sutherlandii'	10L	30-40cm	Bushy	0.7Cm	128
HEU PAL	Heuchera micrantha 'Palace Purple'	10L	30-40cm	Bushy	0.5Cm	97
HYPERH	Hypericum 'Hidcote'	10L	40-60cm	Bushy	0.7Cm	65
LAVANAM	Lavandula angustifolia 'Hidcote'	10L	30-40cm	Bushy	0.7Cm	88
LAVANMU	Lavandula angustifolia 'Munstead'	10L	30-40cm	Bushy	0.7Cm	112
LAVANVE	Lavandula angustifolia 'Vera'	10L	30-40cm	Bushy	0.7Cm	221
LOHNBG	Lonicera nitida 'Baggesen's Gold'	10L	40-60cm	Bushy	0.7Cm	5
MIS ZEB	Micranthus zeyheri	10L	40-60cm	Bushy	0.7Cm	3
PHOFRRER	Photinia fraseri 'Red Robin'	10L	80-100cm	Bushy	0.7Cm	191
PITITET	Pittosporum tenuifolium 'Tom Thumb'	10L	30-40cm	Bushy	0.7Cm	174
PITITET	Pittosporum tenuifolium 'Variegatum'	10L	40-60cm	Bushy	0.7Cm	191
PRULACL	Prunus laurocerasus 'Otto Luyken'	10L	60-80cm	Bushy	0.7Cm	135
ROSOF	Rosmarinus officinalis	10L	40-60cm	Bushy	0.7Cm	249
SARHIOHU	Sarcococca humilis	10L	30-40cm	Bushy	0.7Cm	5
SKICKOEG	Skimmia confusa 'Kew Green'	10L	40-60cm	Bushy	0.5Cm	97
SKULABU	Skimmia japonica 'Rubella'	10L	40-60cm	Bushy	0.7Cm	113
SKICKOEG	Skimmia x confusa 'Kew Green'	10L	40-60cm	Bushy	0.5Cm	14
SPJIAAW	Sapraea japonica 'Anthony Waterer'	10L	40-60cm	Bushy	0.7Cm	3
SPICOLB	Sapraea japonica 'Gold Mound'	10L	40-60cm	Bushy	0.7Cm	24
VIBDA	Viburnum davidii	10L	40-60cm	Bushy	0.7Cm	43
					Total: 3525	

Turf Areas

Seed Mix Name	Seed Mix Supplier
Medallion turf	Rotown Ltd

Key

Application Site Boundary

Decorative Gravel Laid Over Geotextile Membrane.

Refer to Infrastructure Proposals GL1859 01c-05c for details.

PLANT SCHEDULE

Trees

Abbr	Species	Supply	Size	Girth	Number
AMARH	Amelanchier arborea 'Robin Hill'	EHStd: RB	425-600cm	14-16cm	21
BETJACA	Betula utilis jacquemontii	EHStd: RB	425-600cm	14-16cm	1
MAGKI	Magnolia kobus 'Sis'	EHStd: RB	425-600cm	14-16cm	12
					Total: 34

Specimen Shrubs & Climbers

Abbr	Species	Pat Size	Height	Habit	Number
EUOJABR	Euonymus japonicus 'Bravo'	2SL	100-120cm	Bushy	6
LECCA	Ilex crenata	2SL	100-125cm	Topiary cone	10
PHOEJ	Phormium 'Jester'	2SL	100-125cm	Tip Cm	12
PHOWAVA	Phormium 'Yellow Wave'	2SL	100-125cm	Tip Cm	22
PHOHALS	Photinia fraseri 'Red Robin'	2SL	150-175cm	Topiary half std.	20
PHOFRRER	Photinia x fraseri 'Red Robin'	70-90L	225-250cm	Standard: 12-14cm girth	10
					Total: 80

Single Species Hedgerows

Abbr	Species	Pat Size	Height	Habit	Density	Number
PRULU	Prunus laurocerasus	10L	80-100cm	Bushy	0.4Cm	1874
						Total: 1874

Shrubs

Abbr	Species	Pat Size	Height	Habit	Density	Number
AUCVABA	Aucuba japonica 'Variegata'	10L	60-80cm	Bushy	0.7Cm	191
BRASU	Brachyglottis 'Sunshine'	10L	40-60cm	Bushy	0.7Cm	60
CEATHR	Ceanothus thyrsiflorus repens	10L	40-60cm	Bushy	0.7Cm	46
CHOAP	Choysya 'Aztec Pearl'	10L	40-60cm	Bushy	0.7Cm	10
CHOTE	Choysya ternata	10L	60-80cm	Bushy	0.7Cm	45
CHOTES	Choysya ternata 'Sundance'	10L	40-60cm	Bushy	0.7Cm	435
EUOFOENG	Euonymus fortunei 'Emerald 'n' Gold'	10L	30-40cm	Bushy	0.7Cm	79
EUOFOEG	Euonymus fortunei 'Emerald Gaiety'	10L	30-40cm	Bushy	0.5Cm	99
EUOFOEG	Euonymus fortunei 'Emerald Gaiety'	10L	30-40cm	Bushy	0.7Cm	6
FALJA	Fatsia japonica	10L	60-80cm	Bushy	0.7Cm	191
HEBGLOA	Hebe 'Autumn Glory'	10L	40-60cm	Bushy	0.7Cm	3
HEBMAR	Hebe 'Marjorie'	10L	40-60cm	Bushy	0.7Cm	68
HEBMAR	Hebe 'Mrs Winder'	10L	40-60cm	Bushy	0.7Cm	9
HEBPQ	Hebe 'Purple Queen'	10L	40-60cm	Bushy	0.7Cm	184
HEBALRE	Hebe obtusifolia 'Red Edge'	10L	30-40cm	Bushy	0.7Cm	80
HEBRVA	Hebe franciscana 'Variegata'	10L	40-60cm	Bushy	0.7Cm	61
HEBPS	Hebe pingulicola 'Sutherlandii'	10L	30-40cm	Bushy	0.7Cm	128
HEU PAL	Heuchera micrantha 'Palace Purple'	10L	30-40cm	Bushy	0.5Cm	97
HYPERH	Hypericum 'Hidcote'	10L	40-60cm	Bushy	0.7Cm	65
LAVANAM	Lavandula angustifolia 'Hidcote'	10L	30-40cm	Bushy	0.7Cm	88
LAVANMU	Lavandula angustifolia 'Munstead'	10L	30-40cm	Bushy	0.7Cm	112
LAVANVE	Lavandula angustifolia 'Vera'	10L	30-40cm	Bushy	0.7Cm	221
LOHNBG	Lonicera nitida 'Baggesen's Gold'	10L	40-60cm	Bushy	0.7Cm	5
MIS ZEB	Micranthus zeyheri	10L	40-60cm	Bushy	0.7Cm	3
PHOFRRER	Photinia fraseri 'Red Robin'	10L	80-100cm	Bushy	0.7Cm	191
PITITET	Pittosporum tenuifolium 'Tom Thumb'	10L	30-40cm	Bushy	0.7Cm	174
PITITET	Pittosporum tenuifolium 'Variegatum'	10L	40-60cm	Bushy	0.7Cm	191
PRULACL	Prunus laurocerasus 'Otto Luyken'	10L	60-80cm	Bushy	0.7Cm	135
ROSOF	Rosmarinus officinalis	10L	40-60cm	Bushy	0.7Cm	249
SARHIOHU	Sarcococca humilis	10L	30-40cm	Bushy	0.7Cm	5
SKICKOEG	Skimmia confusa 'Kew Green'	10L	40-60cm	Bushy	0.5Cm	97
SKULABU	Skimmia japonica 'Rubella'	10L	40-60cm	Bushy	0.7Cm	113
SKICKOEG	Skimmia x confusa 'Kew Green'	10L	40-60cm	Bushy	0.5Cm	14
SPJIAAW	Sapraea japonica 'Anthony Waterer'	10L	40-60cm	Bushy	0.7Cm	3
SPICOLB	Sapraea japonica 'Gold Mound'	10L	40-60cm	Bushy	0.7Cm	24
VIBDA	Viburnum davidii	10L	40-60cm	Bushy	0.7Cm	43
					Total: 3525	

Turf Areas

Seed Mix Name	Seed Mix Supplier
Medallion turf	Rotown Ltd

Key

Application Site Boundary

Decorative Gravel Laid Over Geotextile Membrane.

Refer to Infrastructure Proposals GL1859 01c-05c for details.

PLANT SCHEDULE

Trees

Abbr	Species	Supply	Size	Girth	Number
AMARH	Amelanchier arborea 'Robin Hill'	EHStd: RB	425-600cm	14-16cm	21
BETJACA	Betula utilis jacquemontii	EHStd: RB	425-600cm	14-16cm	1
MAGKI	Magnolia kobus 'Sis'	EHStd: RB	425-600cm	14-16cm	12
					Total: 34

Specimen Shrubs & Climbers

Abbr	Species	Pat Size	Height	Habit	Number
EUOJABR	Euonymus japonicus 'Bravo'	2SL	100-120cm	Bushy	6
LECCA	Ilex crenata	2SL	100-125cm	Topiary cone	10
PHOEJ	Phormium 'Jester'	2SL	100-125cm	Tip Cm	12
PHOWAVA	Phormium 'Yellow Wave'	2SL	100-125cm	Tip Cm	22
PHOHALS	Photinia fraseri 'Red Robin'	2SL	150-175cm	Topiary half std.	20
PHOFRRER	Photinia x fraseri 'Red Robin'	70-90L	225-250cm	Standard: 12-14cm girth	10
					Total: 80

Single Species Hedgerows

Abbr	Species	Pat Size	Height	Habit	Density	Number
PRULU	Prunus laurocerasus	10L	80-100cm	Bushy	0.4Cm	1874
						Total: 1874

Shrubs

Abbr	Species	Pat Size	Height	Habit	Density	Number
AUCVABA	Aucuba japonica 'Variegata'	10L	60-80cm	Bushy	0.7Cm	191
BRASU	Brachyglottis 'Sunshine'	10L	40-60cm	Bushy	0.7Cm	60
CEATHR	Ceanothus thyrsiflorus repens	10L	40-60cm	Bushy	0.7Cm	46
CHOAP	Choysya 'Aztec Pearl'	10L	40-60cm	Bushy	0.7Cm	10
CHOTE	Choysya ternata	10L	60-80cm	Bushy	0.7Cm	45
CHOTES	Choysya ternata 'Sundance'	10L	40-60cm	Bushy	0.7Cm	435
EUOFOENG	Euonymus fortunei 'Emerald 'n' Gold'	10L	30-40cm	Bushy	0.7Cm	79
EUOFOEG	Euonymus fortunei 'Emerald Gaiety'	10L	30-40cm	Bushy	0.5Cm	99
EUOFOEG	Euonymus fortunei 'Emerald Gaiety'	10L	30-40cm	Bushy	0.7Cm	6
FALJA	Fatsia japonica	10L	60-80cm	Bushy	0.7Cm	191
HEBGLOA	Hebe 'Autumn Glory'	10L	40-60cm	Bushy	0.7Cm	3
HEBMAR	Hebe 'Marjorie'	10L	40-60cm	Bushy	0.7Cm	68
HEBMAR	Hebe 'Mrs Winder'	10L	40-60cm	Bushy	0.7Cm	9
HEBPQ	Hebe 'Purple Queen'	10L	40-60cm	Bushy	0.7Cm	184
HEBALRE	Hebe obtusifolia 'Red Edge'	10L	30-40cm	Bushy	0.7Cm	80
HEBRVA	Hebe franciscana 'Variegata'	10L	40-60cm	Bushy	0.7Cm	61
HEBPS	Hebe pingulicola 'Sutherlandii'	10L	30-40cm	Bushy	0.7Cm	128
HEU PAL	Heuchera micrantha 'Palace Purple'	10L	30-40cm	Bushy	0.5Cm	97
HYPERH	Hypericum 'Hidcote'	10L	40-60cm	Bushy	0.7Cm	65
LAVANAM	Lavandula angustifolia 'Hidcote'	10L	30-40cm	Bushy	0.7Cm	88
LAVANMU	Lavandula angustifolia 'Munstead'	10L	30-40cm	Bushy	0.7Cm	112
LAVANVE	Lavandula angustifolia 'Vera'	10L	30-40cm	Bushy	0.7Cm	221
LOHNBG	Lonicera nitida 'Baggesen's Gold'	10L	40-60cm	Bushy	0.7Cm	5
MIS ZEB	Micranthus zeyheri	10L	40-60cm	Bushy	0.7Cm	3
PHOFRRER	Photinia fraseri 'Red Robin'	10L	80-100cm	Bushy	0.7Cm	191
PITITET	Pittosporum tenuifolium 'Tom Thumb'	10L	30-40cm	Bushy	0.7Cm	174
PITITET	Pittosporum tenuifolium 'Variegatum'	10L	40-60cm	Bushy	0.7Cm	191
PRULACL	Prunus laurocerasus 'Otto Luyken'	10L	60-80cm	Bushy	0.7Cm	135
ROSOF	Rosmarinus officinalis	10L	40-60cm	Bushy	0.7Cm	249
SARHIOHU	Sarcococca humilis	10L	30-40cm	Bushy	0.7Cm	5
SKICKOEG	Skimmia confusa 'Kew Green'	10L	40-60cm	Bushy	0.5Cm	97
SKULABU	Skimmia japonica 'Rubella'	10L	40-60cm	Bushy	0.7Cm	113
SKICKOEG	Skimmia x confusa 'Kew Green'	10L	40-60cm	Bushy	0.5Cm	14
SPJIAAW	Sapraea japonica 'Anthony Waterer'	10L	40-60cm	Bushy	0.7Cm	3
SPICOLB	Sapraea japonica 'Gold Mound'	10L	40-60cm	Bushy	0.7Cm	24
VIBDA	Viburnum davidii	10L	40-60cm	Bushy	0.7Cm	43
					Total: 3525	

Turf Areas

Seed Mix Name	Seed Mix Supplier
Medallion turf	Rotown Ltd

Key

Application Site Boundary

Decorative Gravel Laid Over Geotextile Membrane.

Refer to Infrastructure Proposals GL1859 01c-05c for details.

PLANT SCHEDULE

Trees

Abbr	Species	Supply	Size	Girth	Number
AMARH	Amelanchier arborea 'Robin Hill'	EHStd: RB	425-600cm	14-16cm	21
BETJACA	Betula utilis jacquemontii	EHStd: RB	425-600cm	14-16cm	1
MAGKI	Magnolia kobus 'Sis'	EHStd: RB	425-600cm	14-16cm	12
					Total: 34

Specimen Shrubs & Climbers

Abbr	Species	Pat Size	Height	Habit	Number
EUOJABR	Euonymus japonicus 'Bravo'	2SL	100-120cm	Bushy	6
LECCA	Ilex crenata	2SL	100-125cm	Topiary cone	10
PHOEJ	Phormium 'Jester'	2SL	100-125cm	Tip Cm	12
PHOWAVA	Phormium 'Yellow Wave'	2SL	100-125cm	Tip Cm	22
PHOHALS	Photinia fraseri 'Red Robin'	2SL	150-175cm	Topiary half std.	20
PHOFRRER	Photinia x fraseri 'Red Robin'	70-90L	225-250cm	Standard: 12-14cm girth	10
					Total: 80

Single Species Hedgerows

Abbr	Species	Pat Size	Height	Habit	Density	Number
PRULU	Prunus laurocerasus	10L	80-100cm	Bushy	0.4Cm	1874
						Total: 1874

Shrubs

Abbr	Species	Pat Size	Height	Habit	Density	Number
AUCVABA	Aucuba japonica 'Variegata'	10L	60-80cm	Bushy	0.7Cm	