


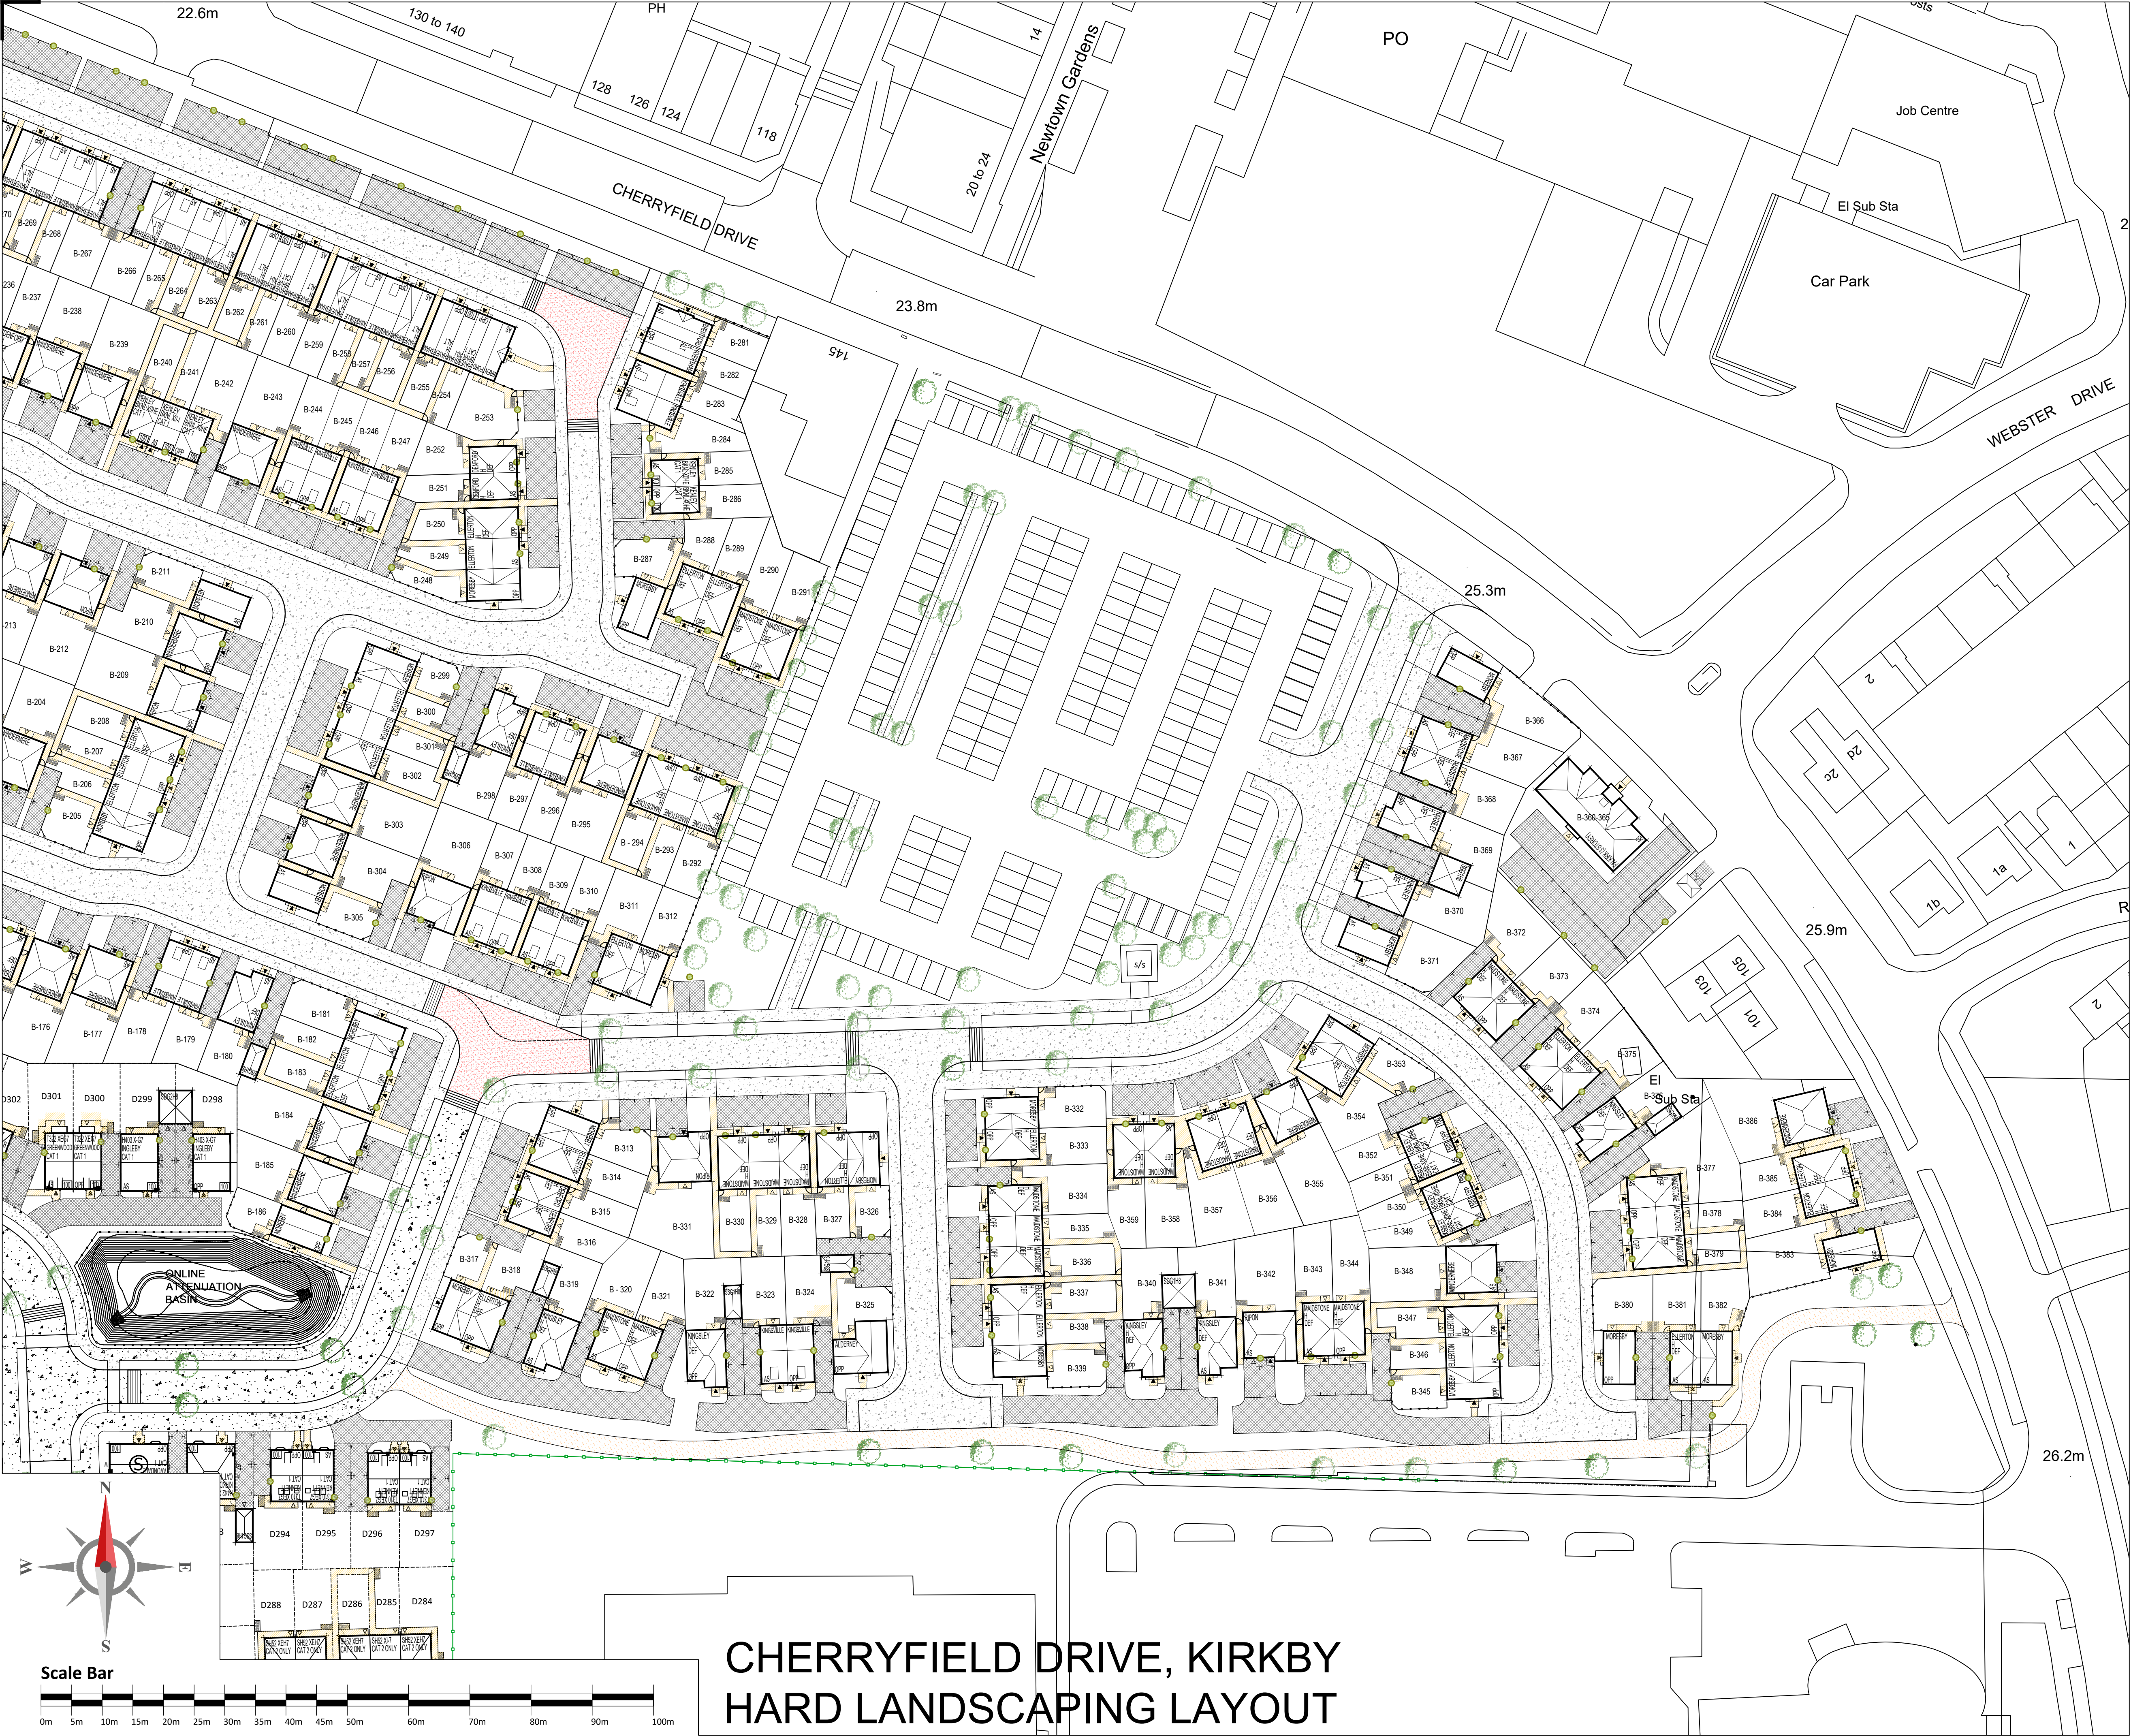

Warning to House Purchasers
Buyers are warned that this is a working drawing and the contents of this drawing may be subject to change during the build process. The layout, form, content, and dimensions specified are included for general guidance only. Finishes or features shown may alter in respect of individual properties. Whilst we make every effort to ensure our drawings are up to date there may from time to time be an unavoidable delay in updating these due to changes in regulations and/or re-planning. Purchasers are advised to check with Sales Adviser whether any alterations have been made to this drawing. The contents of this drawing do not constitute a contract, part of any contract or warranty unless specifically incorporated into the contract. They should not be relied upon for the purposes of entering into a contract to purchase any property.

Key:

Carriageway 1: Hot Rolled Asphalt Tarmac

Raised Tables: Asphalt Tarmac with Red Chippings

Public Open Space Footpath: 12mm resin bound aggregate 'Butterscotch' coloured

Private Drives: Tarmac

Private Footpath: Flagstone

01

Updated layout to latest revision

13.03.24

JSM

Revision

Description

Date

Design By

Project:
Cherryfield Drive, Kirkby

Description:
Hard Landscaping Layout
Sheet 3 of 3 (Barratt)

Design By:
GUD

Date:
09.10.23

Scale:
1:500 @ A1

Revision:
01

Project:
HXXXX - BAH -

Original:
XX

Functional:
- XX - DR - UD -

Number:
203201

Do not scale from this drawing. Work to given dimensions only. Any discrepancies are to be reported to Originator.
© Barratt Homes Ltd.