



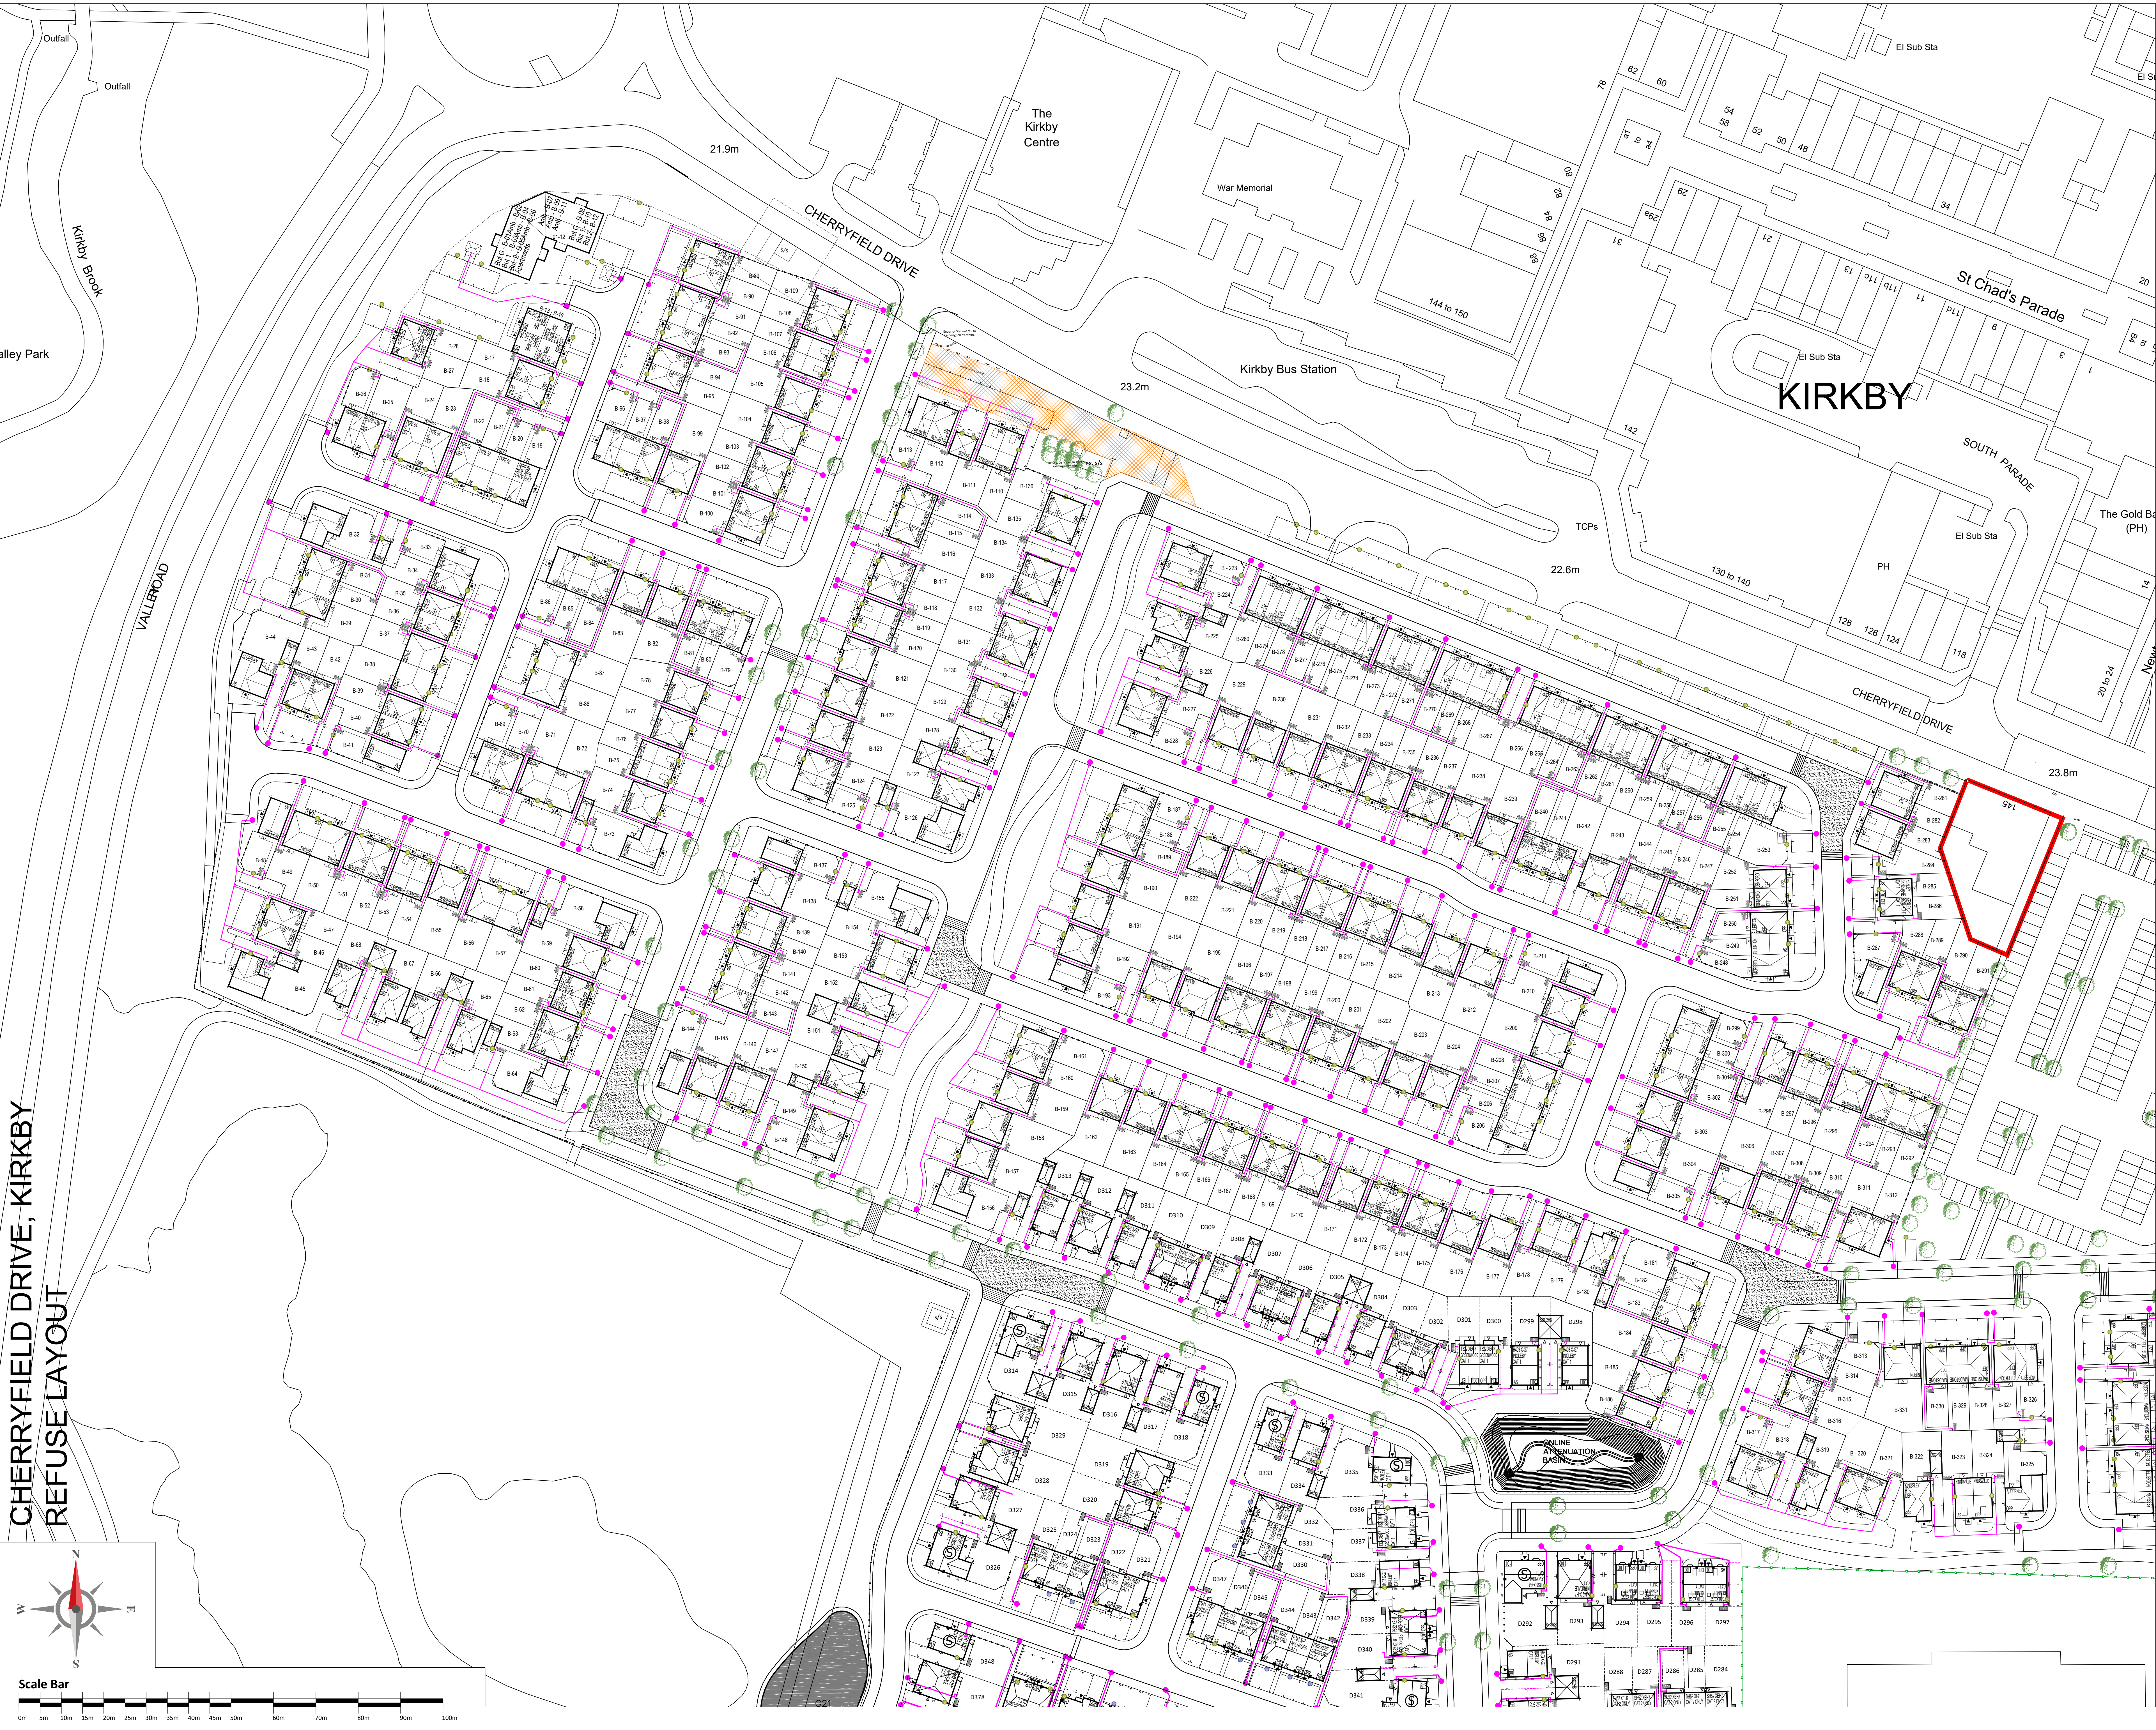

CHERRYFIELD DRIVE, KIRKBY
REFUSE LAYOUT

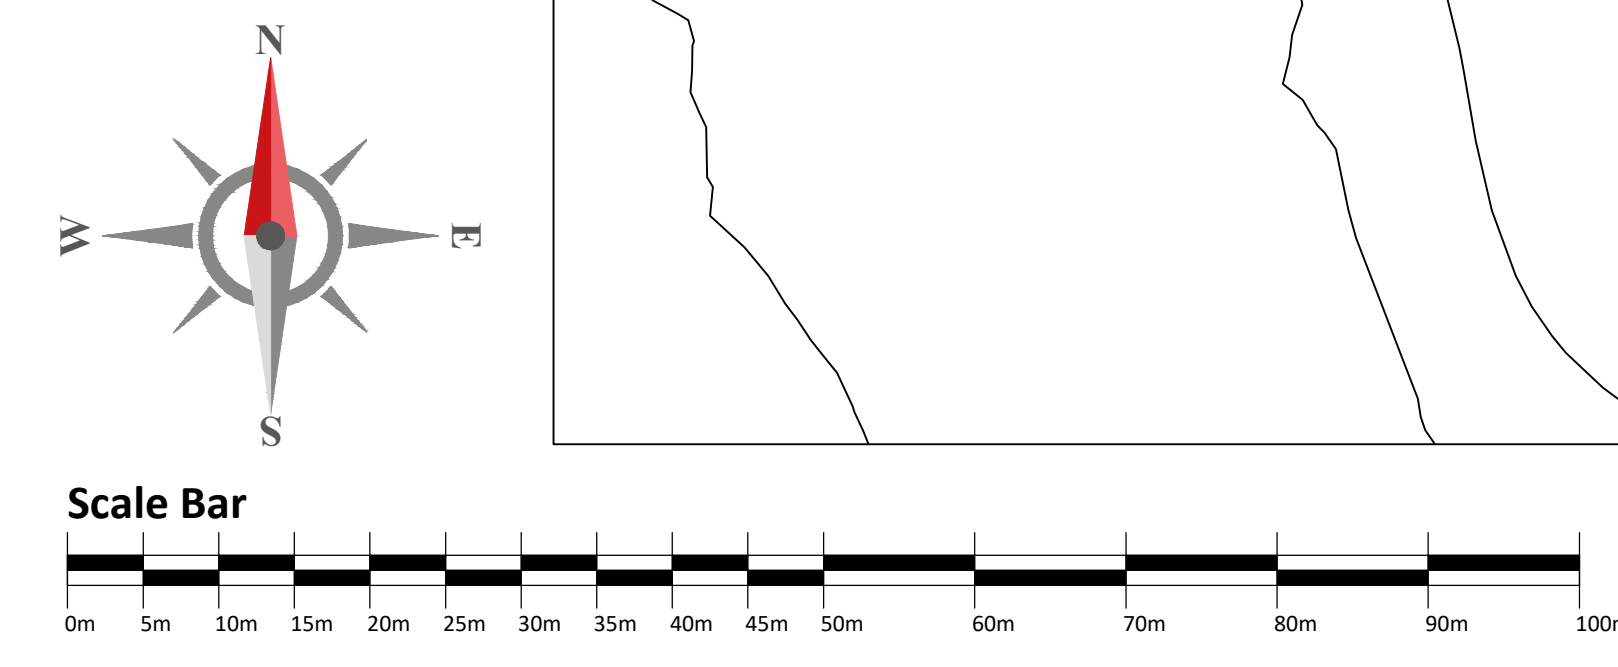

Warning to House Purchasers
Drawings are prepared for a specific drawing and the contents of this drawing may be subject to change during the design process. The typical form, content, and dimensions specified are intended for general guidance only. It is not intended to be used for any other purpose. 

Key:

- Bin Run
- Bin Drop Point
- Refuse Bin Location

01	Updated layout to latest revision	13.03.24	JBM
Revision	Description	Date	Design By
Project: Cherryfield Drive, Kirkby			
Description: Refuse Strategy Layout			
Sheet 2 of 3 (Barratt)			
Design By: GUD	Date: 09.10.23	Scale at A0: 1:500 @ A0	Revision: 01
Drawn: HXXXX - BAH	Checked: XX	Approved: -JXC - DR - UD - 203500	
Do not scale from this drawing. Work to given dimensions only. Any discrepancies are to be reported to Originator. © Barratt Homes Ltd.			