


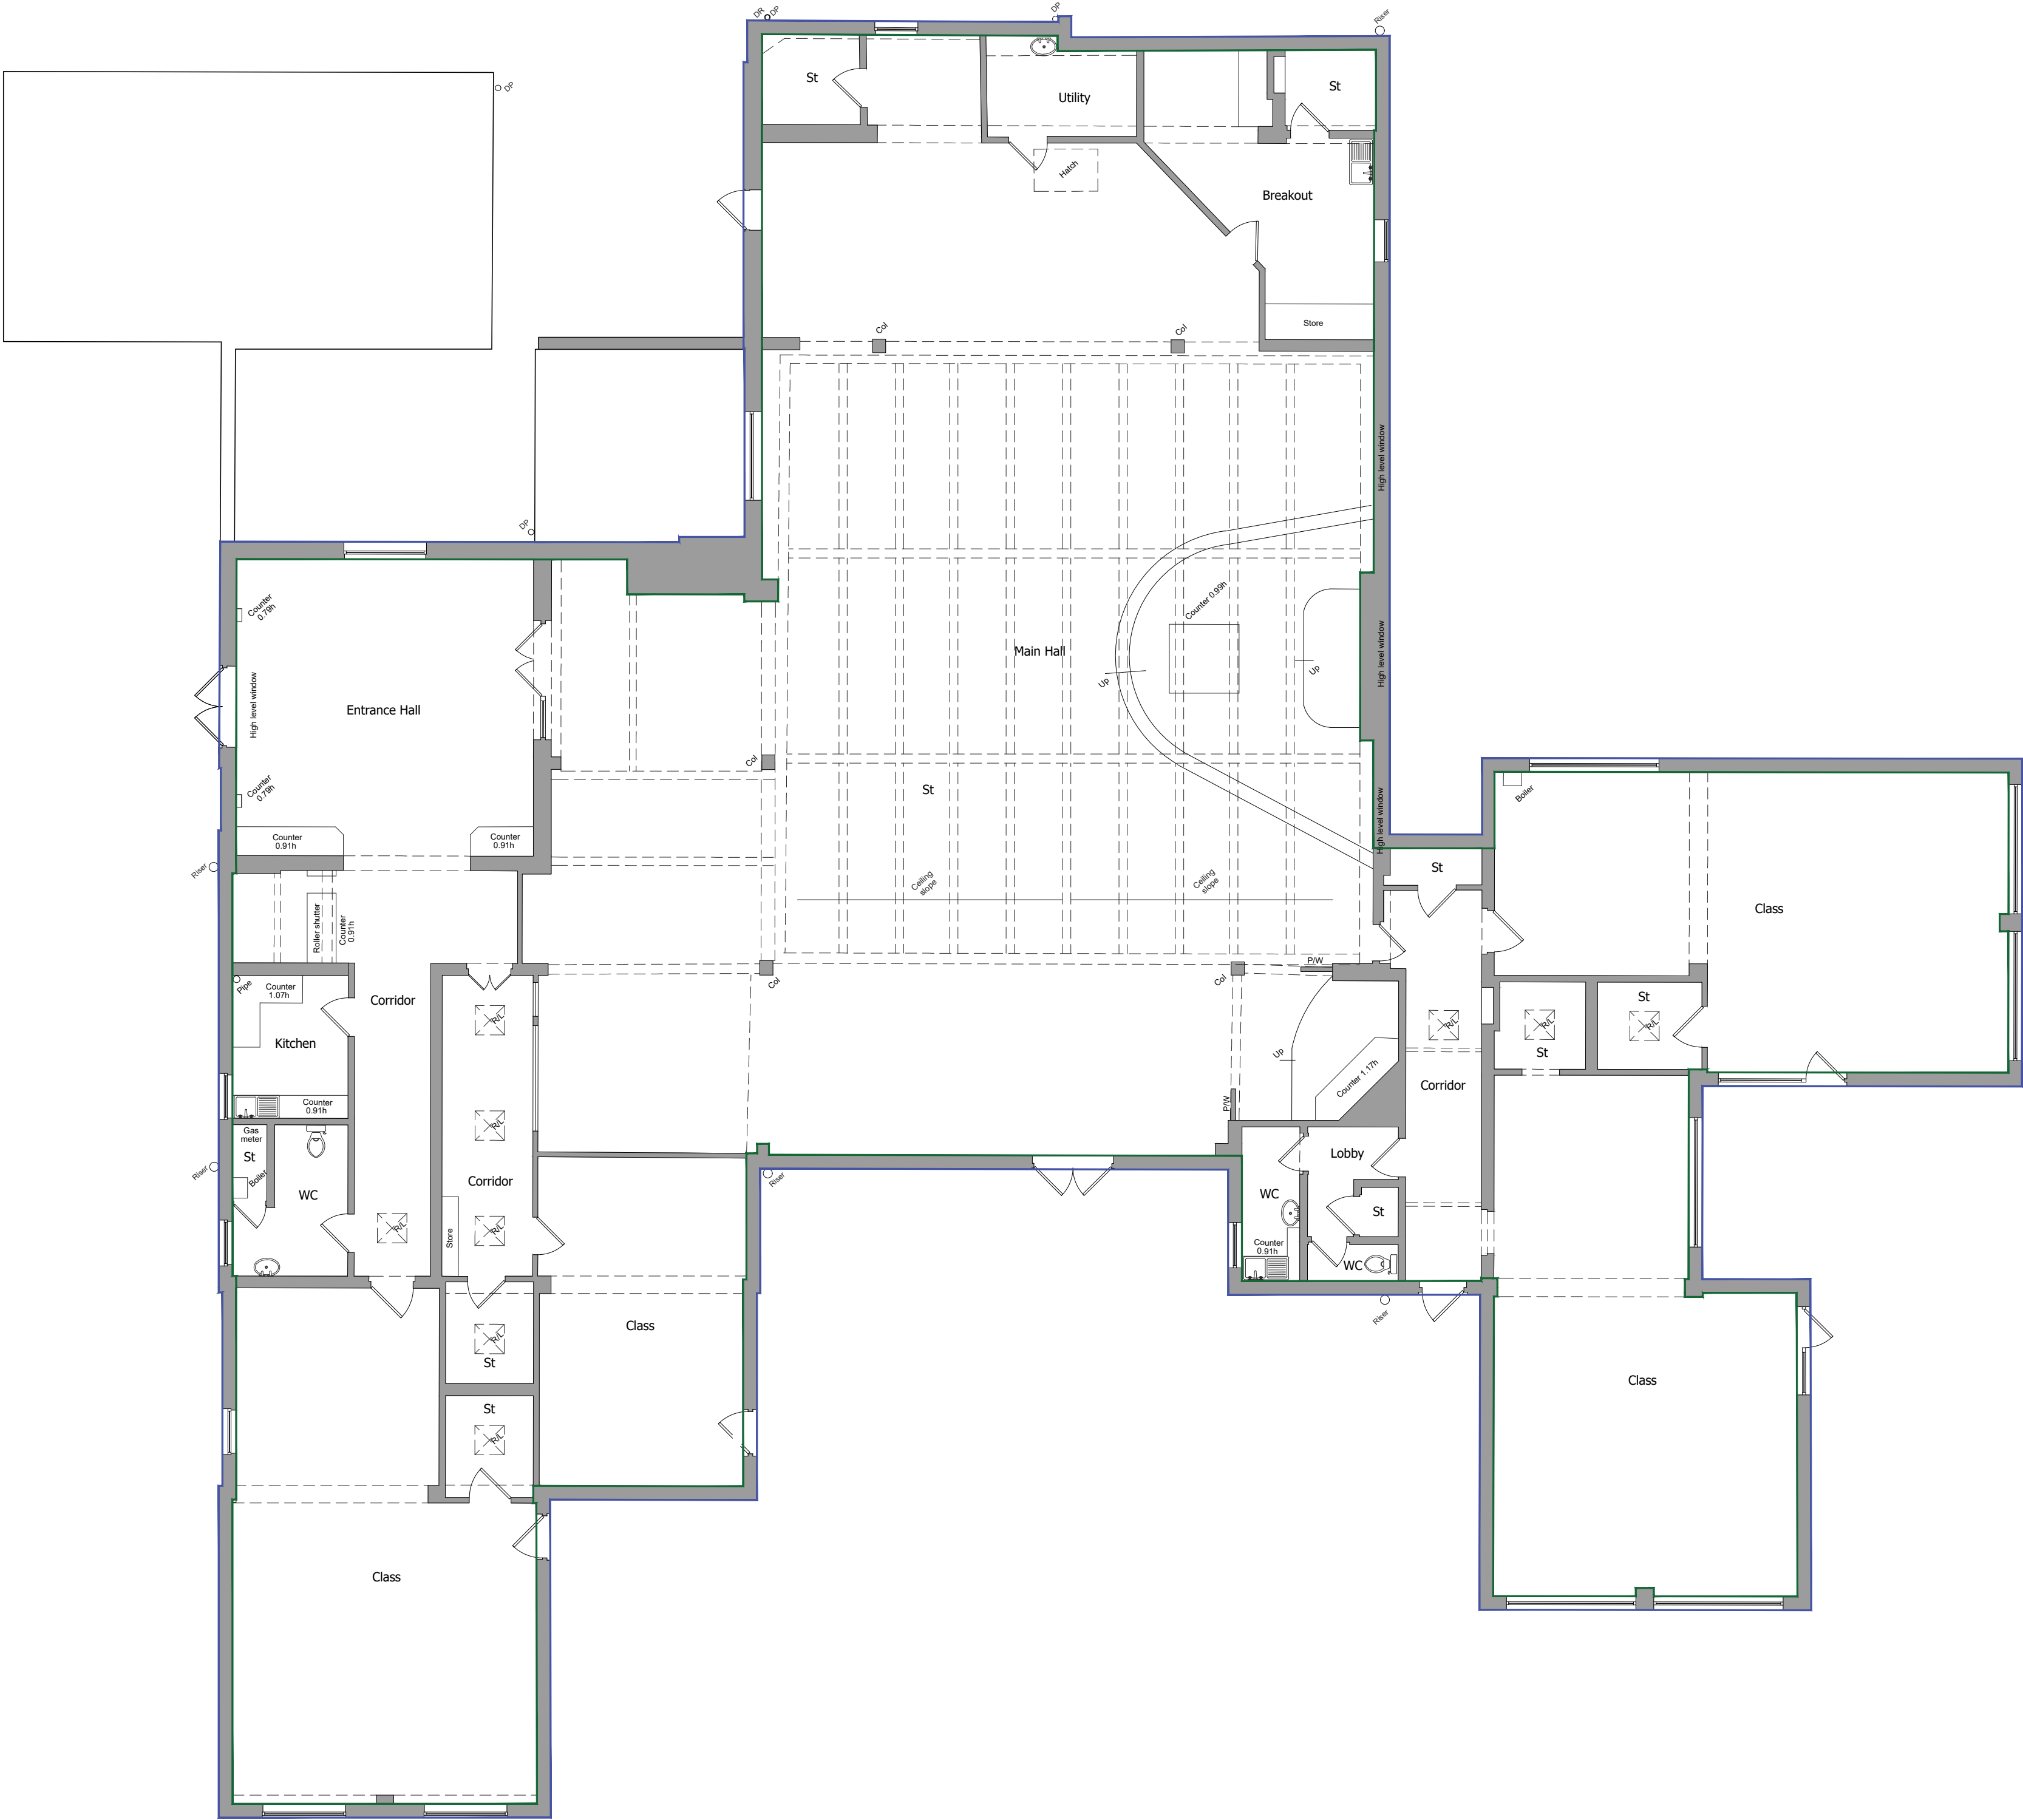

- ☐ **GIA:** 764.3 m²
- ☐ **GEA:** 826.4 m²

Rev.	Revision Note/Purpose of Issue	Drw By	Date	Chk By	Date
P01	ISSUED FOR PLANNING	JL	21/01/26	HJG	21/01/26

TOTAL GIA: 764.3 m²
TOTAL GEA: 826.4 m²



Drawn JL	Date JAN 26	Checked HJG	Date JAN 26	Scale at A1 1:100				
Pro.	Org.	Zone	Level	Type	Role	No.	Suitability	Rev.
SAC	MHA	XX	ZZ	D	A	0110	S0	P0

Purpose of Issue

PLANNING

