




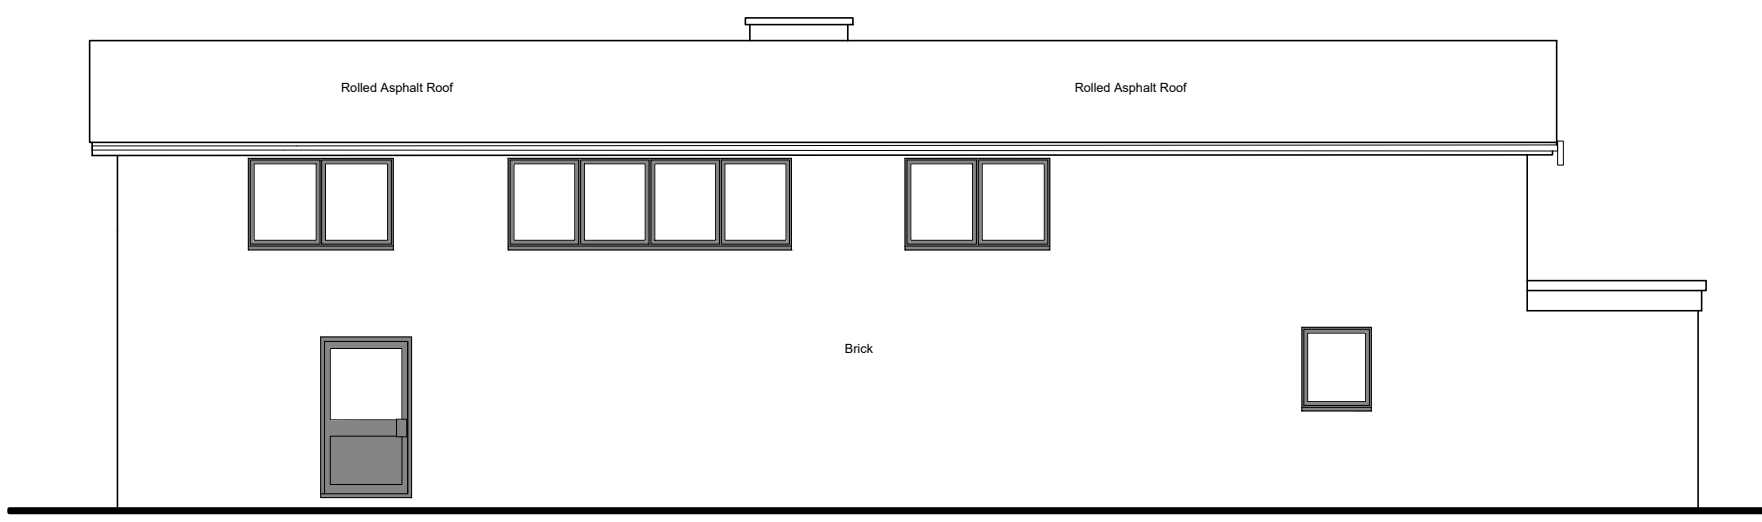


10 SOUTH EAST
elevation

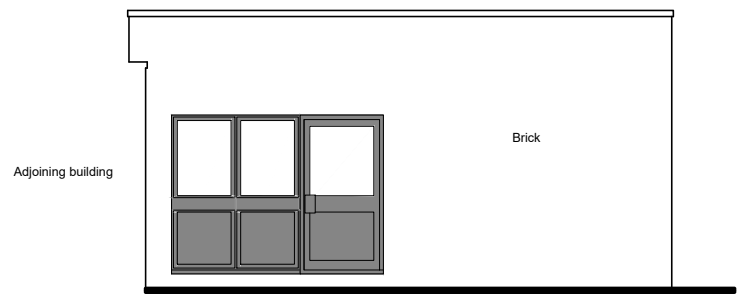

08 SOUTH WEST
elevation

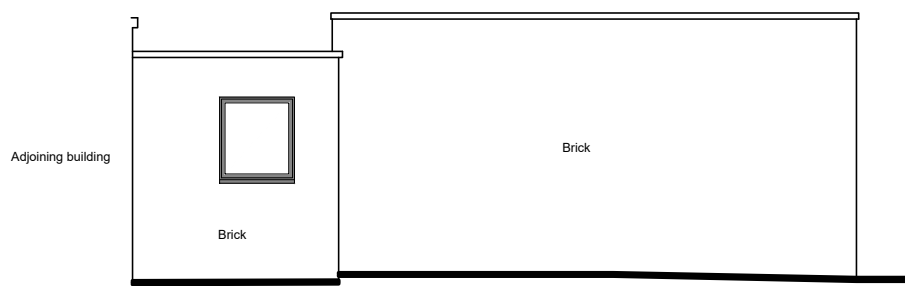

05 NORTH WEST
elevation

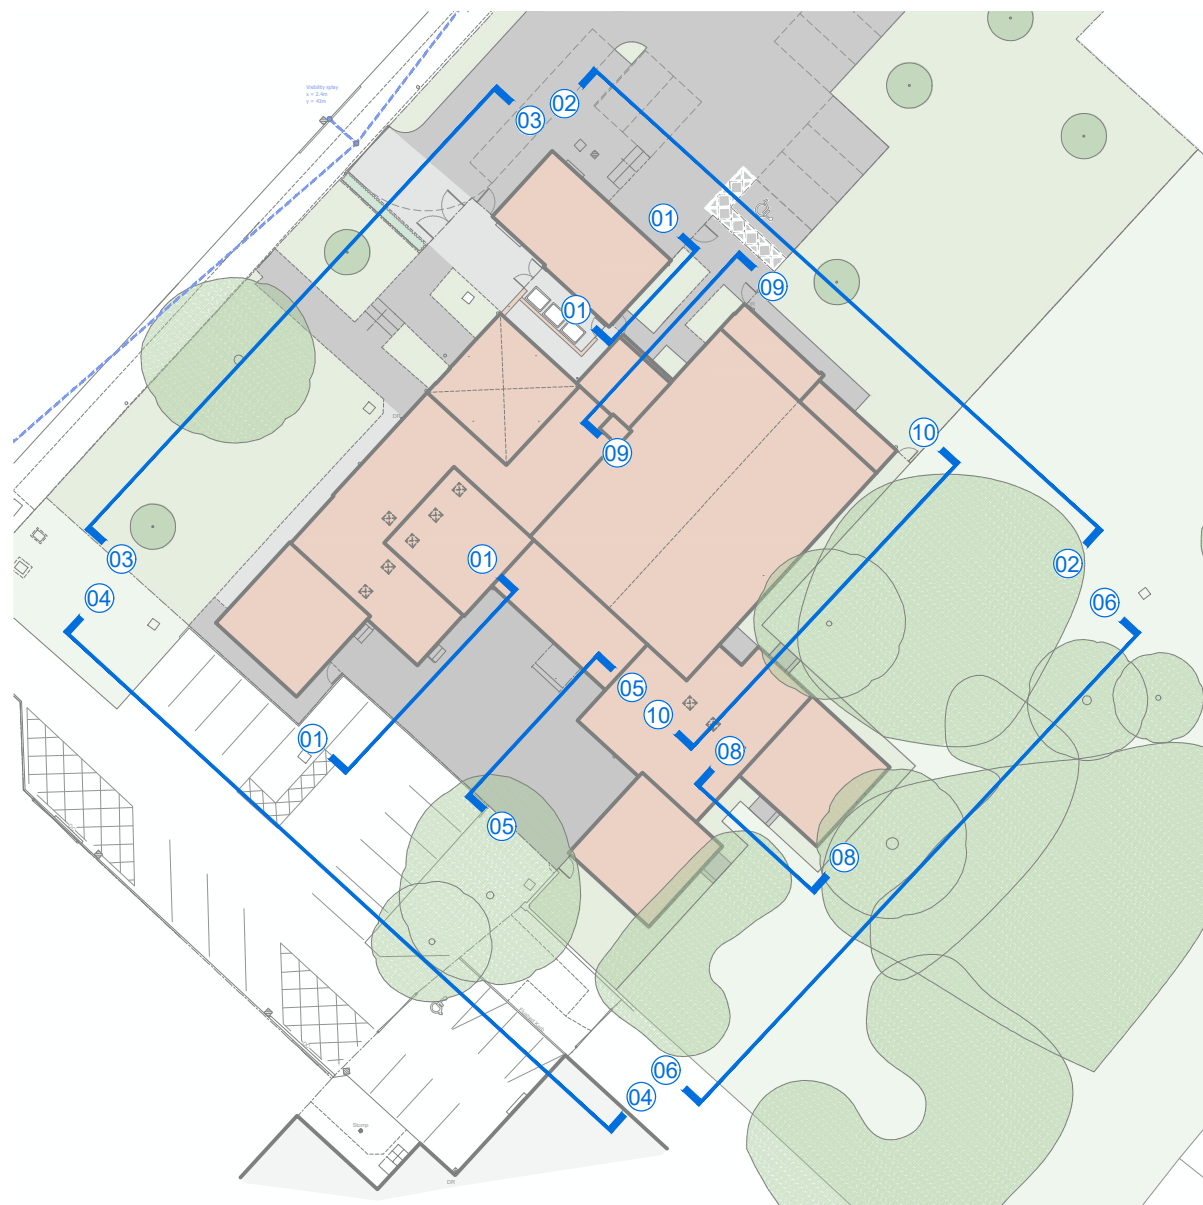

01 SOUTH EAST elevation