



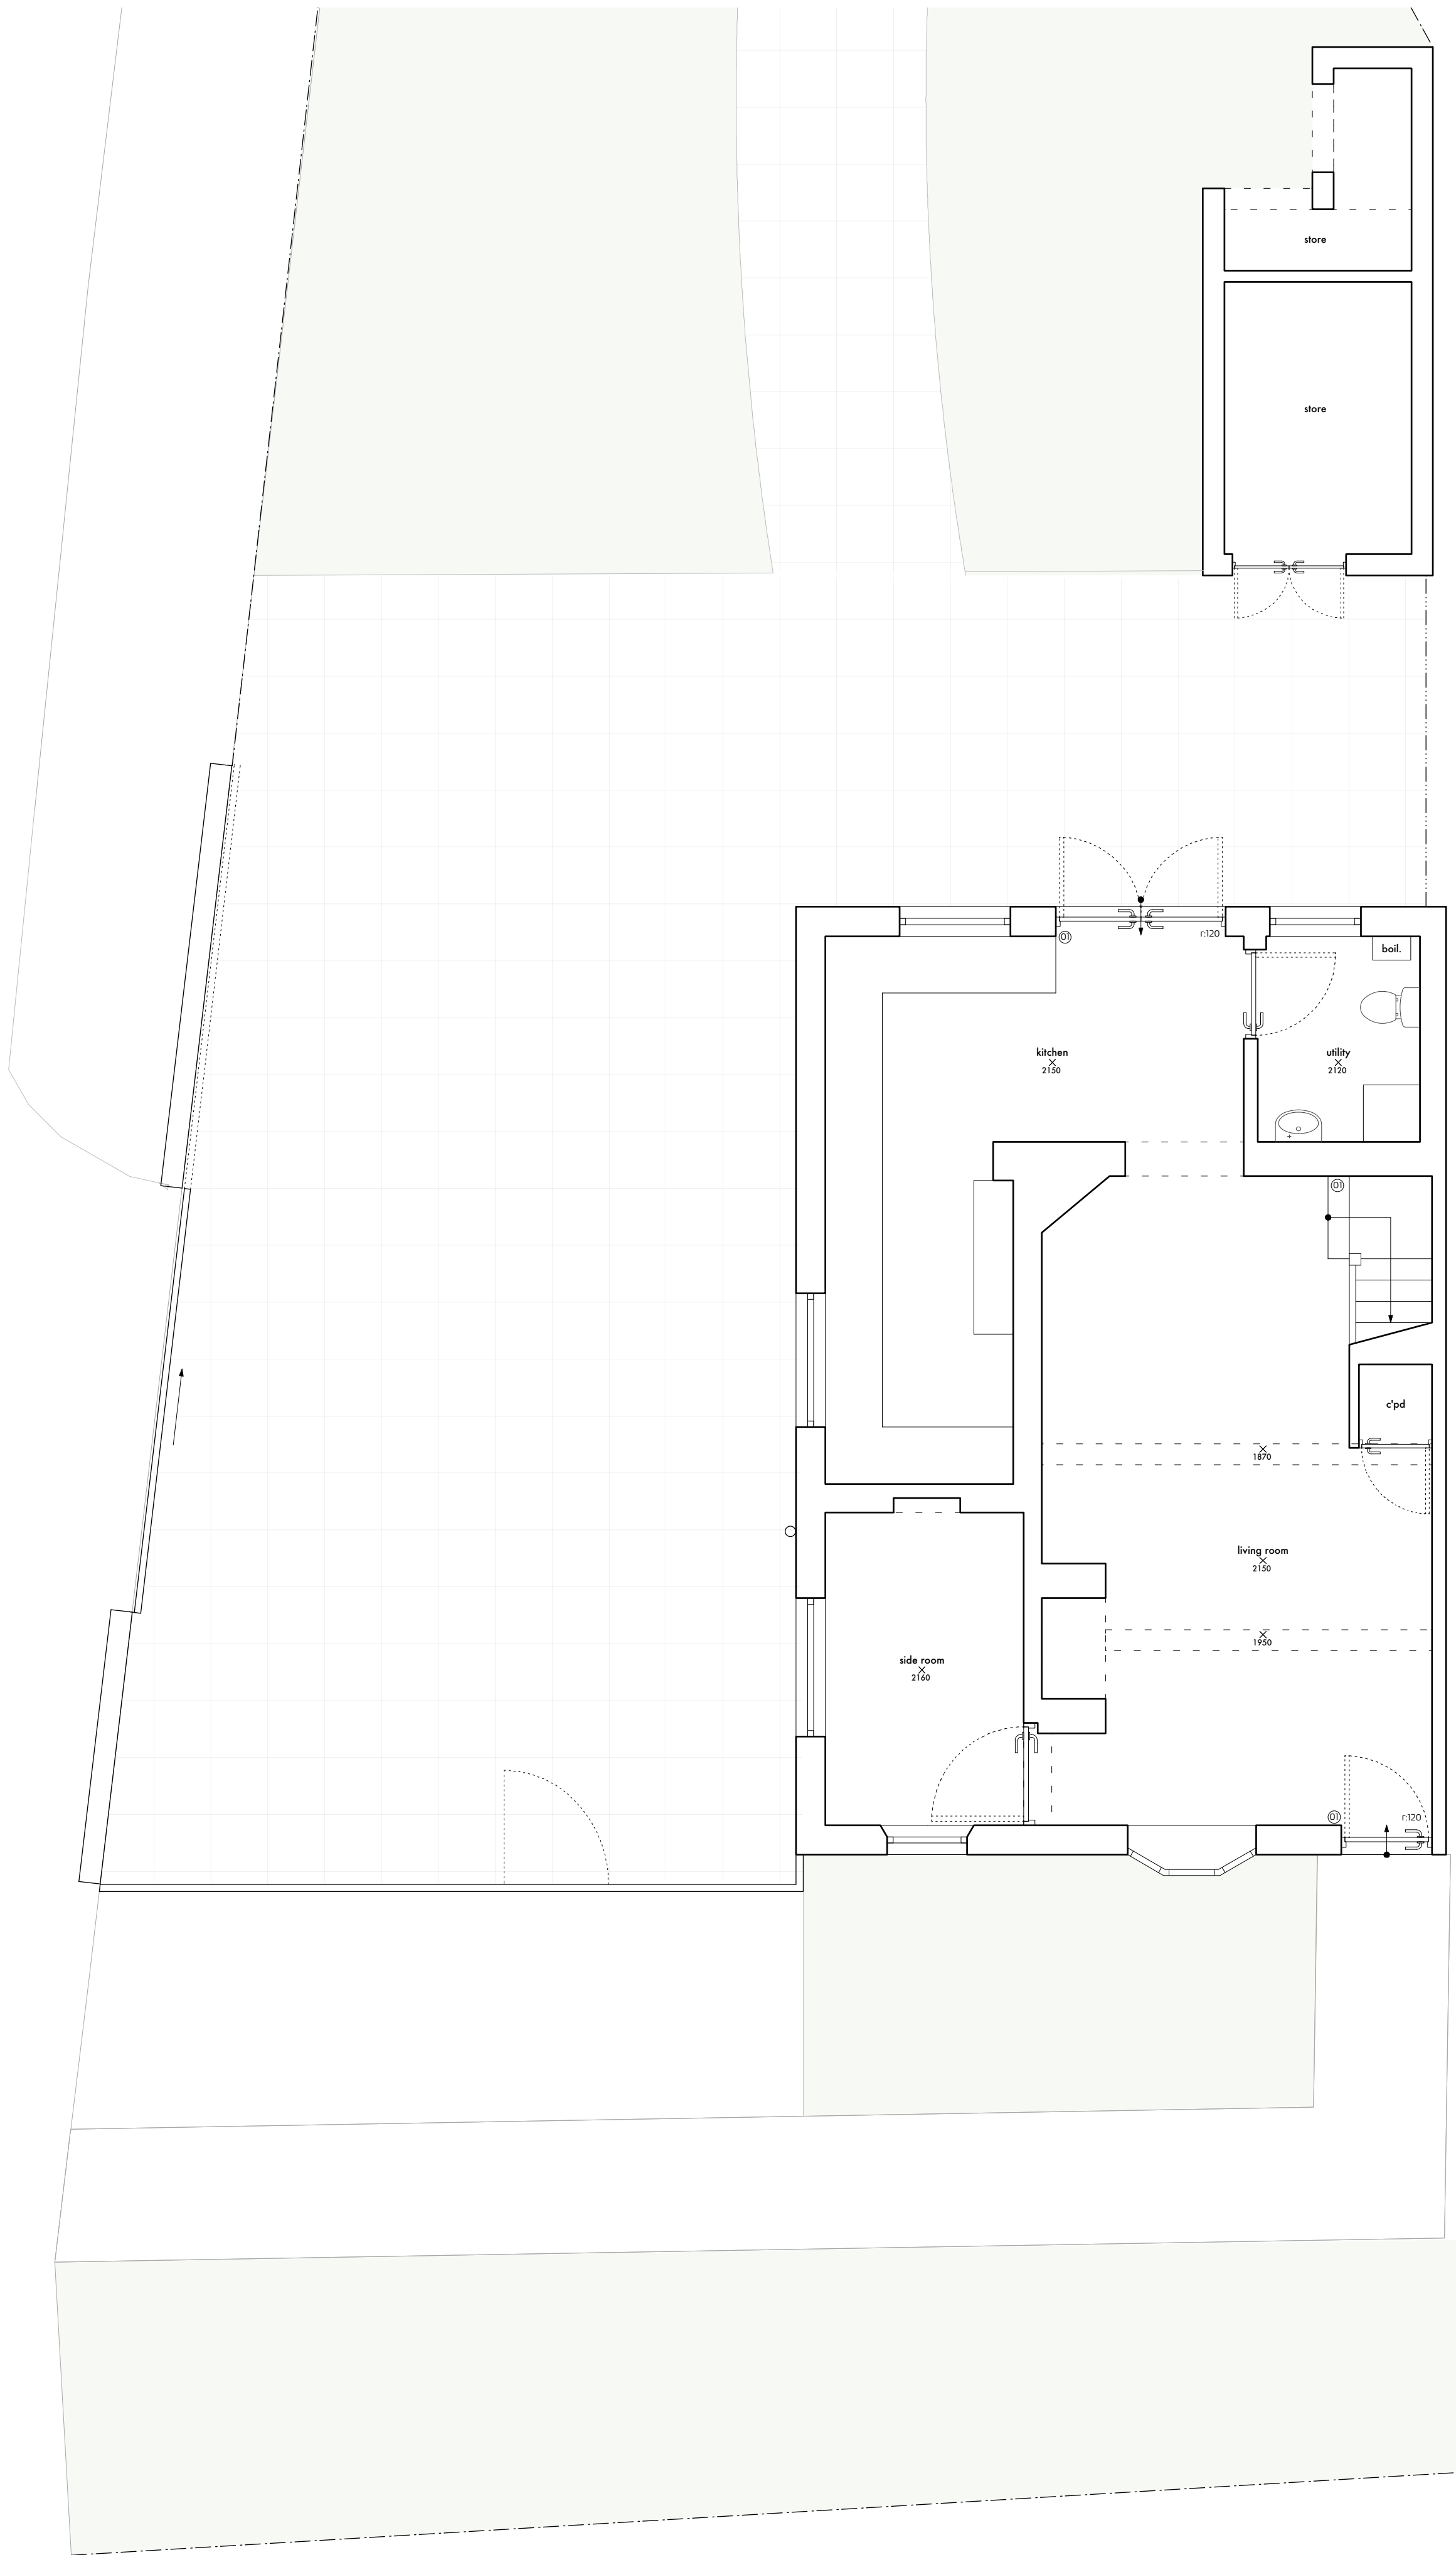

ground floor plan

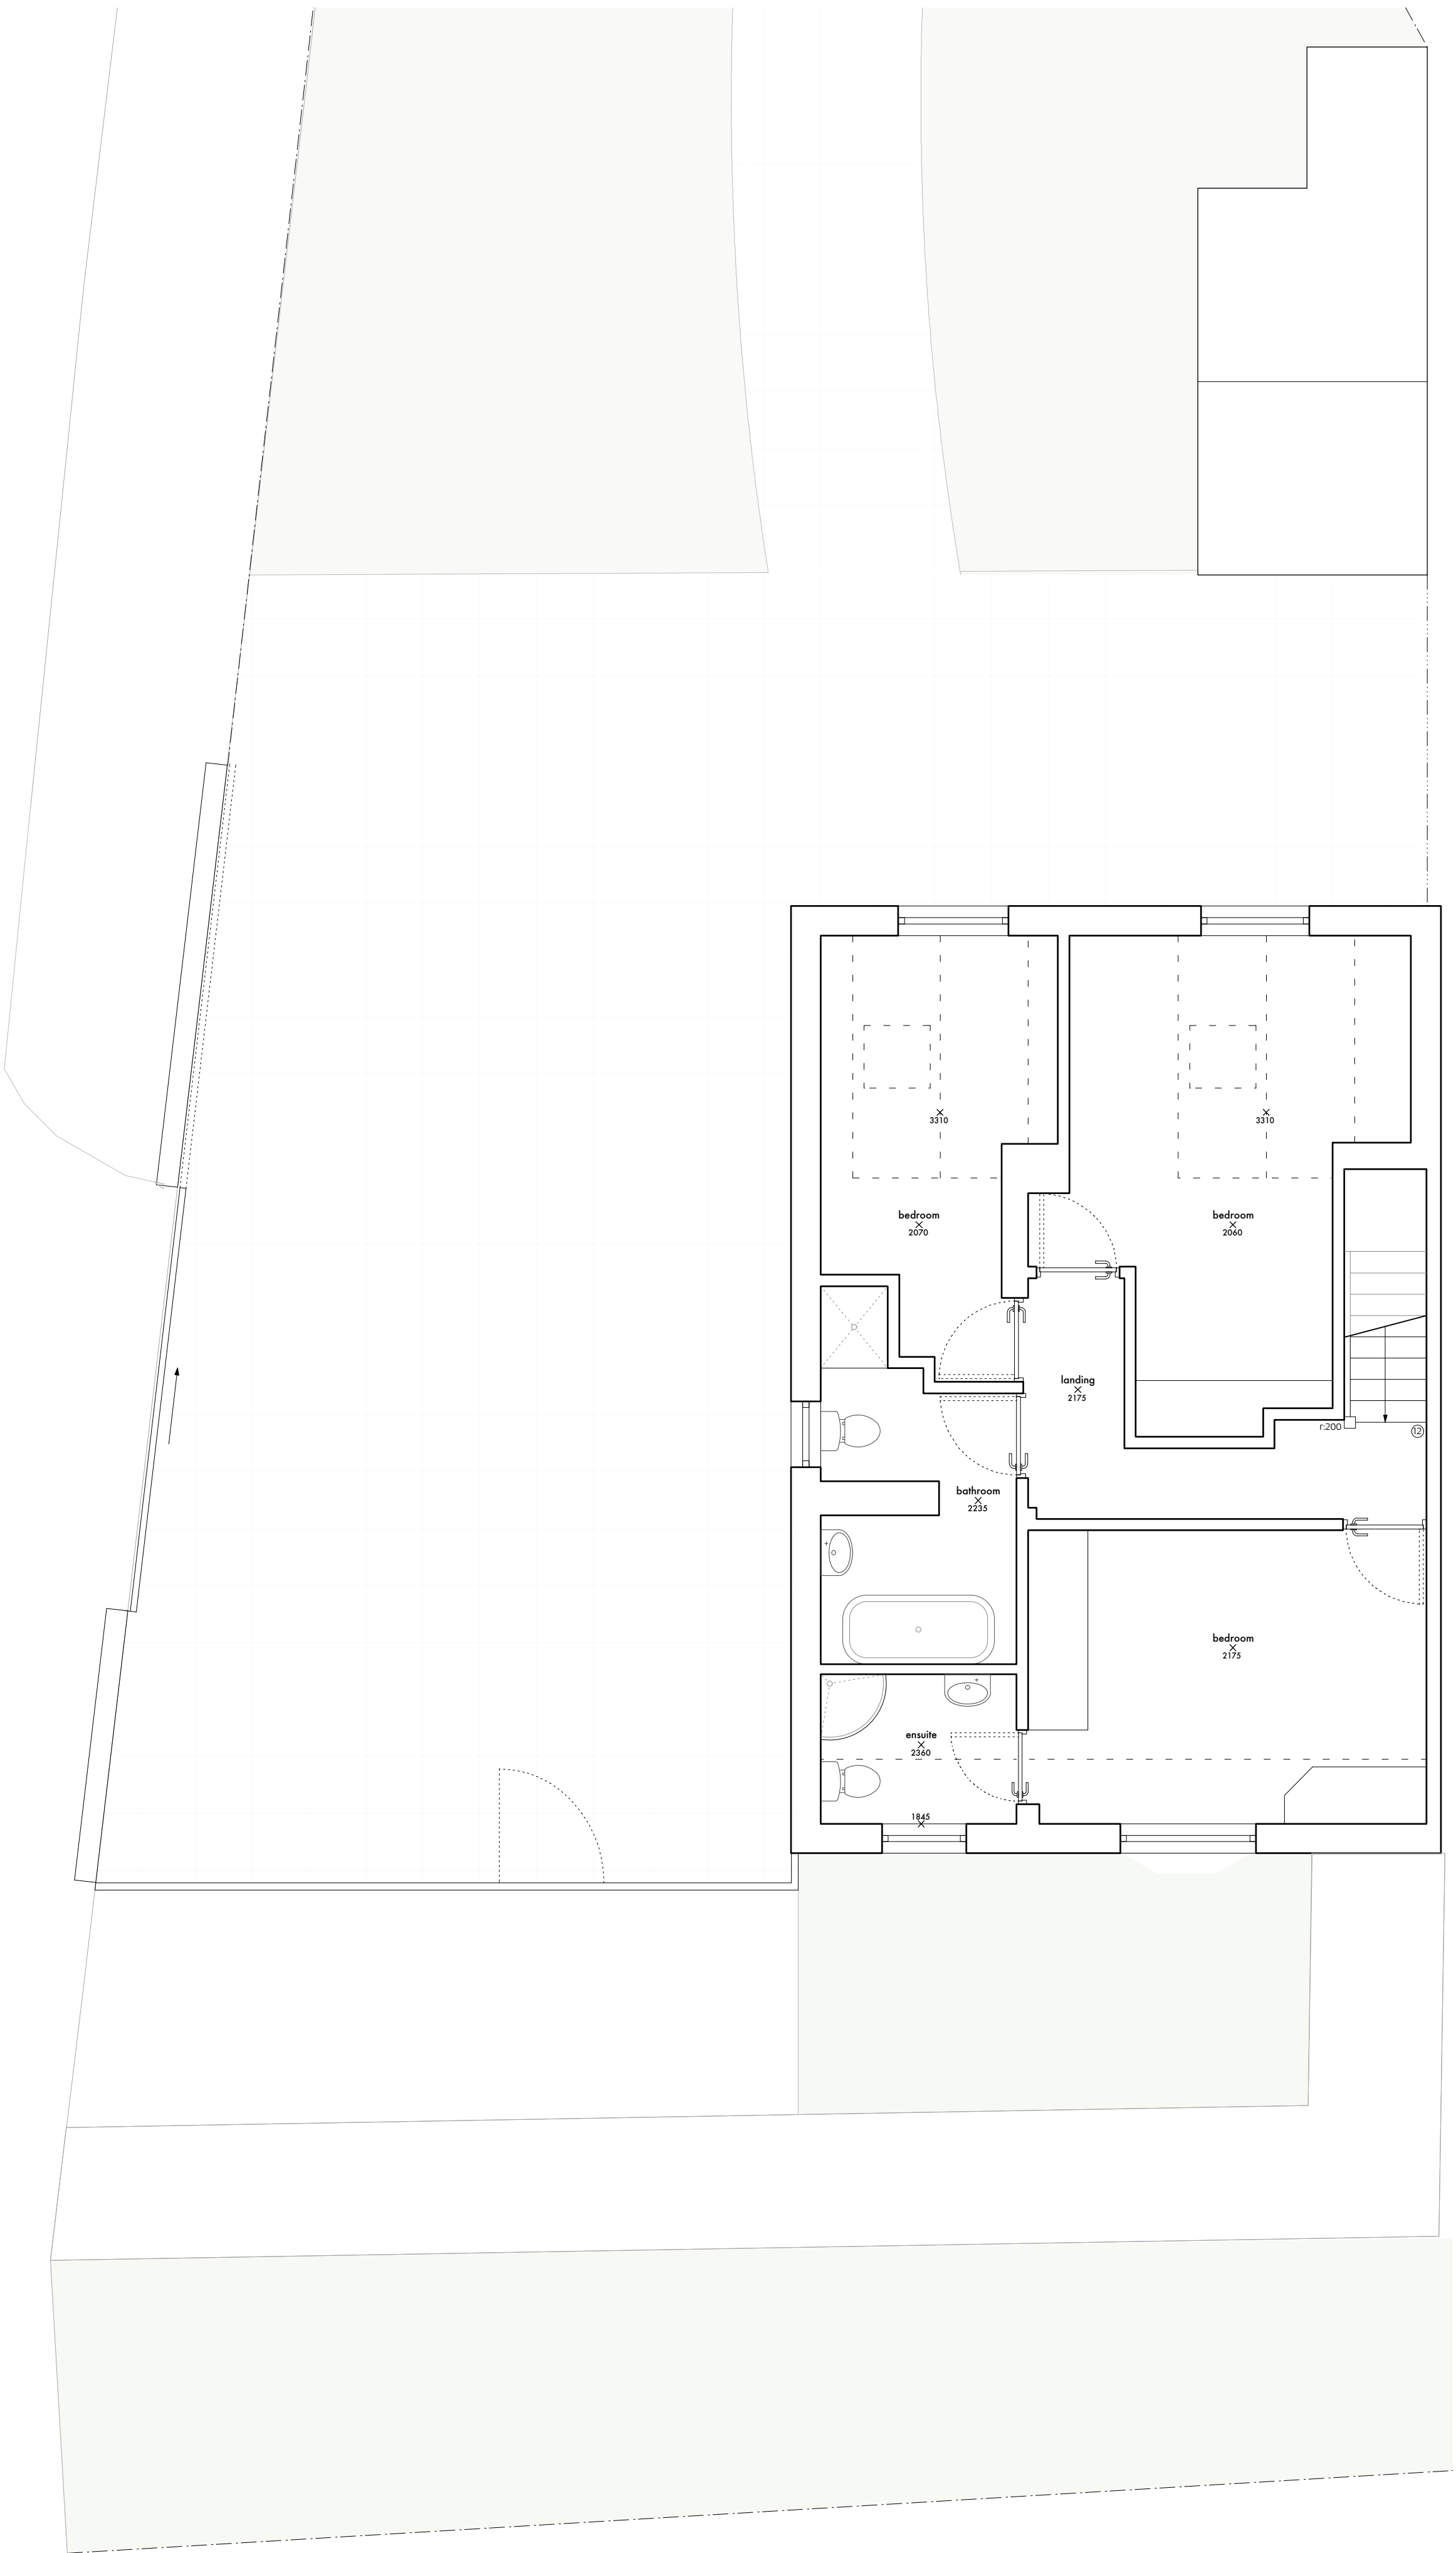

first floor plan



ac

1m

0 2

GORSE COTTAGE

001: existing plans

1:50 @ A1




front elevation


side elevation




rear elevation

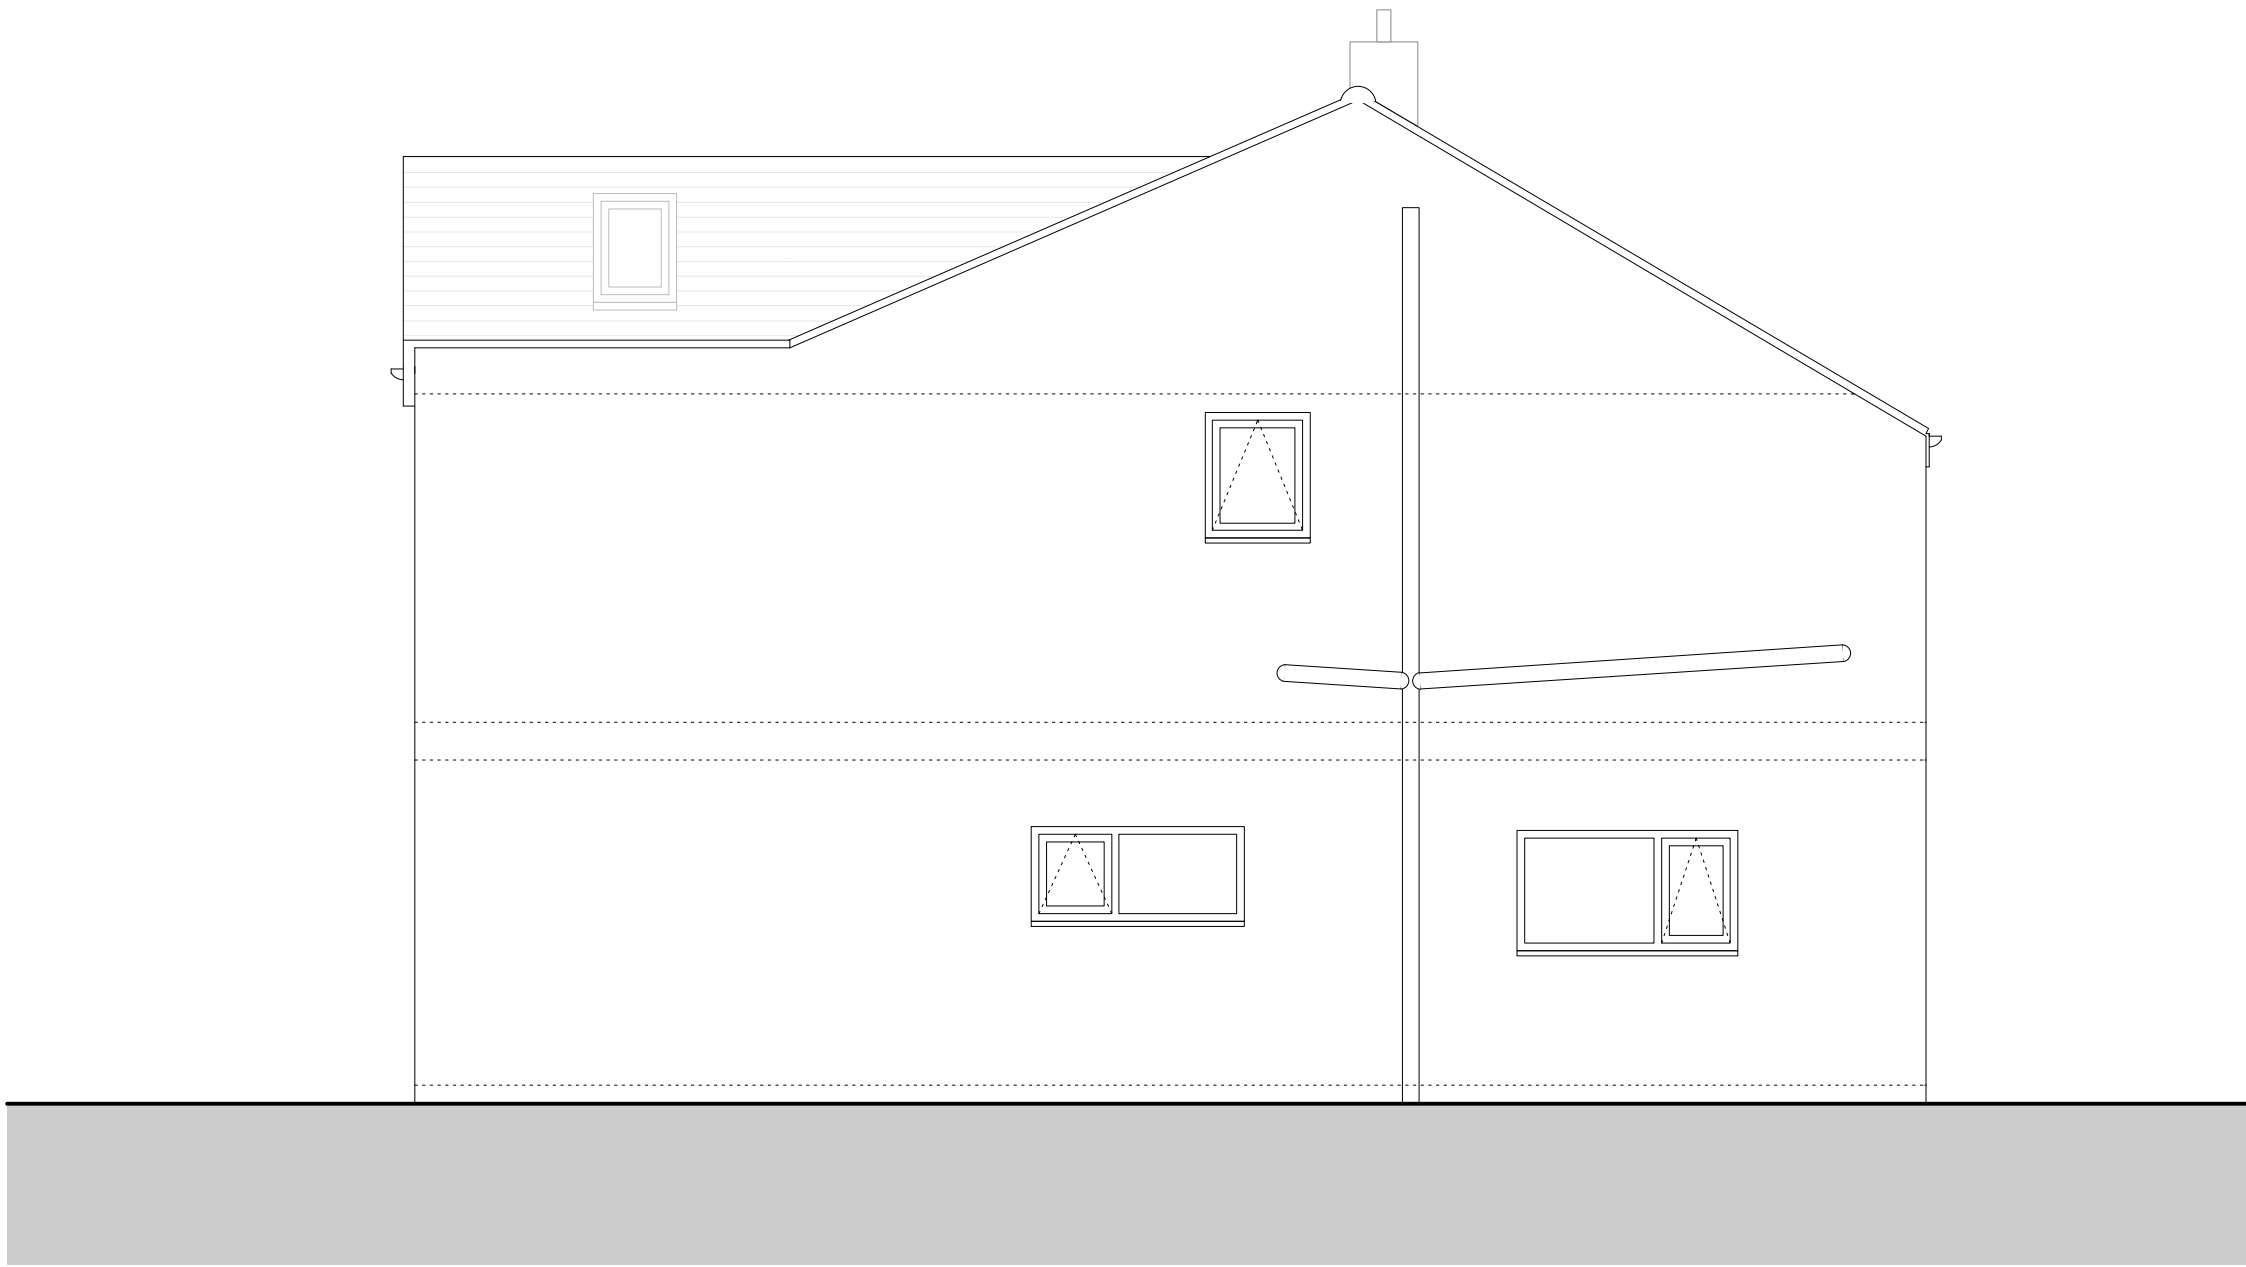

GORSE COTTAGE
002 existing elevs 1:50 @ A1

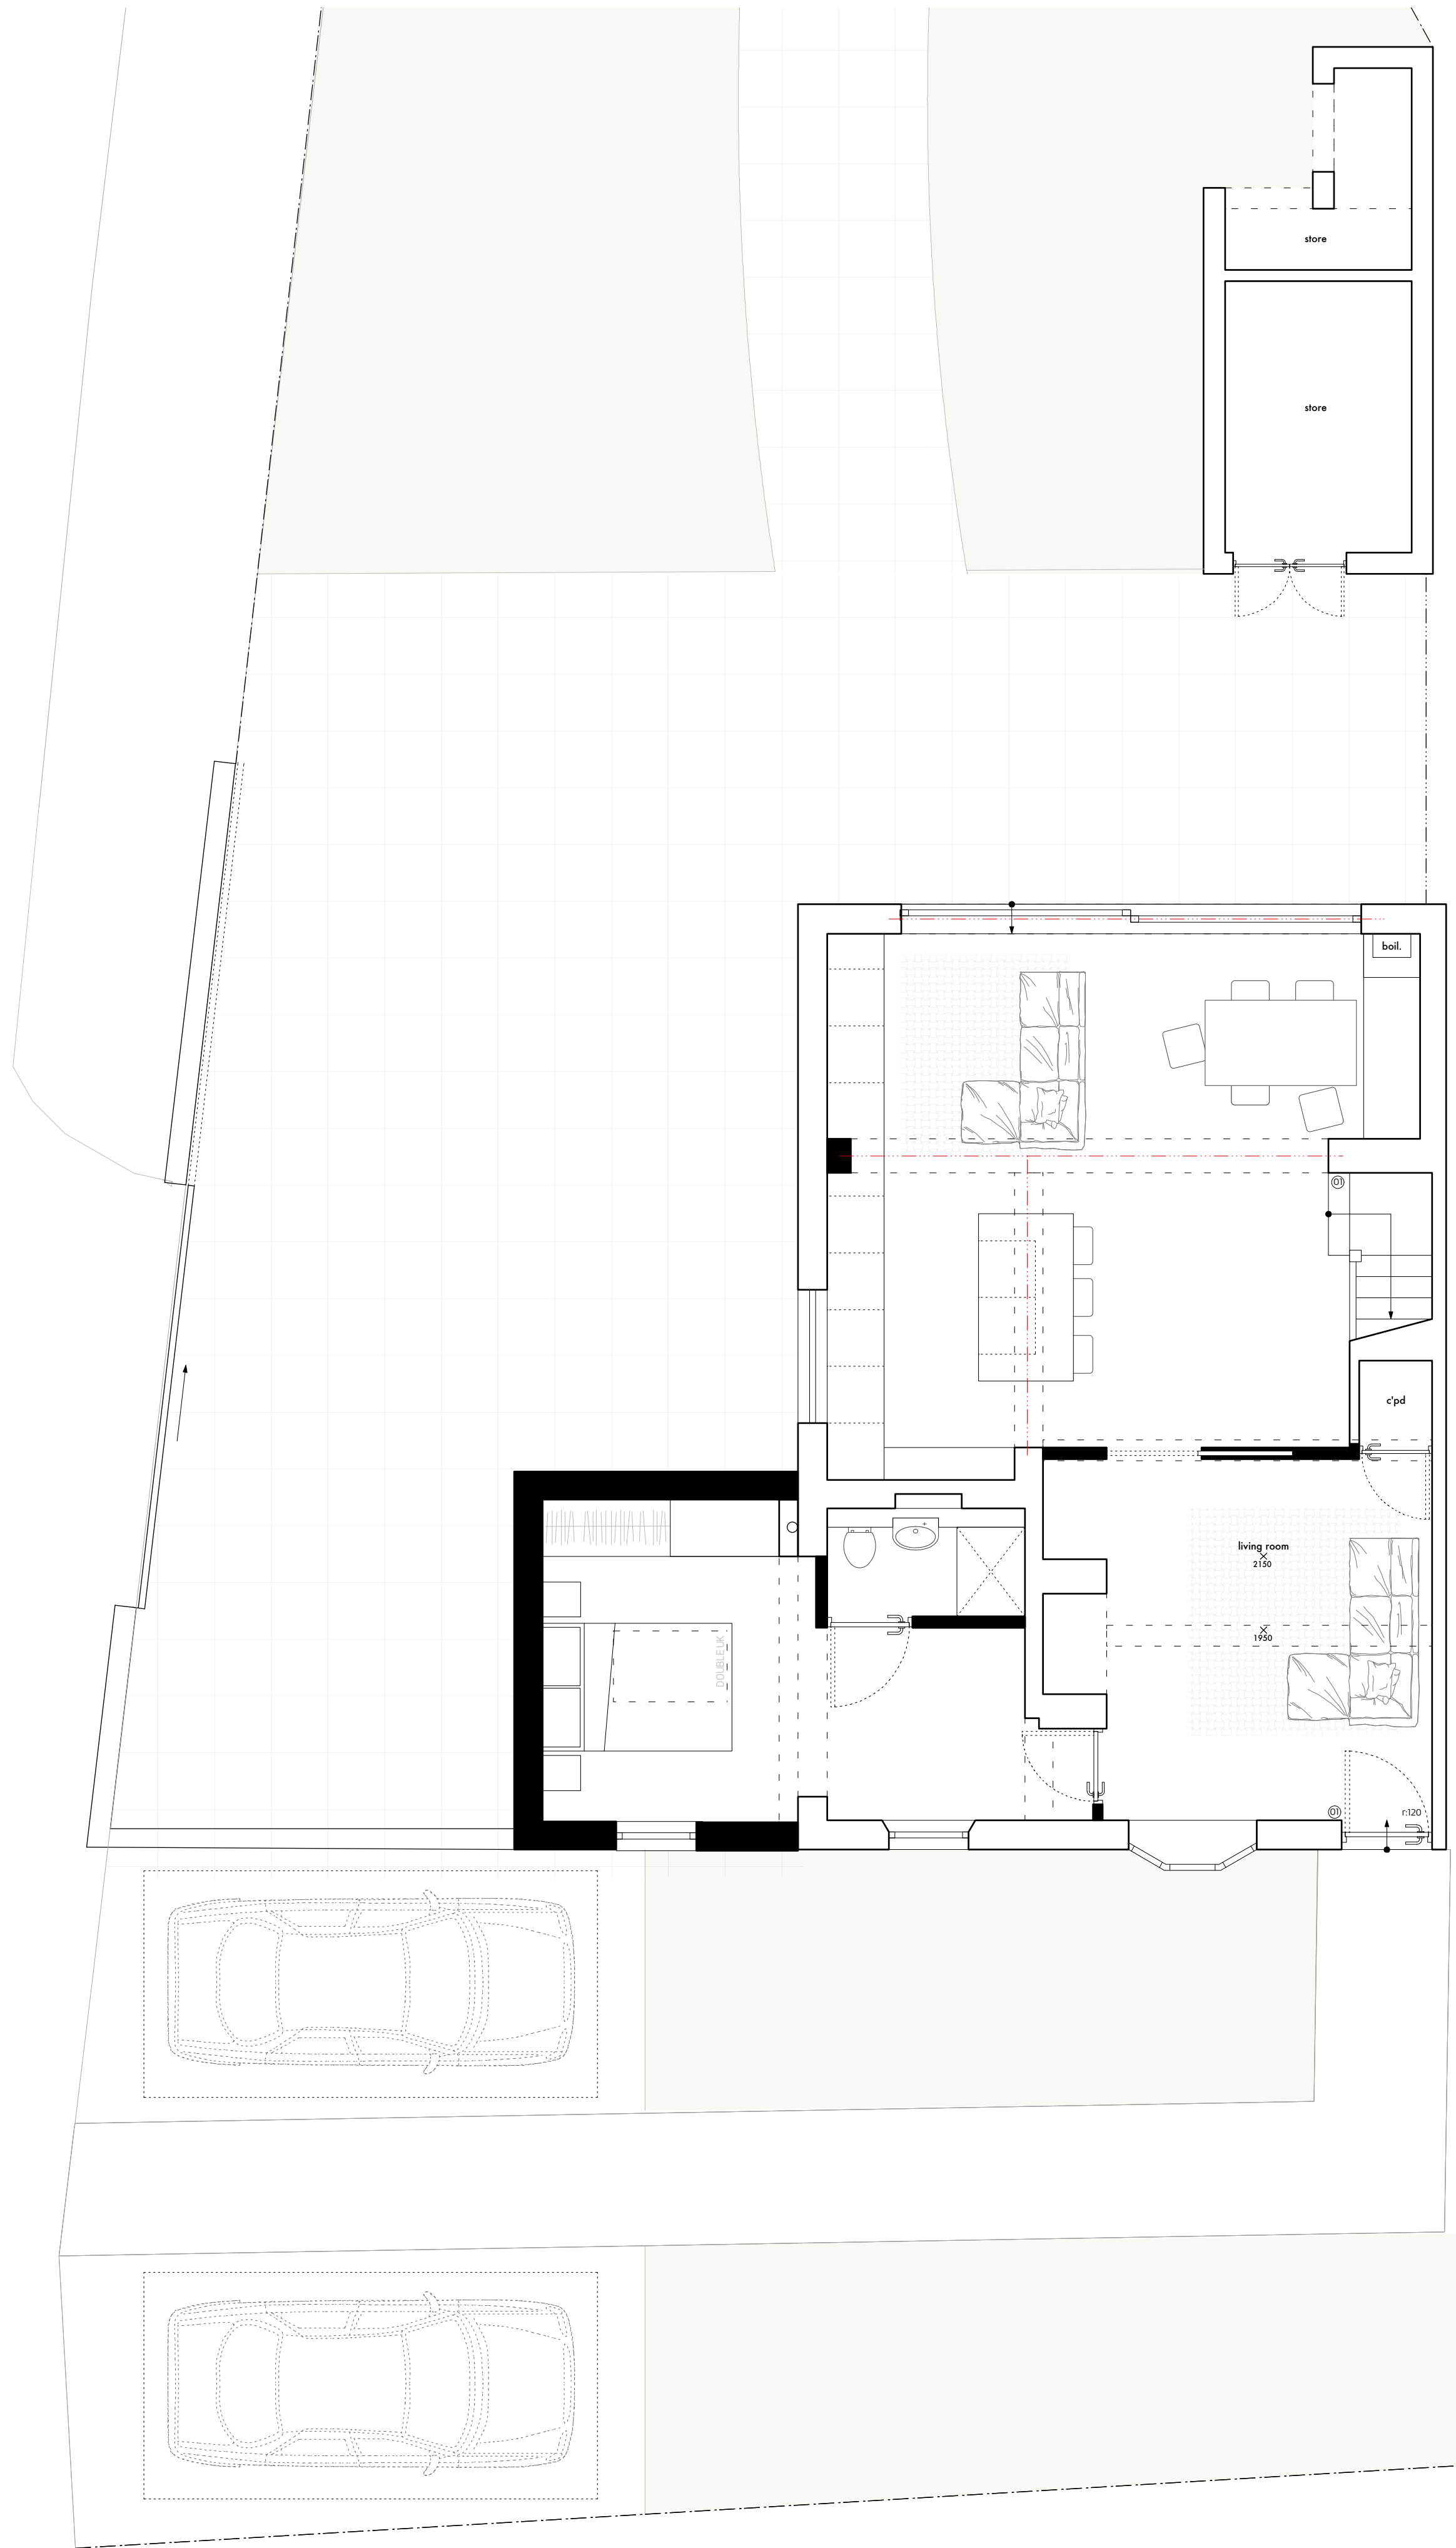

ground floor plan

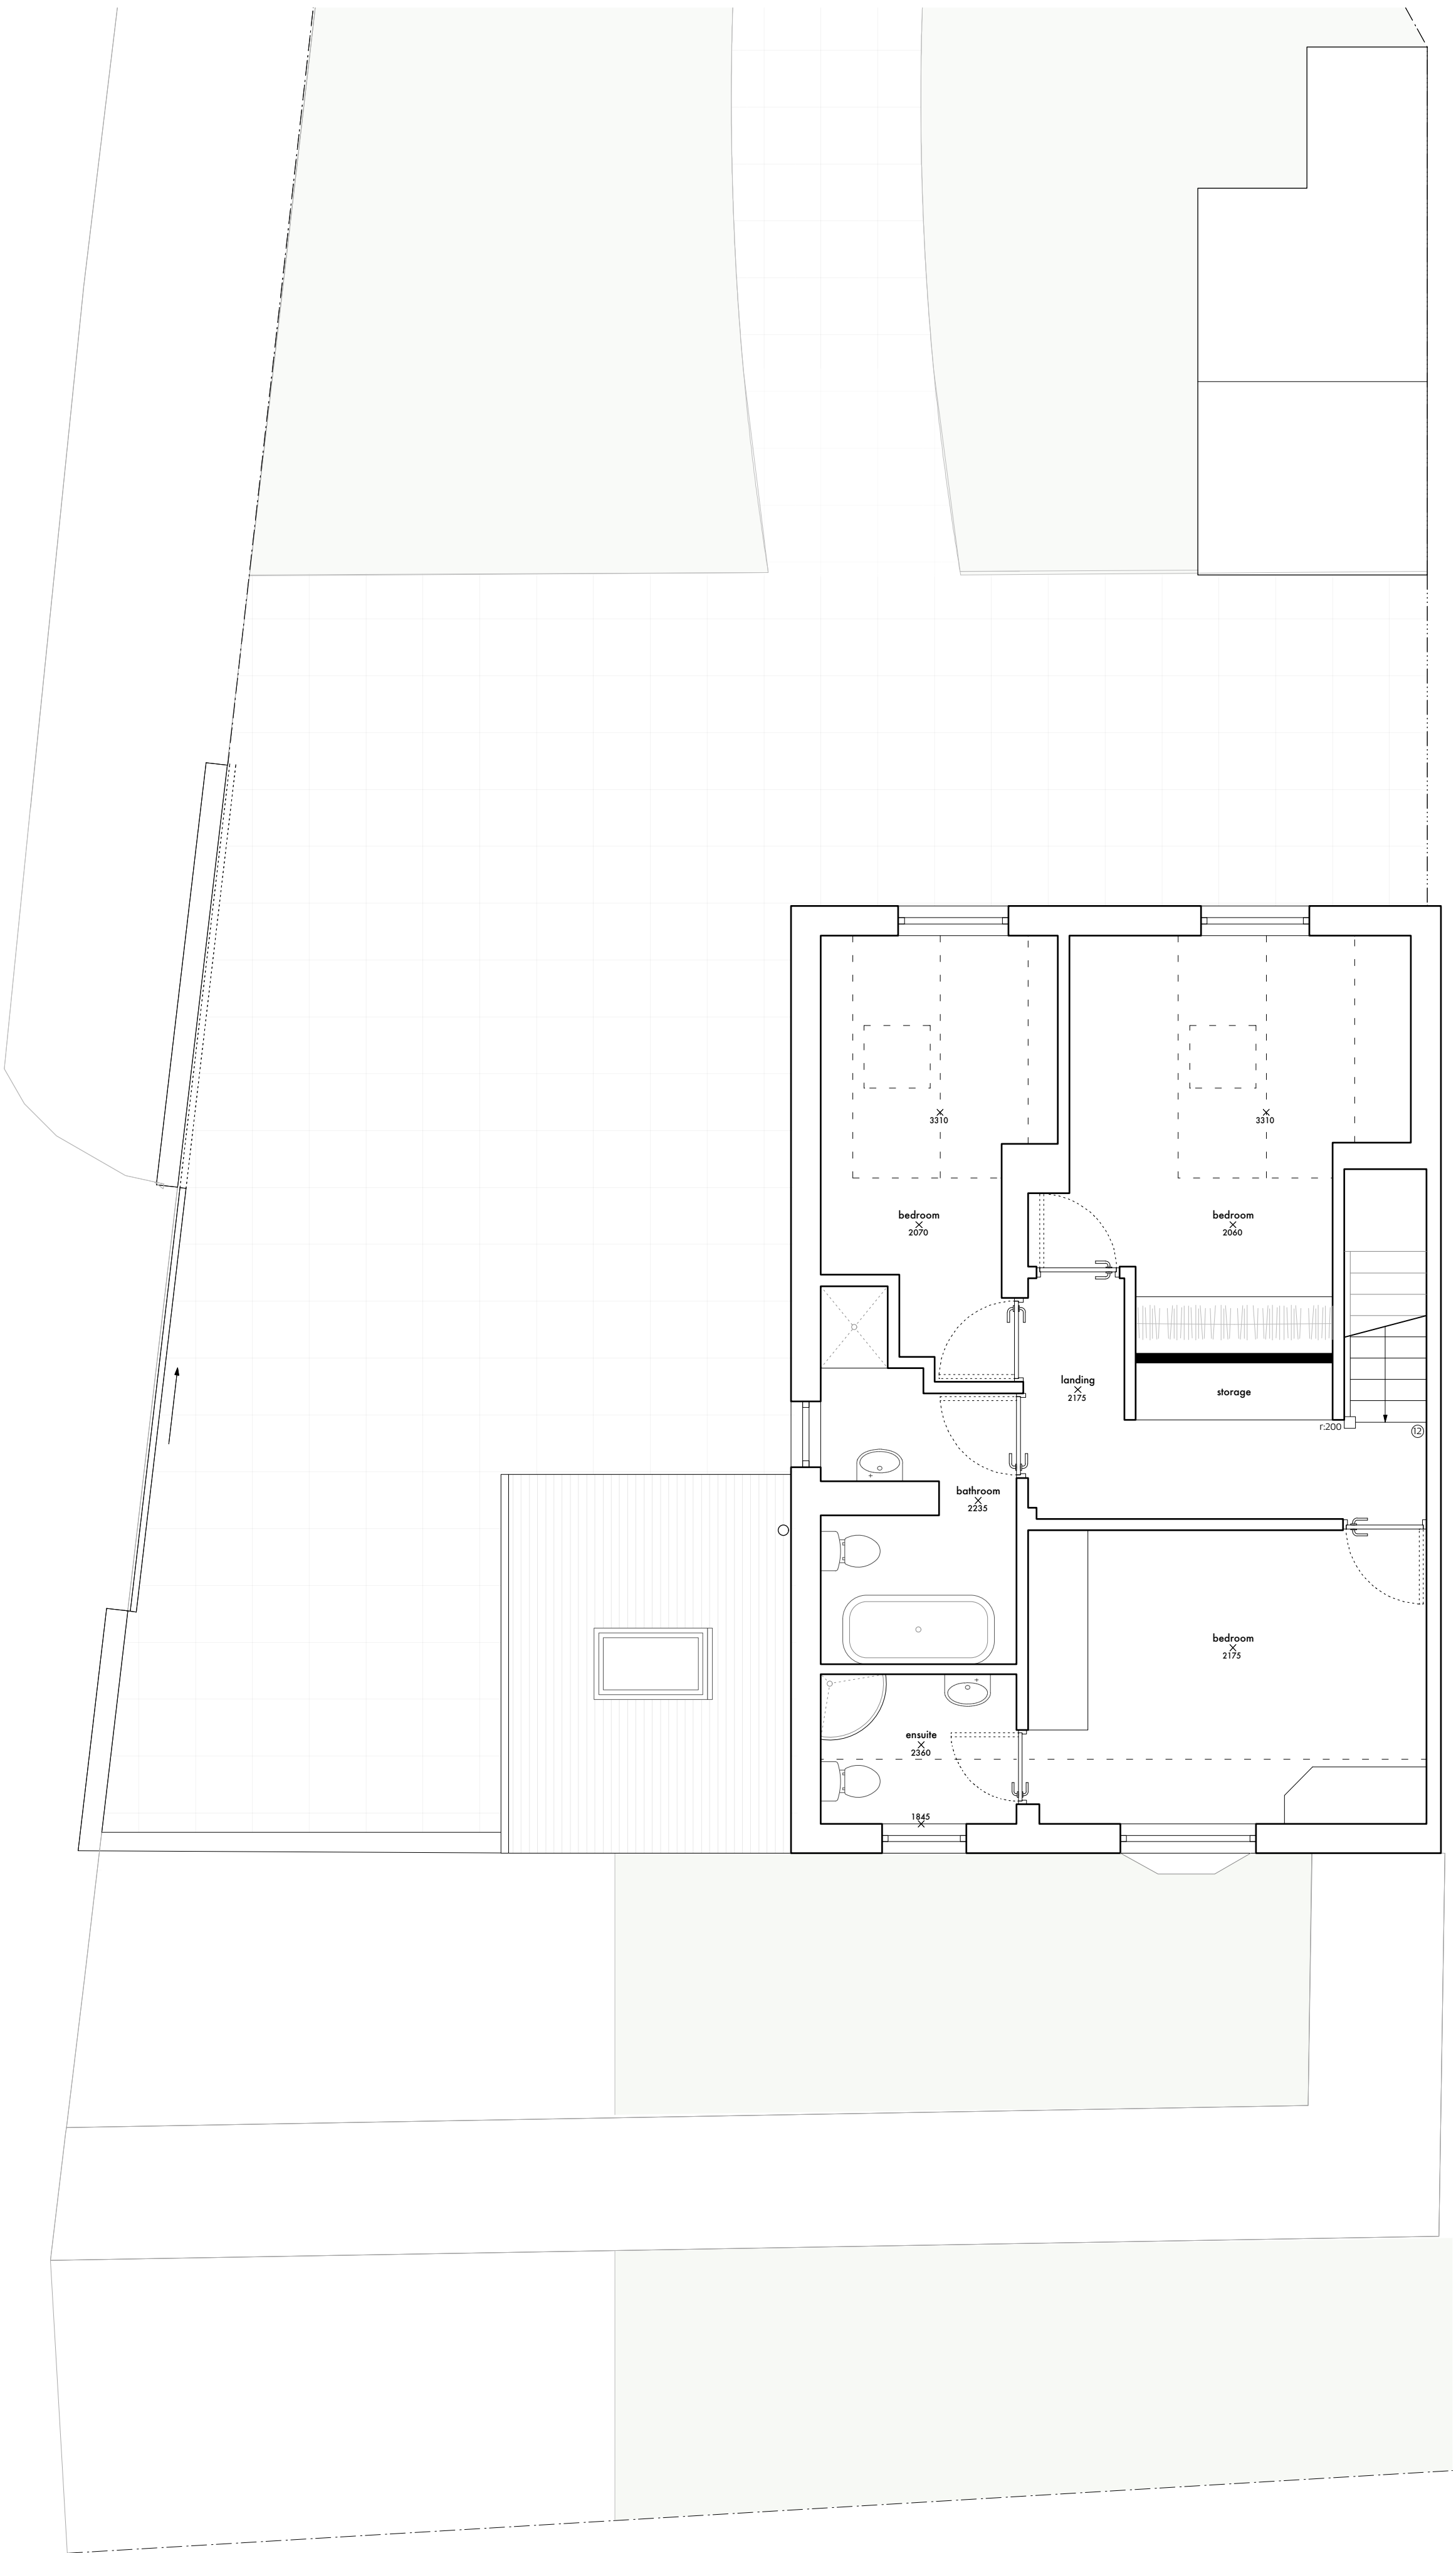

first floor plan



ac

1m

0 2

GORSE COTTAGE

003c, proposed plans 1:50 @ A1

ac


1m


02

GORSE COTTAGE

004/c: proposed eles

1:50 @ A1

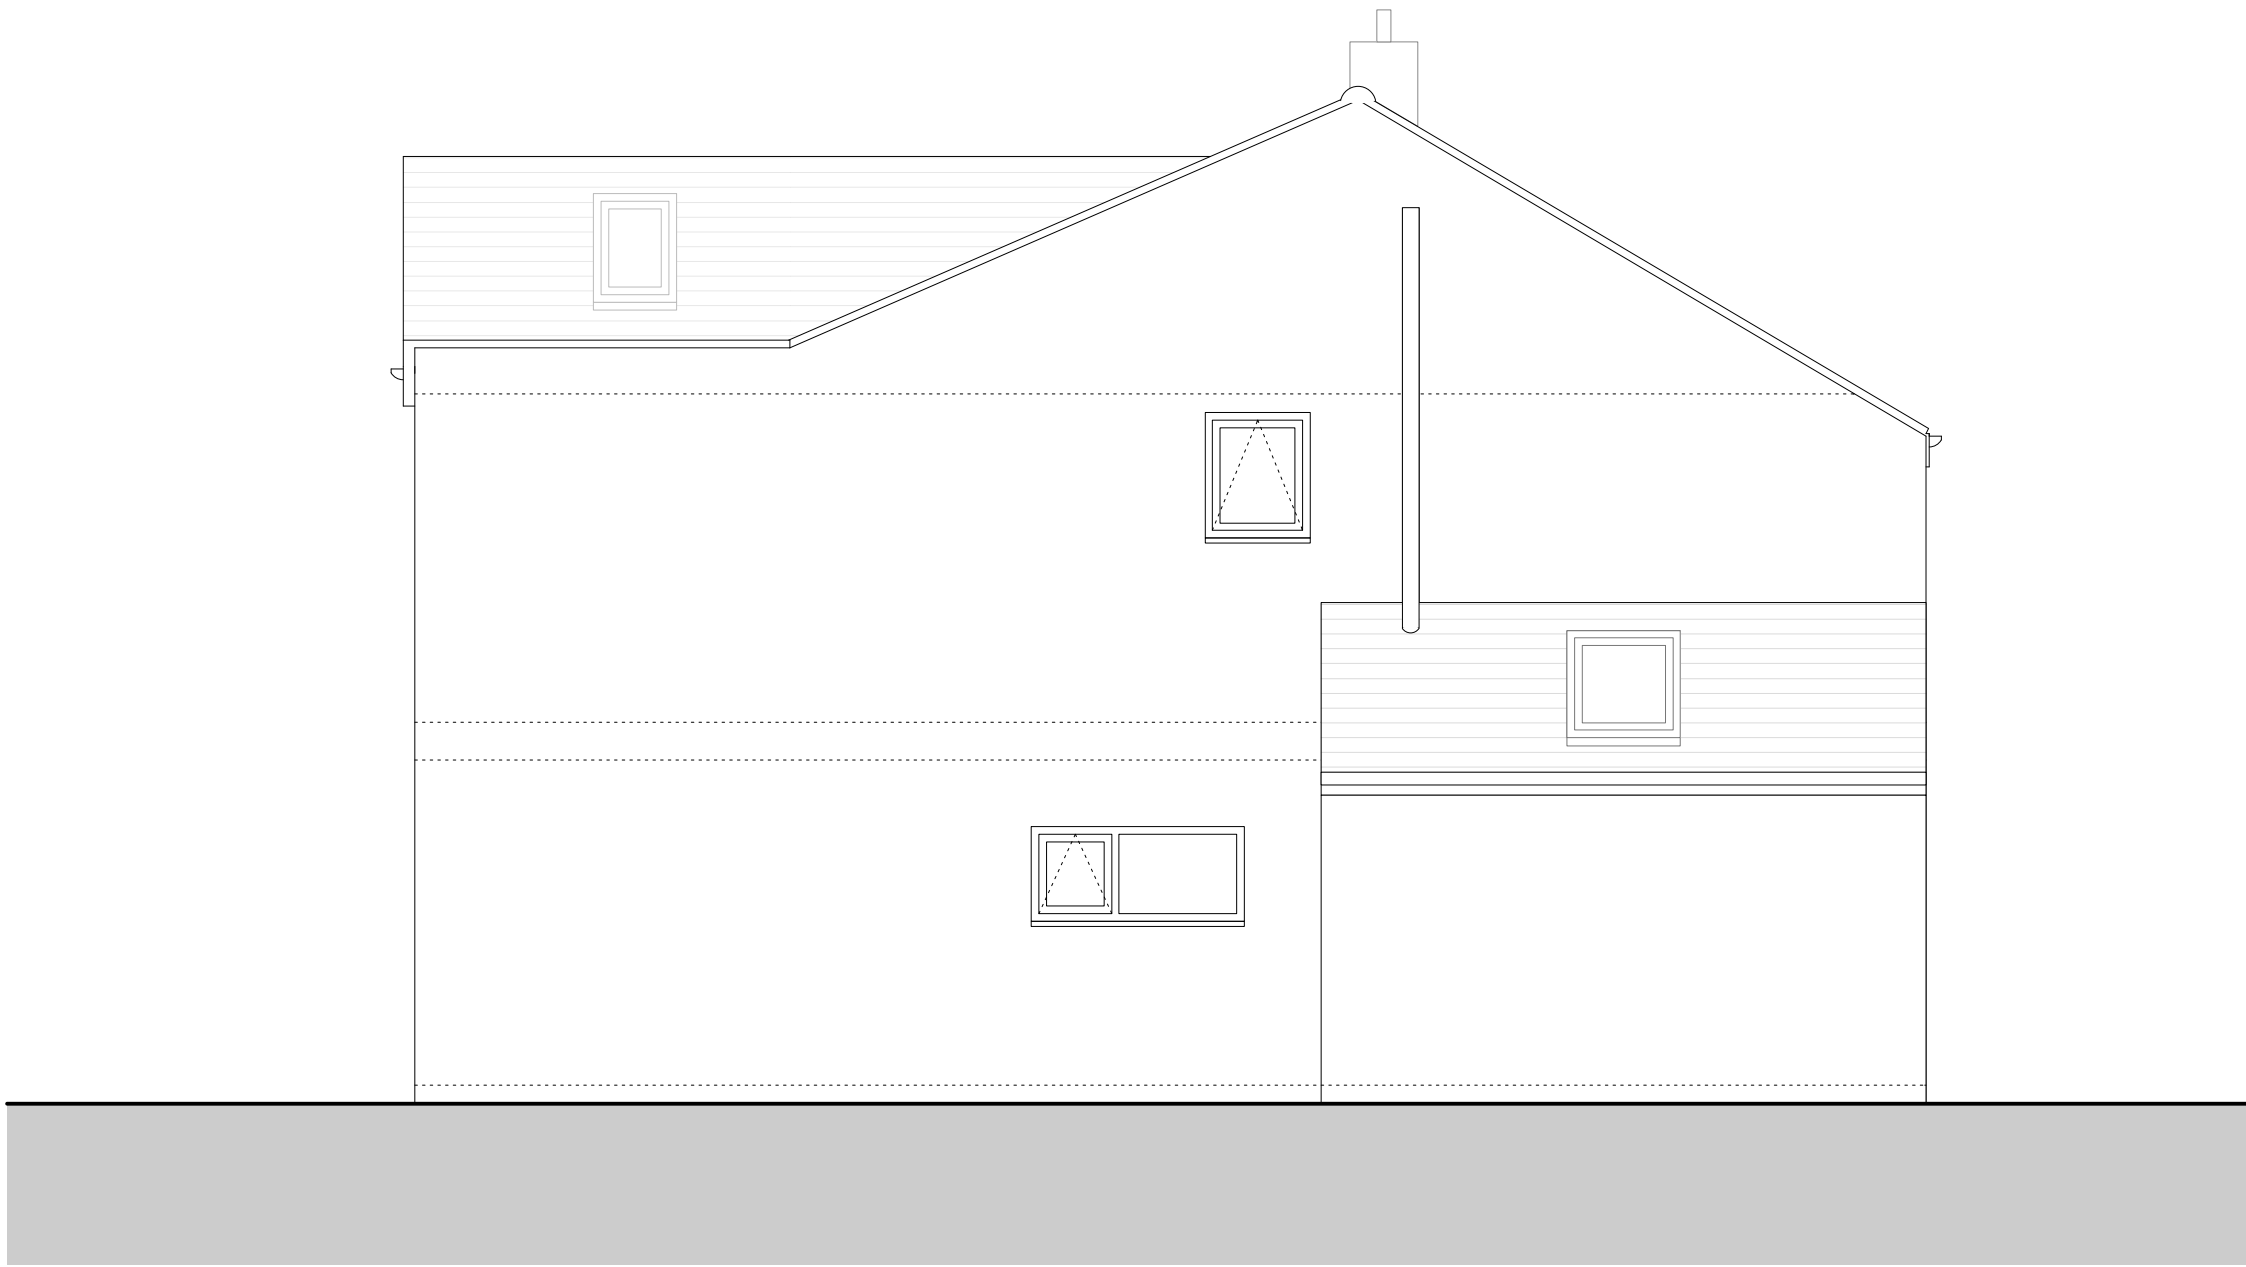

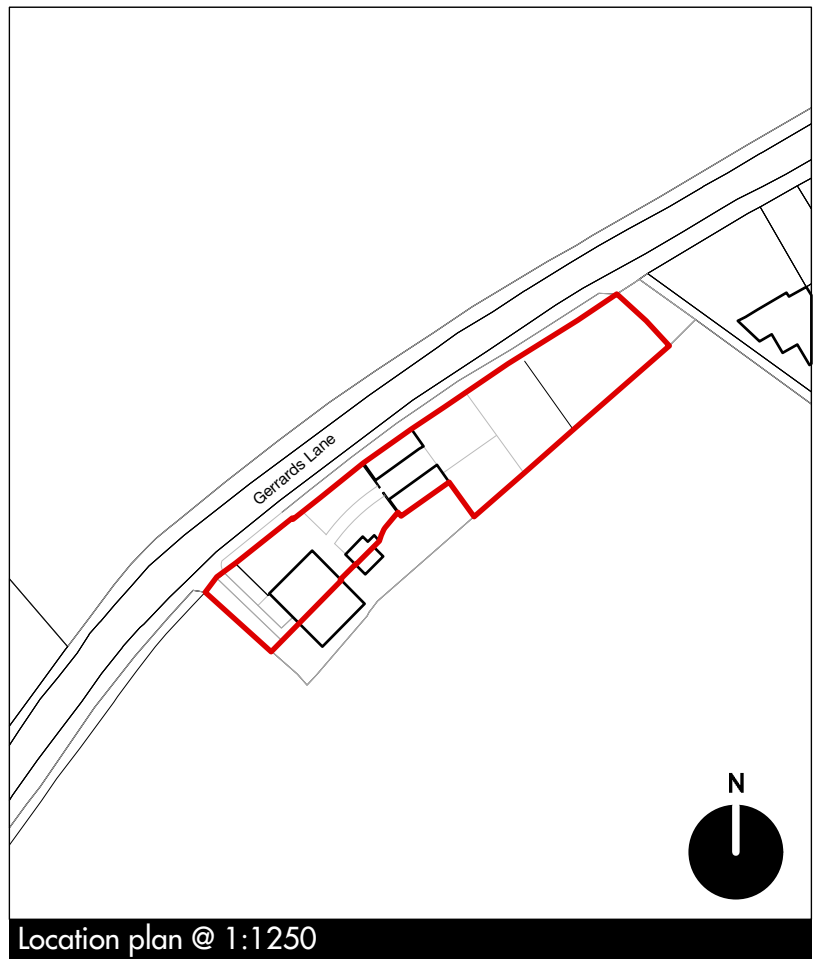

Location plan @ 1:1250



existing block plan



proposed block plan



ac

4m

0 4 8

GORSE COTTAGE
005a block plan
/ location plan

1:200/
1:1250 @ A1