


Whiston - Phase 2

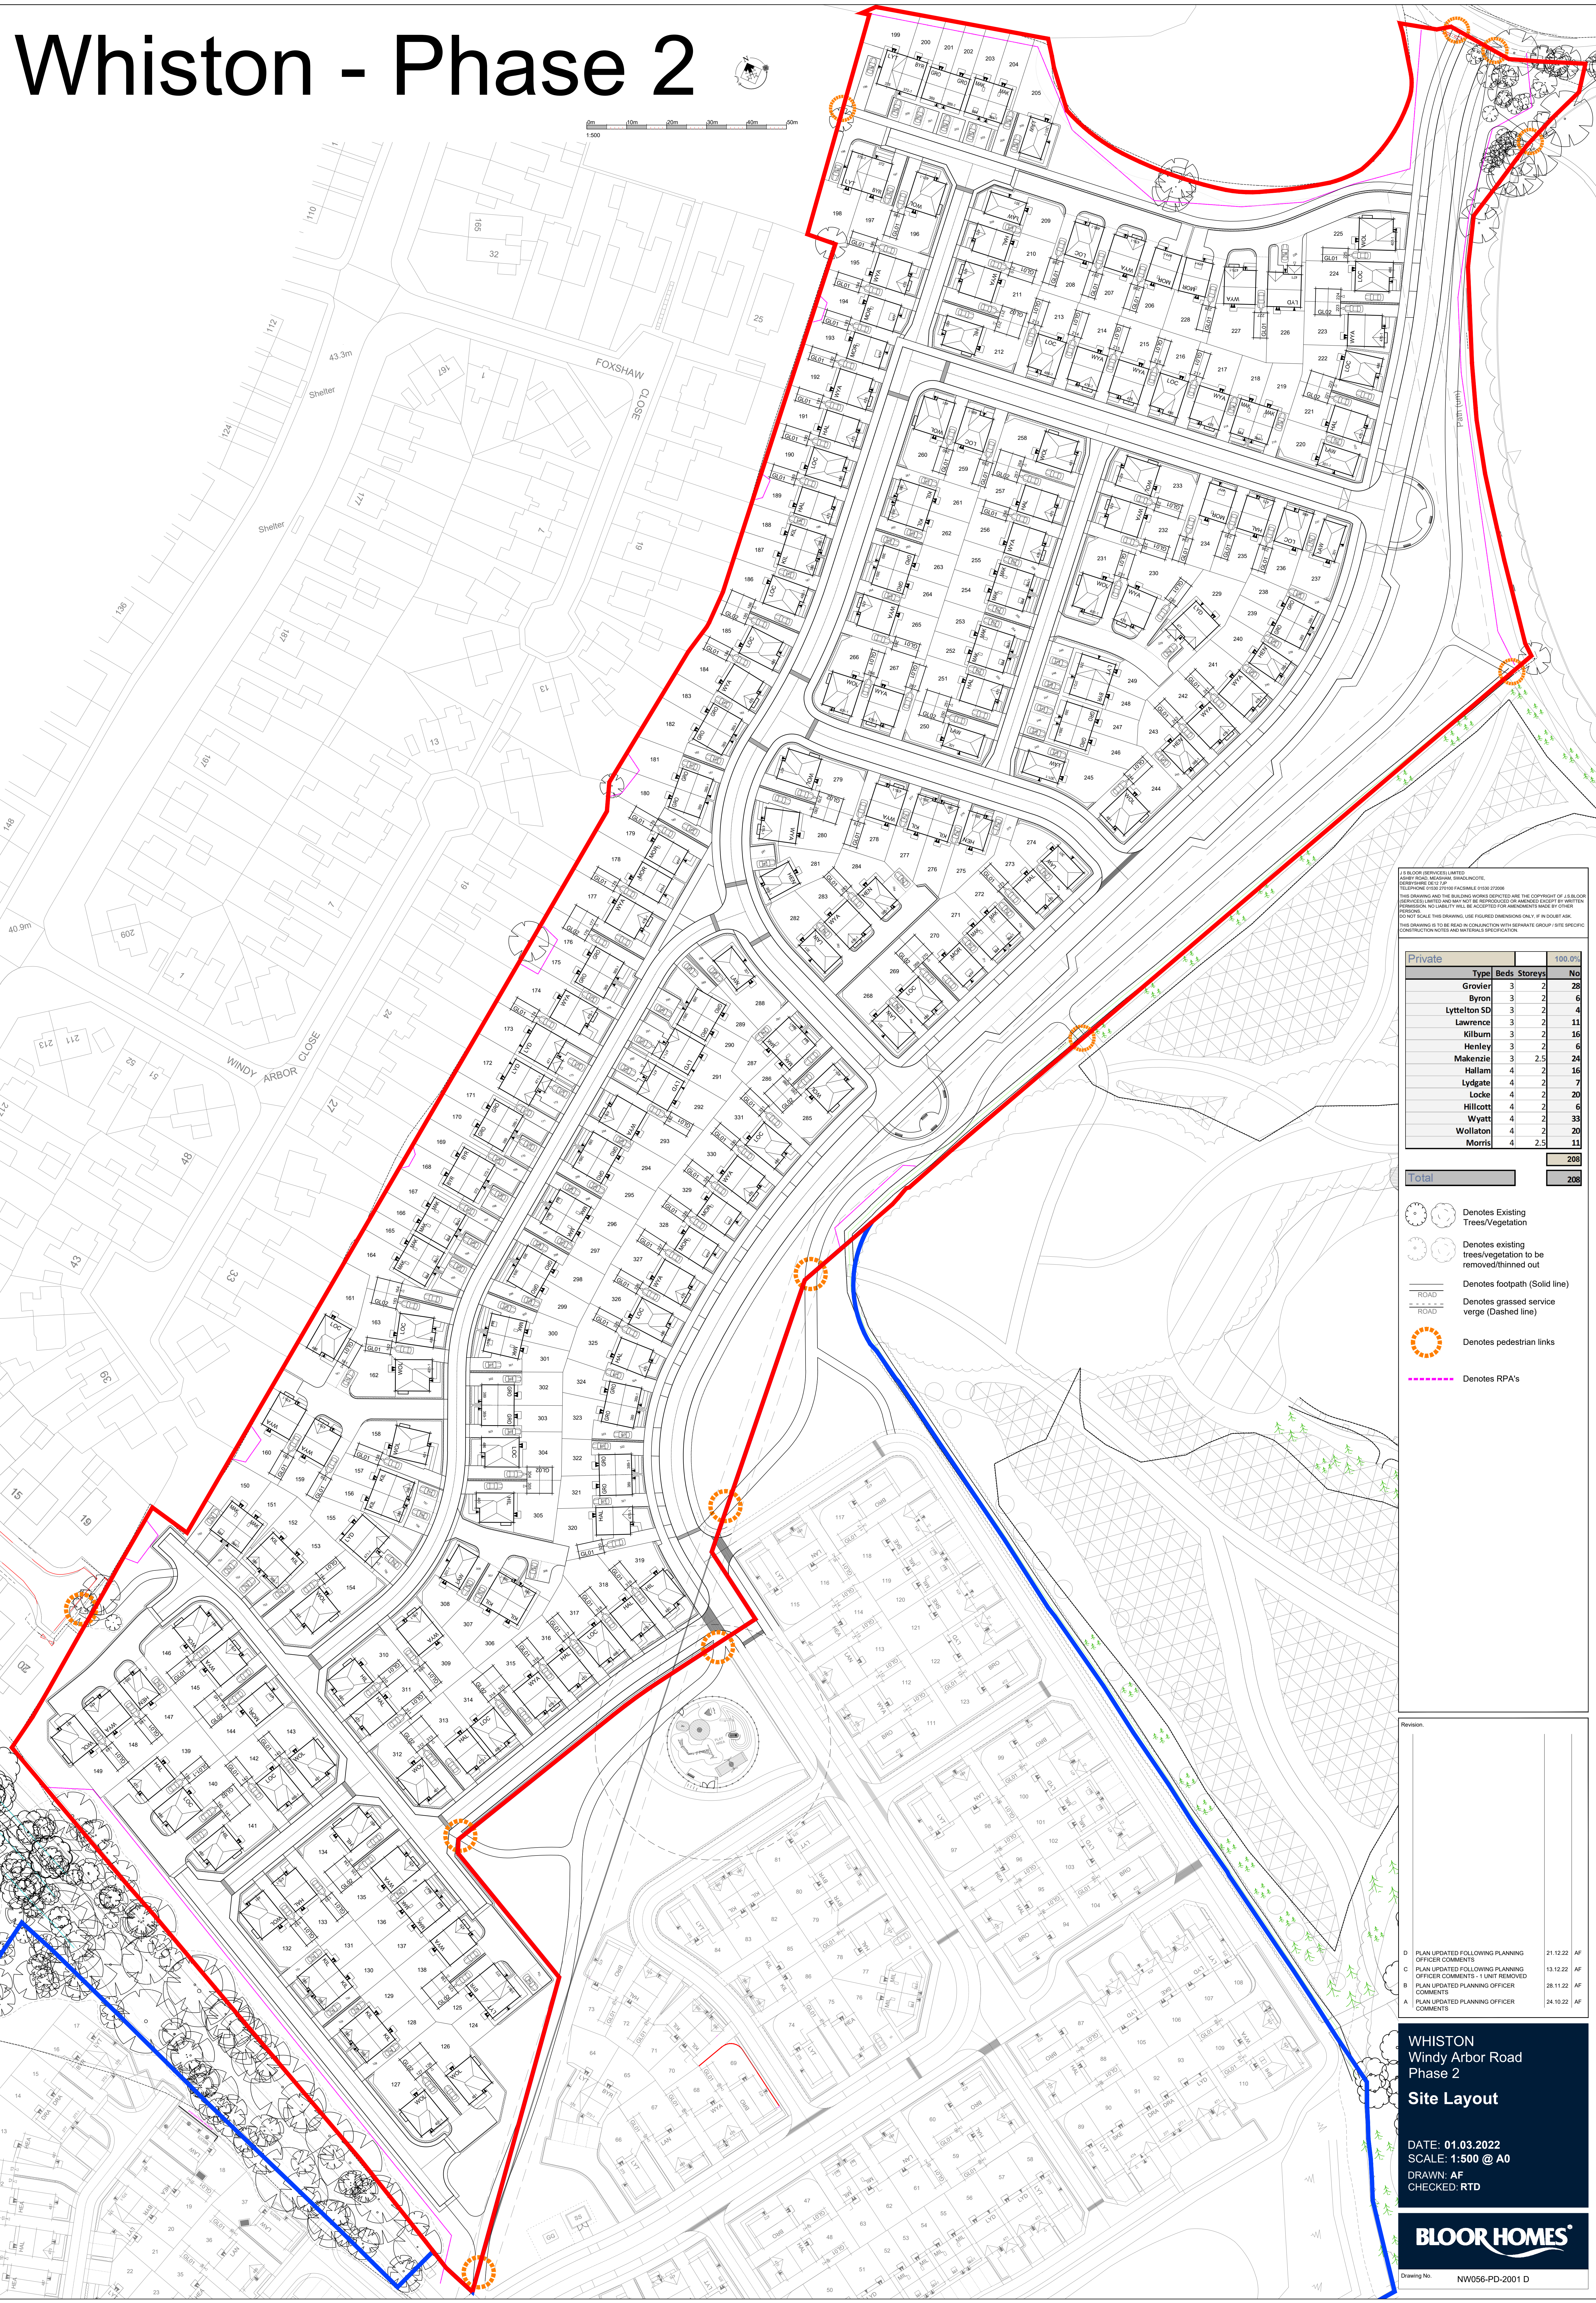

ALL BLOOR SERVICES LIMITED
ASBESTOS ROAD, WINDY ARBOR, WHISTON, LIVERPOOL L35 9EF
TELEPHONE: 0151 2701616 FAX: 0151 2701617
E-MAIL: SALES@BLOORHOMES.CO.UK
THIS DRAWING AND THE BUILDING HEREIN REPRESENTS THE COPYRIGHT OF BLOOR HOMES LIMITED AND MAY NOT BE REPRODUCED OR AMENDED WITHOUT THE WRITTEN PERMISSION OF BLOOR HOMES LIMITED. NO LIABILITY WILL BE ACCEPTED FOR ERRORS OR OMISSIONS MADE BY OTHER PERSONS.
DO NOT SCALE THIS DRAWING. USE FIGURED DIMENSIONS ONLY. IF IN DOUBT, ASK.
THIS DRAWING IS TO BE READ IN CONJUNCTION WITH SEPARATE GROUP 1 SITE SPECIFIC CONSTRUCTION NOTES AND MATERIAL SPECIFICATION.

Private					100.0%
Type	Beds	Storeys	No		
Grover	3	2	28		
Byron	3	2	6		
Lyttelton SD	3	2	4		
Lawrence	3	2	11		
Kilburn	3	2	16		
Henley	3	2	6		
Makenzie	3	2.5	24		
Hallam	4	2	16		
Lydgate	4	2	7		
Locke	4	2	20		
Hillcott	4	2	6		
Wyatt	4	2	33		
Wollaton	4	2	20		
Morris	4	2.5	11		
Total				208	208

- Denotes Existing Trees/Vegetation
- Denotes existing trees/vegetation to be removed/thinned out
- Denotes footpath (Solid line)
- Denotes grassed service verge (Dashed line)
- Denotes pedestrian links
- Denotes RPA's

Revision		
D	PLAN UPDATED FOLLOWING PLANNING OFFICER COMMENTS	21.12.22 AF
C	PLAN UPDATED FOLLOWING PLANNING OFFICER COMMENTS - 1 UNIT REMOVED	13.12.22 AF
B	PLAN UPDATED PLANNING OFFICER COMMENTS	28.11.22 AF
A	PLAN UPDATED PLANNING OFFICER COMMENTS	24.10.22 AF

WHISTON
Windy Arbor Road
Phase 2
Site Layout

DATE: 01.03.2022
SCALE: 1:500 @ A0
DRAWN: AF
CHECKED: RTD