


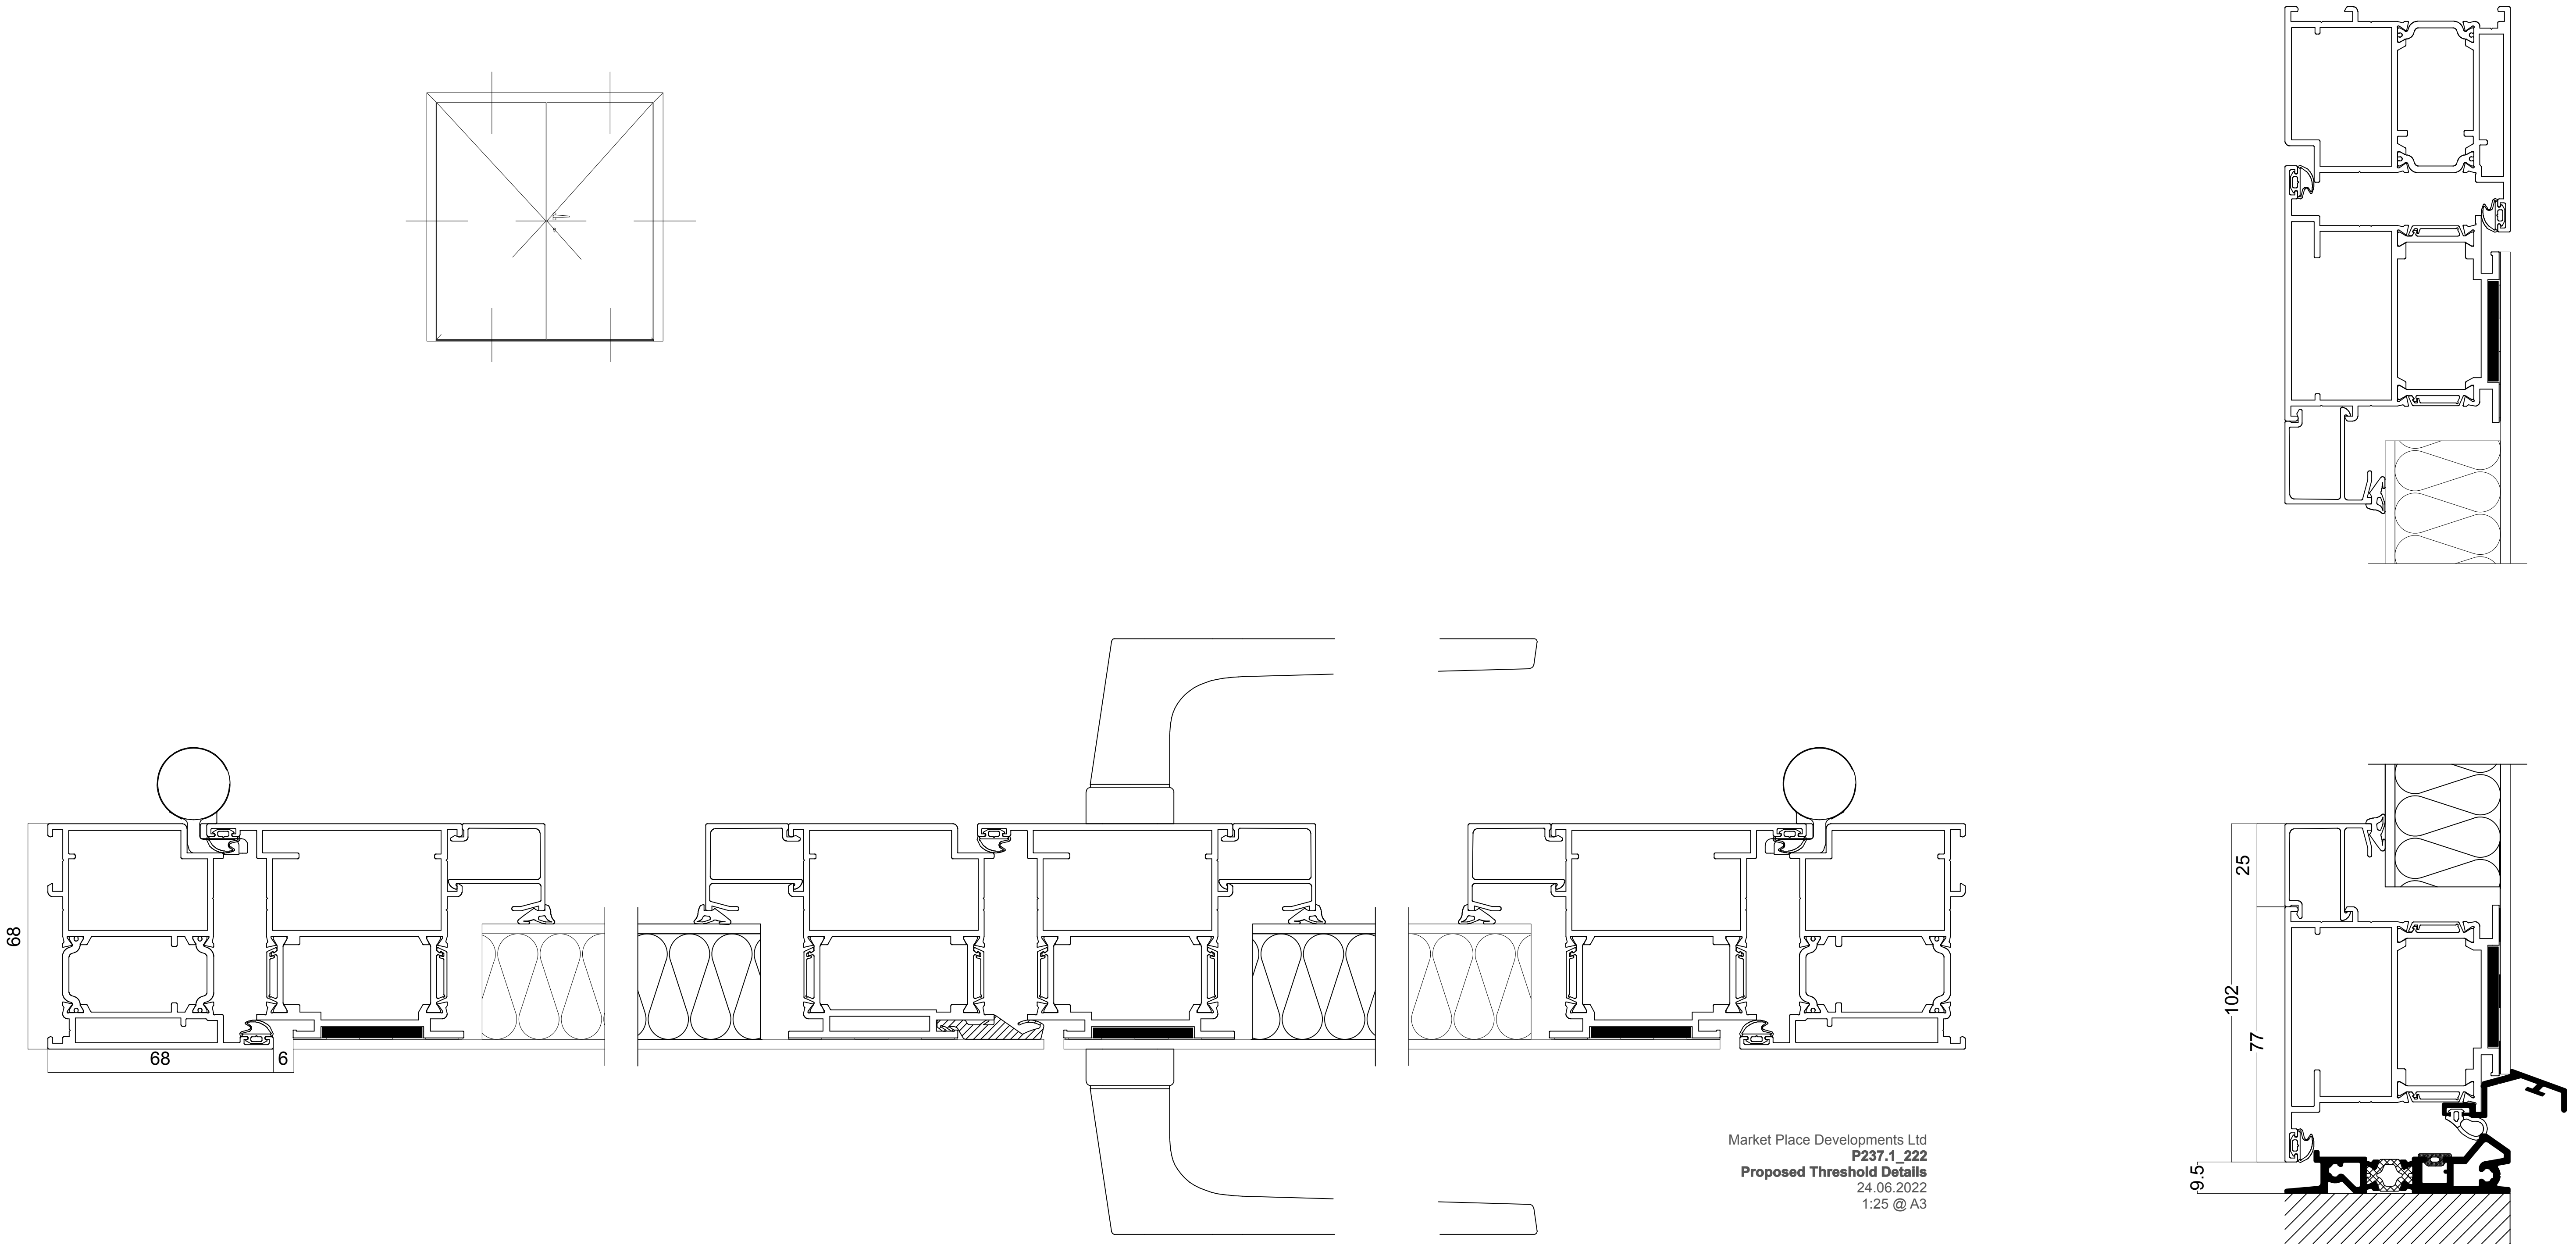

Door Profiles by Reynaers "CS 77" or similar approved.

Relates to proposed new external doors to rear commercial bin store and rear of main commercial space.

For Planning

Project Title: P237_2 Eccleston Street
Client: Market Place Developments Ltd
Drawing Number: P237.1_327
Drawing Title: Proposed Aluminium Door Profiles
Date: 21.04.20
Scale: 1:1 @ A1
Drawn by: SS
Checked by: LW