



Notes:
1. All windows to be supplied by Crittall to be painted steel (colour to be white)
frame construction installed to suppliers recommendations
2. Refer to LJ Architects elevation drawings for locations and handing.
3. Refer to Crittall data sheets for profile details.

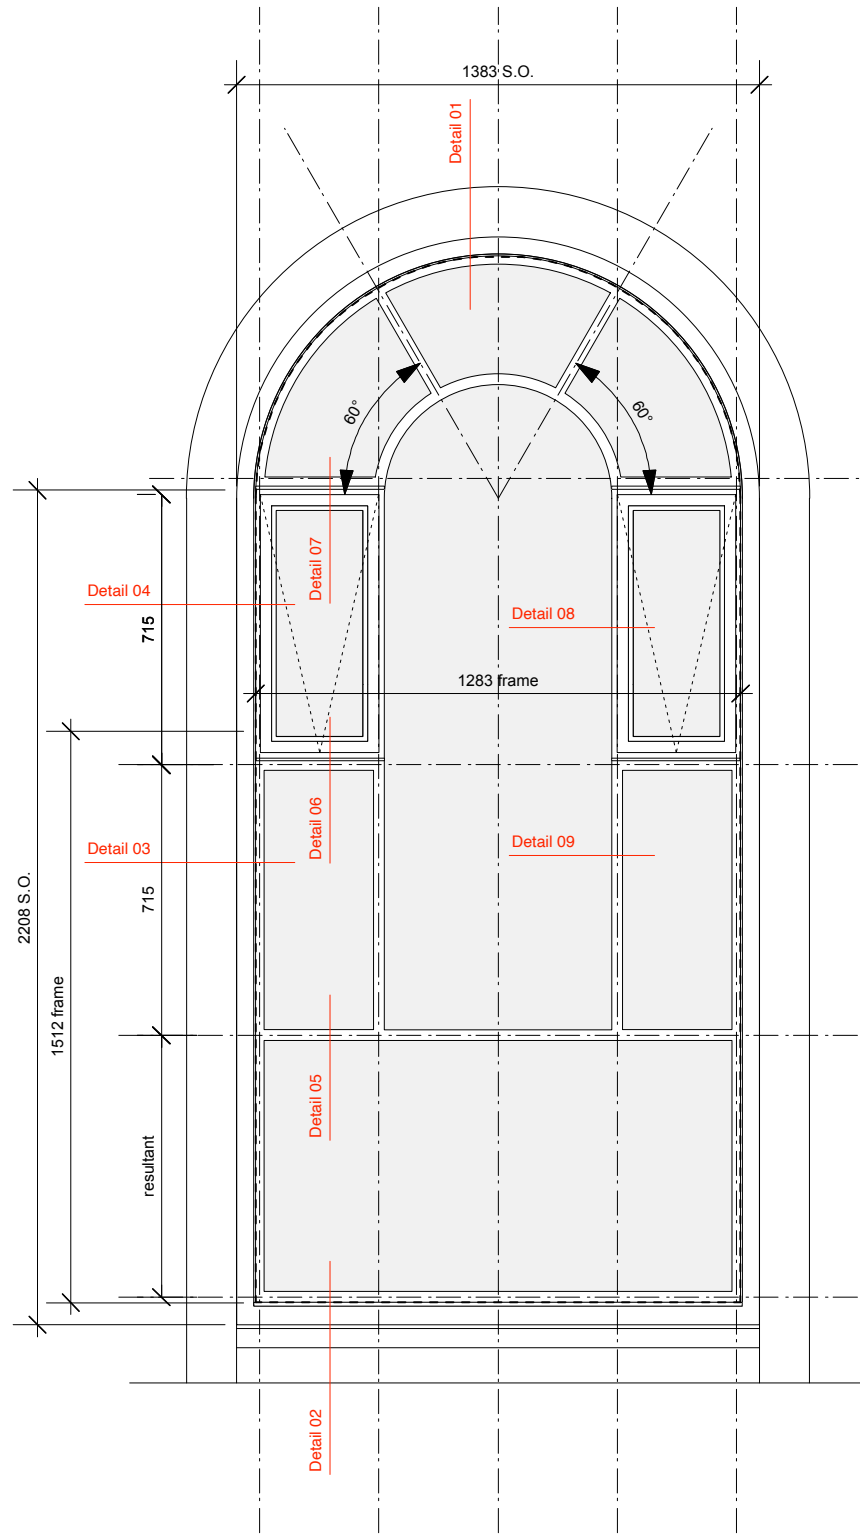


TYPE S1

Relates to: WG.04, WG.05, WG.06, WG.07 and WG.08.

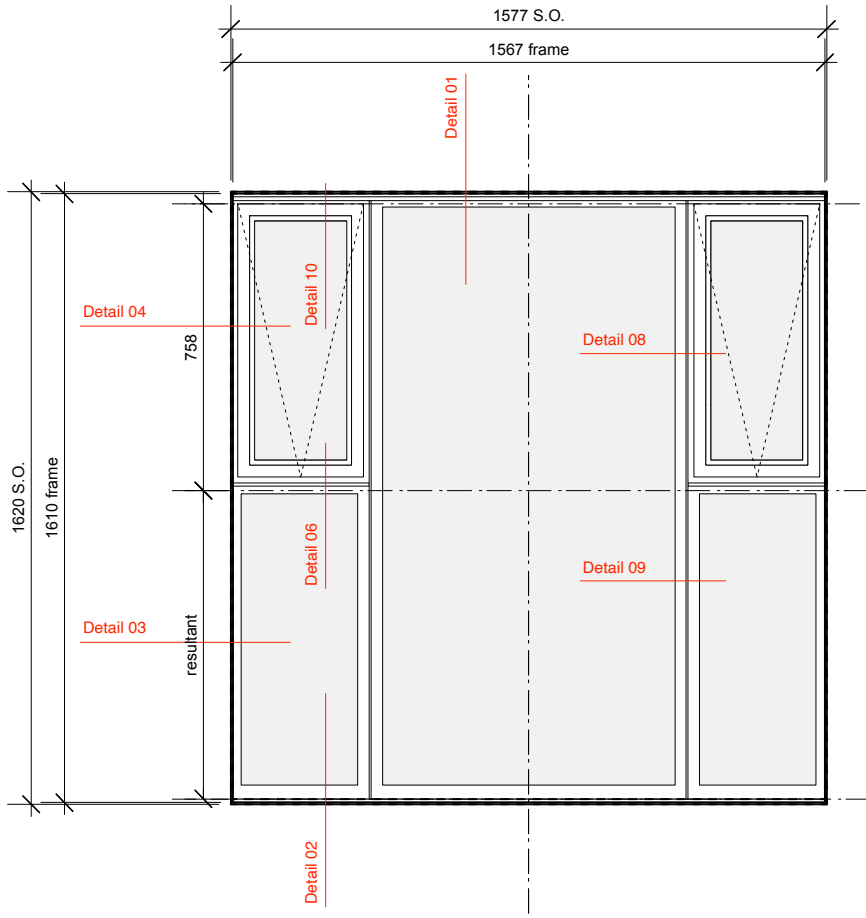


TYPE S2

Relates to: WG.01, WG.02 and WG.03.

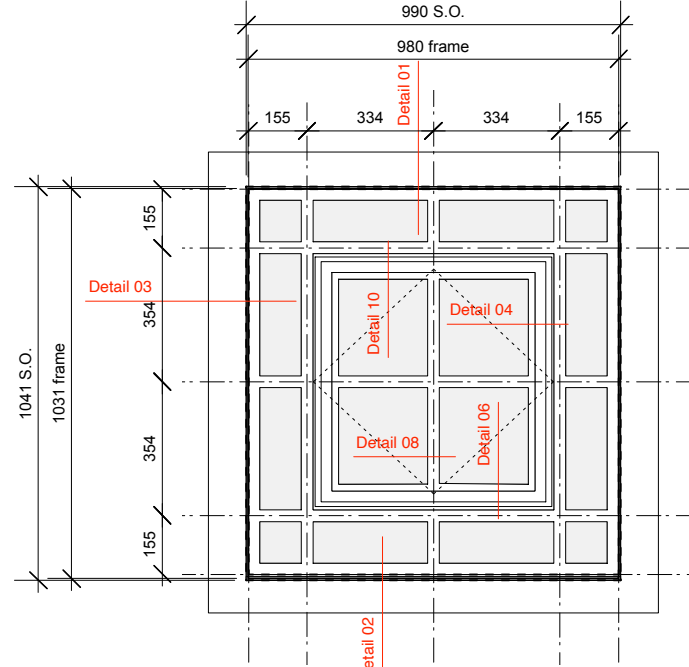


TYPE S3

Relates to: W1.03, W1.04 W1.05, W1.06, W1.07 and W1.15.

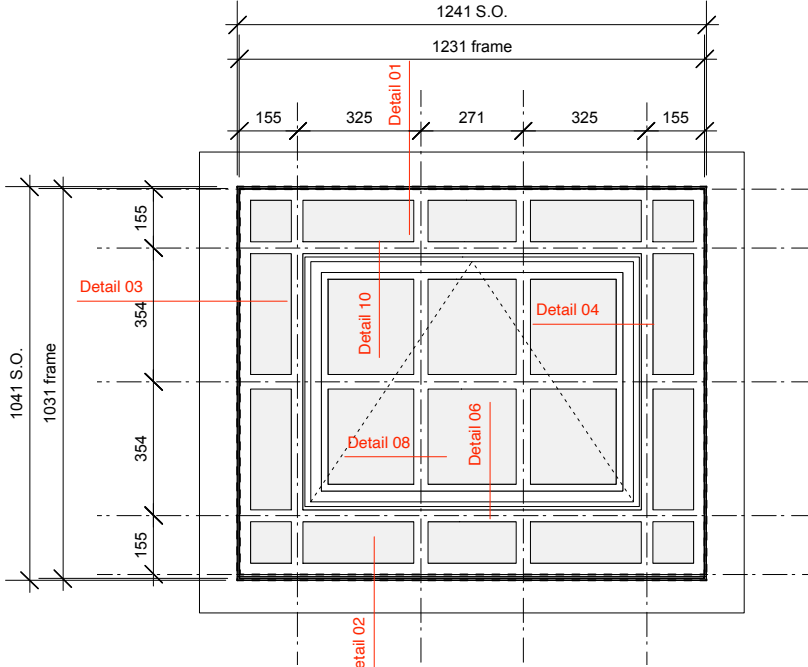


TYPE S4

Relates to: W1.01 and W1.02.

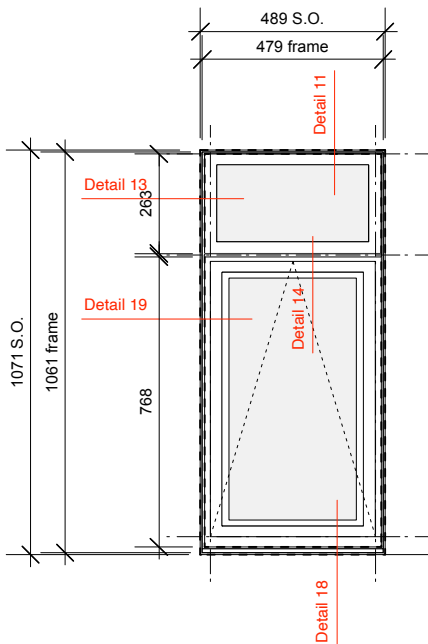


TYPE S5

Relates to: W1.08, W1.10, W1.11, W1.12 and W1.13.

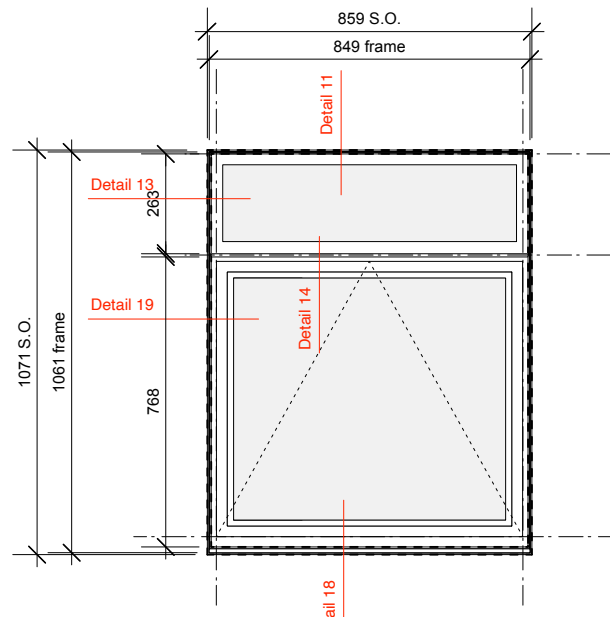

TYPE S6


Relates to: W1.14.

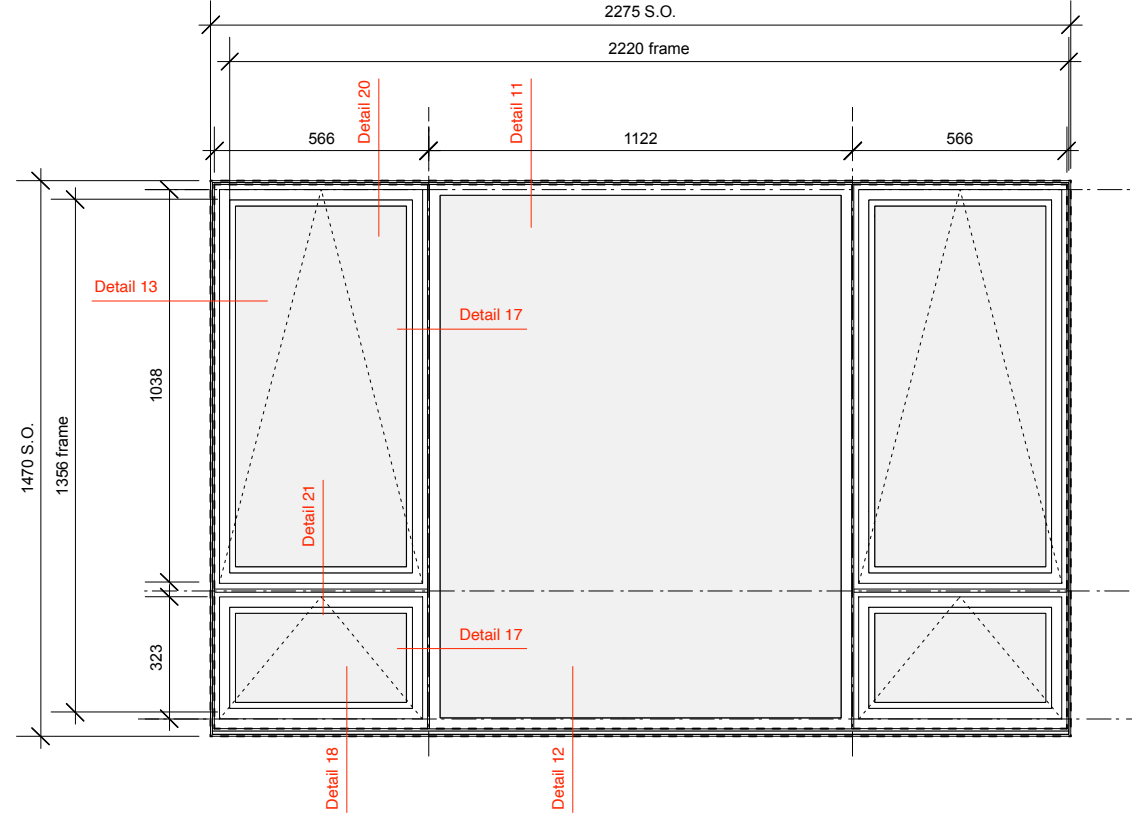


TYPE S7

Relates to: W1.09.

All windows to be Steel

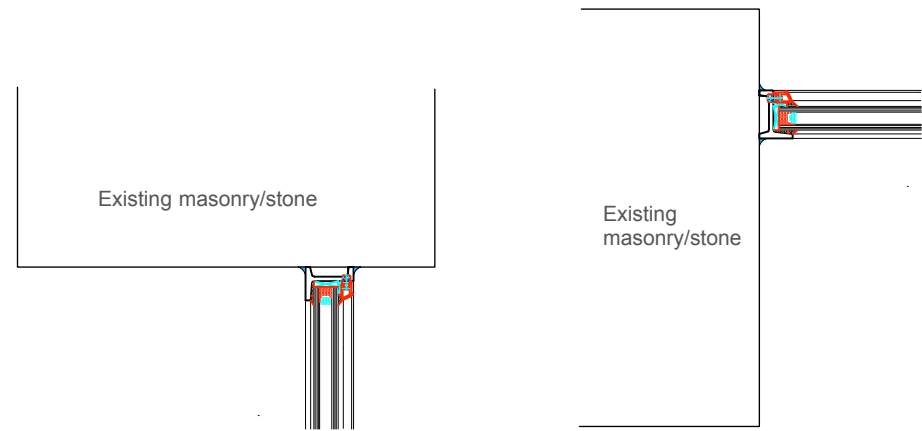


Detail 01 (scale 1:5)

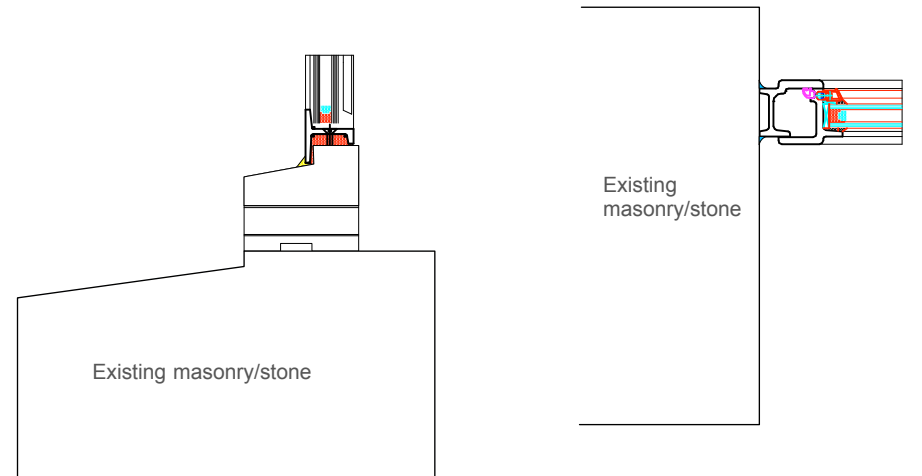


Detail 02 (scale 1:5)




Detail 03 (scale 1:5)

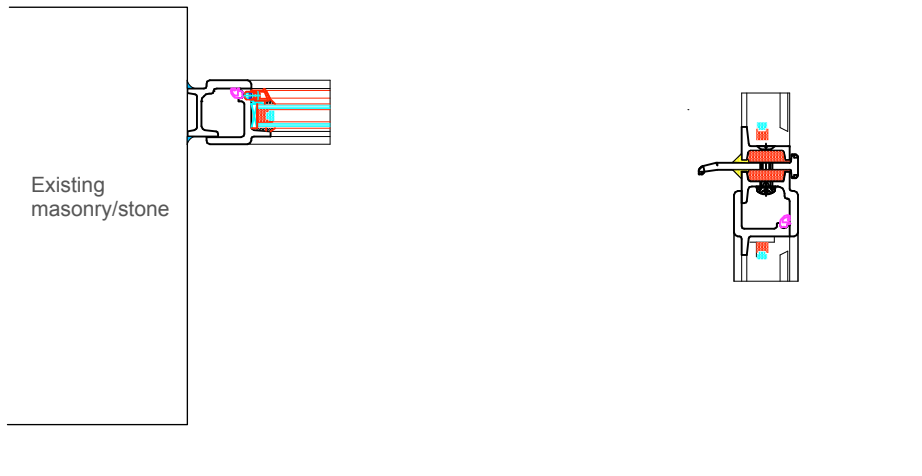


Detail 04 (scale 1:5)

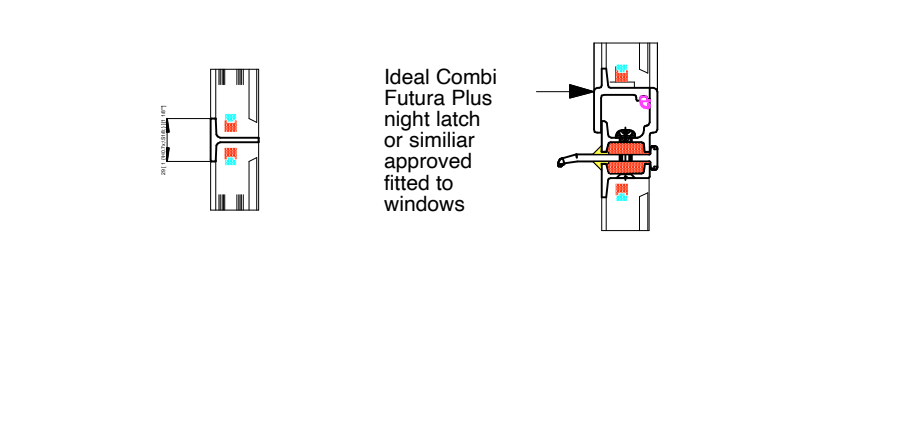


Detail 05 (scale 1:5)

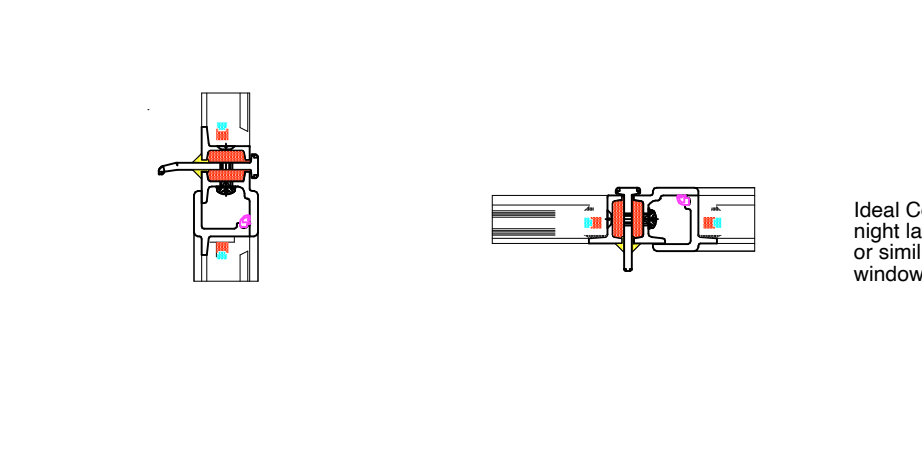


Detail 06 (scale 1:5)

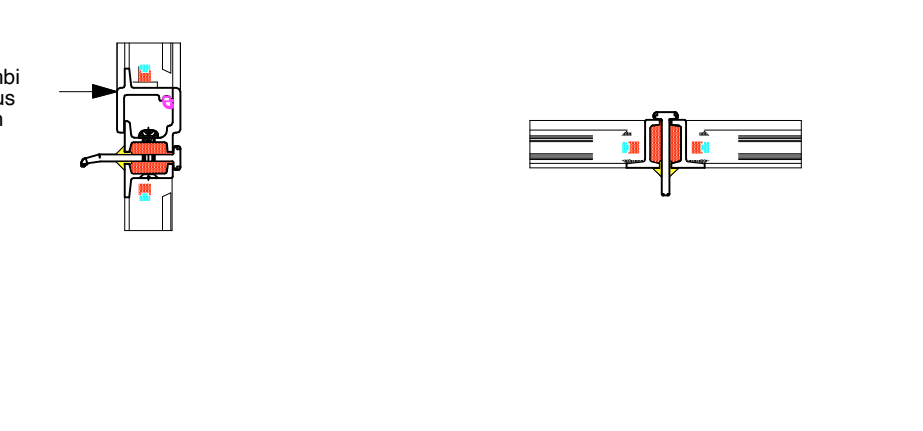


Detail 07 (scale 1:5)

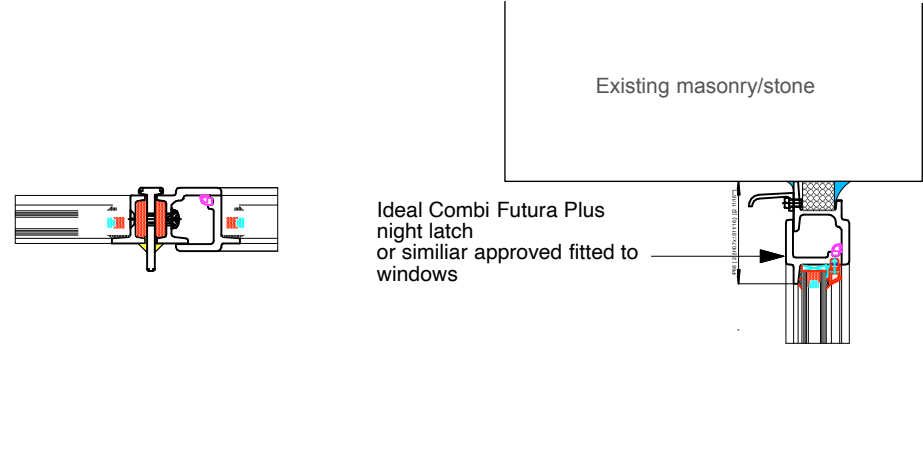


Detail 08 (scale 1:5)

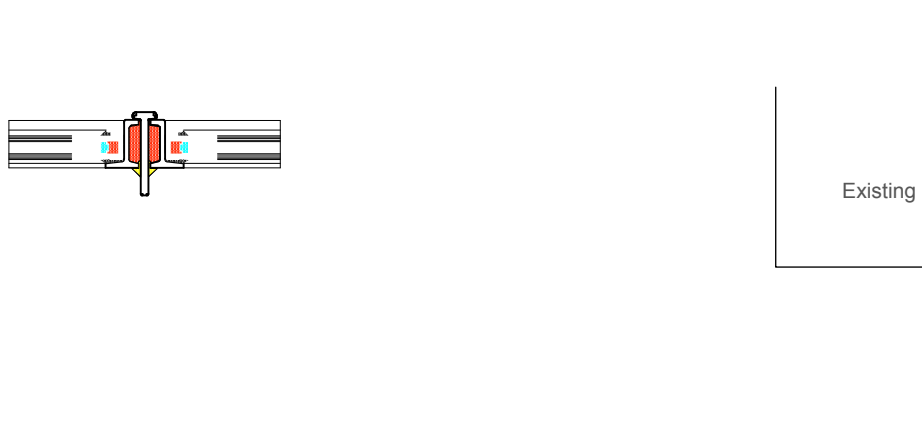


Detail 09 (scale 1:5)

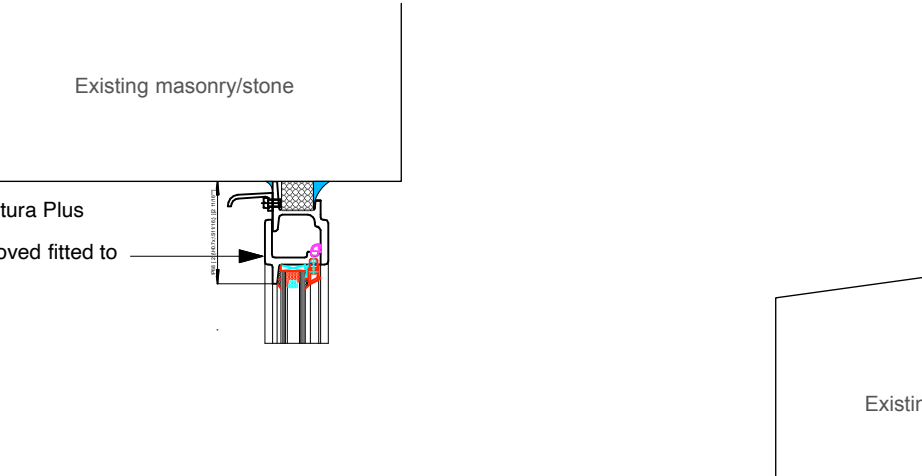


Detail 10 (scale 1:5)

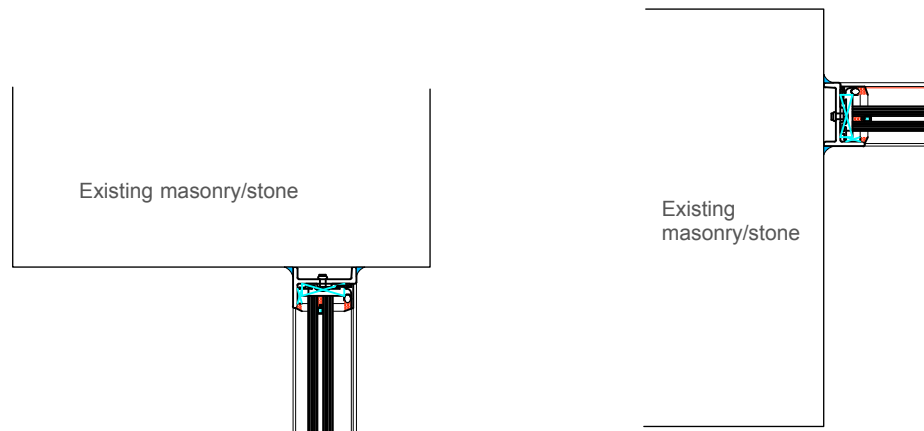


Detail 11 (scale 1:5)

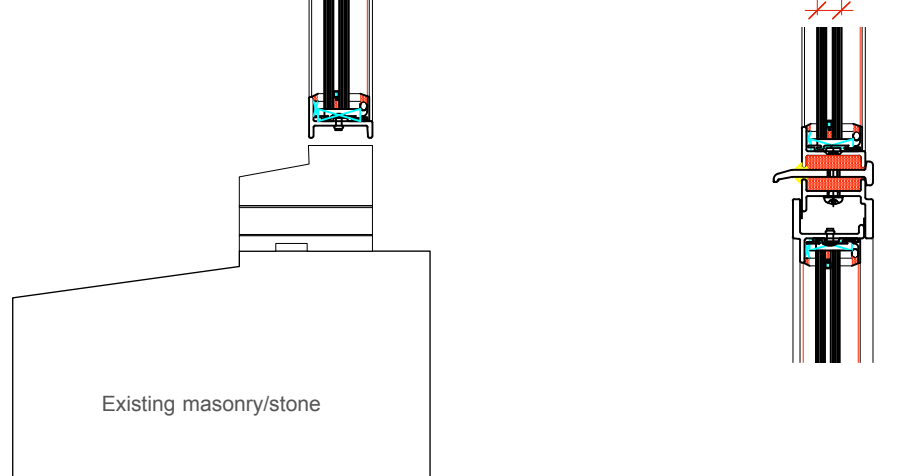


Detail 12 (scale 1:5)

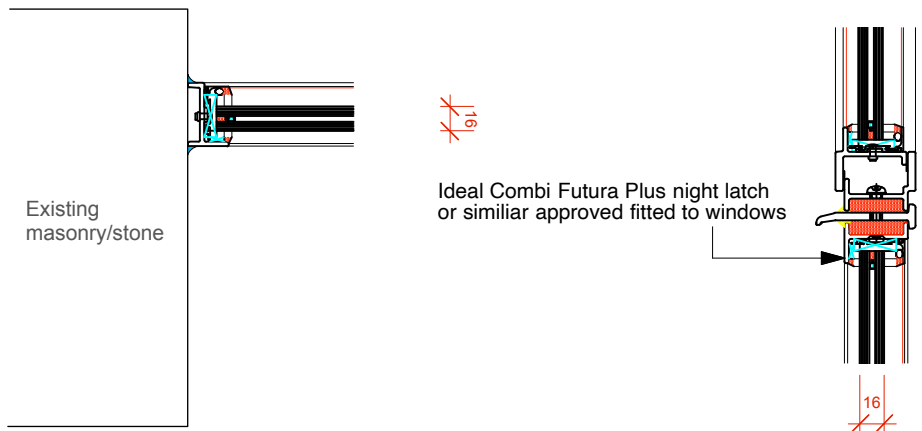


Detail 13 (scale 1:5)

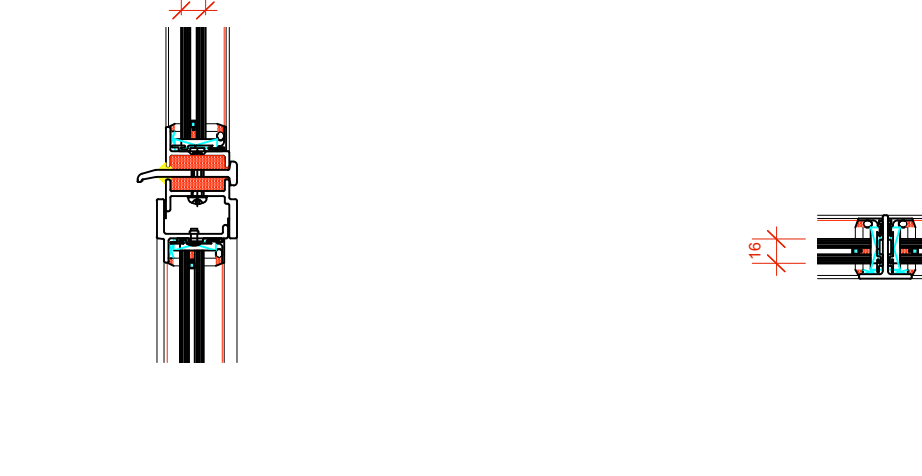


Detail 14 (scale 1:5)

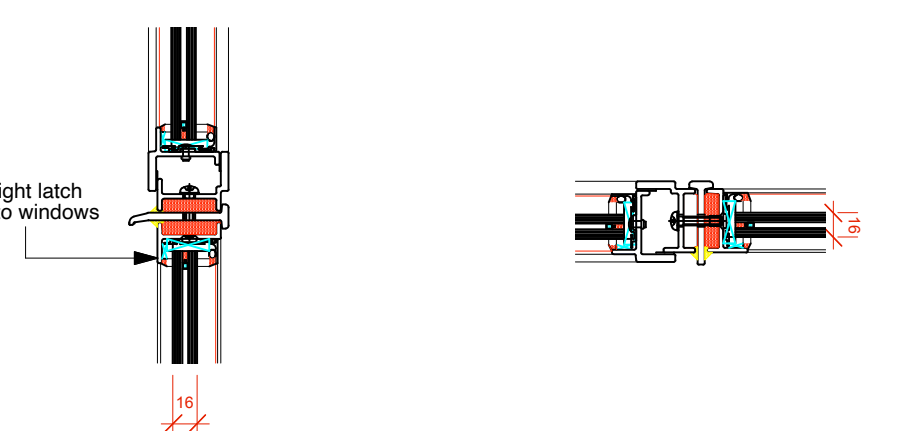


Detail 15 (scale 1:5)

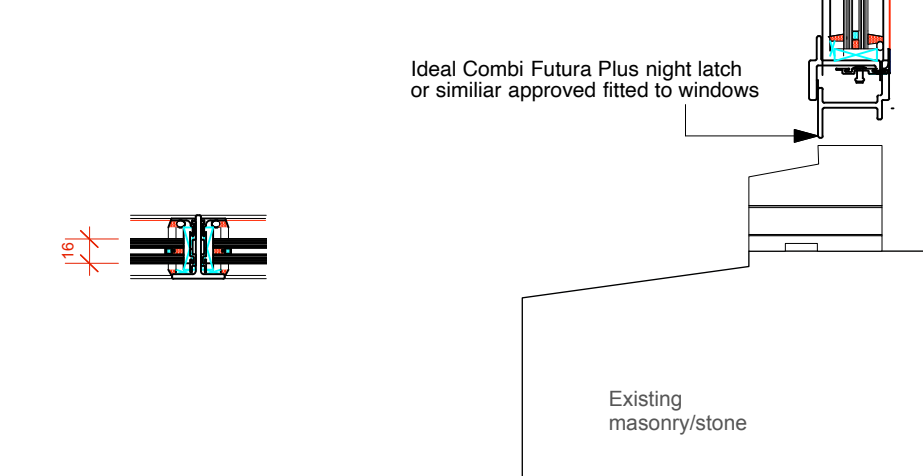


Detail 16 (scale 1:5)

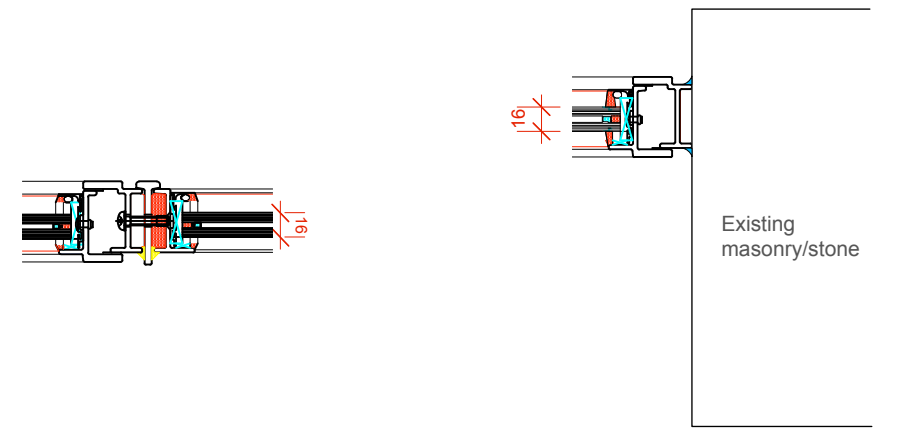


Detail 17 (scale 1:5)

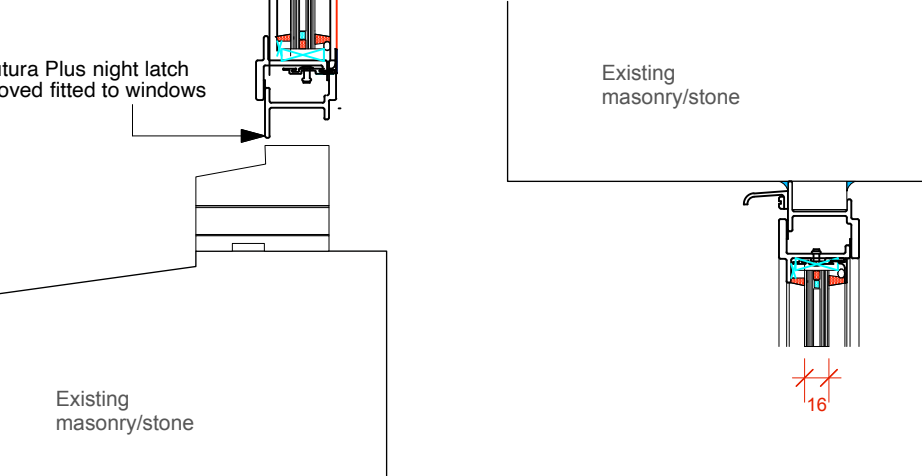

Detail 18 (scale 1:5)

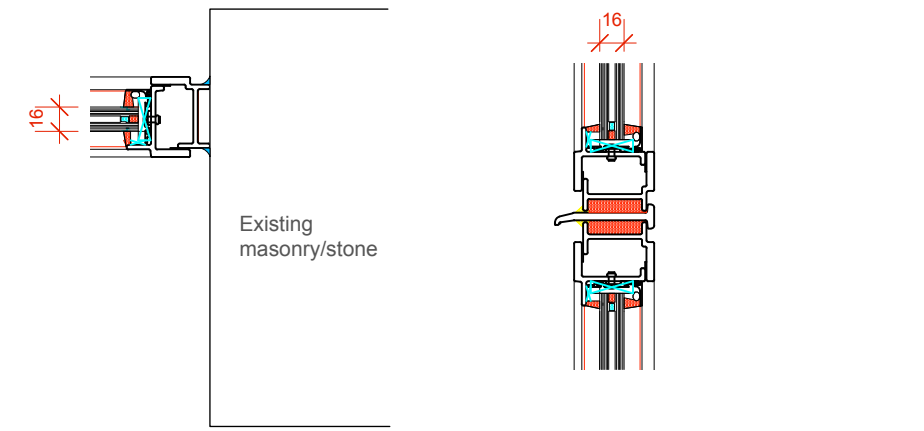

Detail 19 (scale 1:5)

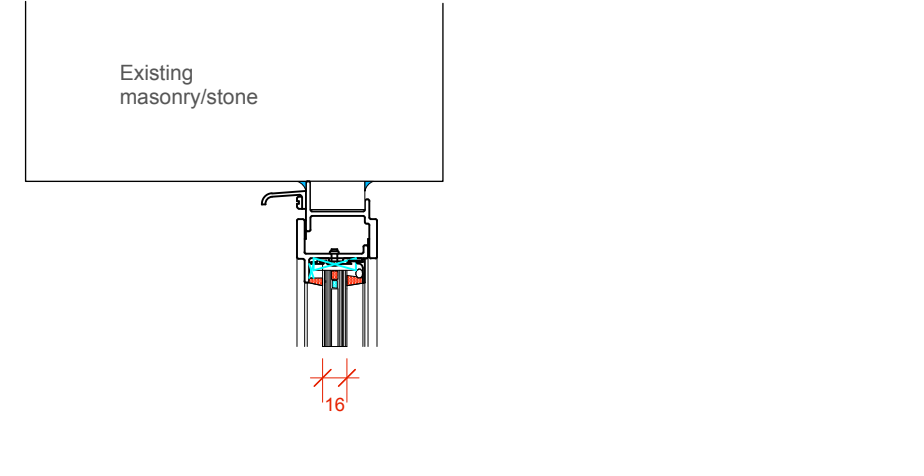

Detail 20 (scale 1:5)

Detail 21 (scale 1:5)

Window Profiles by Crittall "Corporate W20"

All windows to be Steel

Window Profiles by Crittall "Corporate MW40"

All windows to be Steel

For Planning

Project Title: P237_2 Eccleston Street
Client: Market Place Developments Ltd
Drawing Number: P237.1_238
Drawing Title: Proposed Steel Windows Types and Details
Date: 14.07.2022
Scale: 1:20 @ A1
Drawn by: SS
Checked by: LW

0 500mm 1000mm
SCALE BAR