



SECOND FLOOR WINDOWS

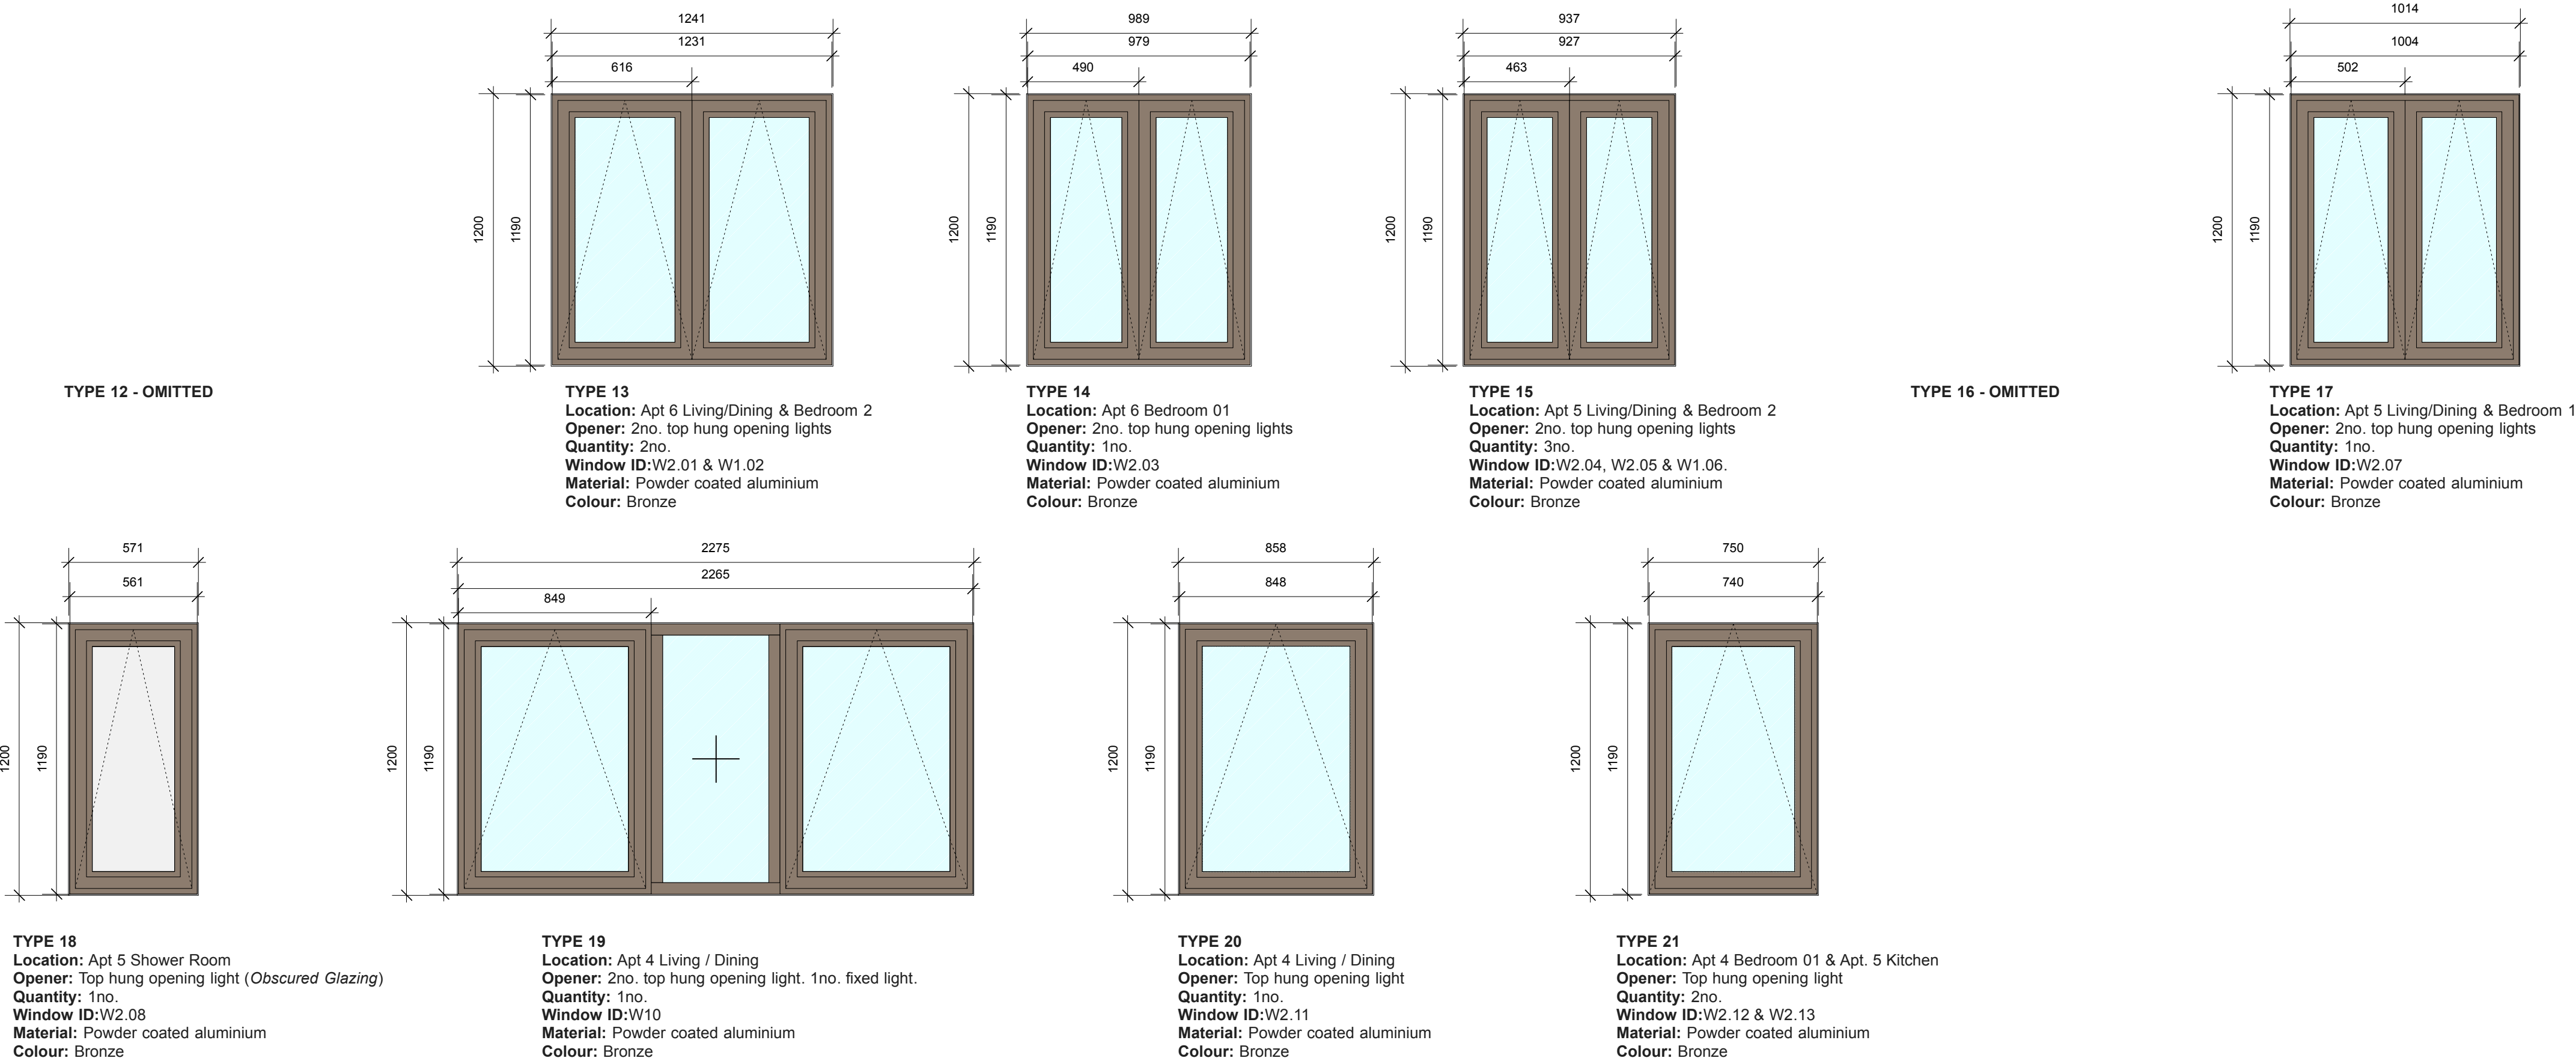

THIRD FLOOR WINDOWS

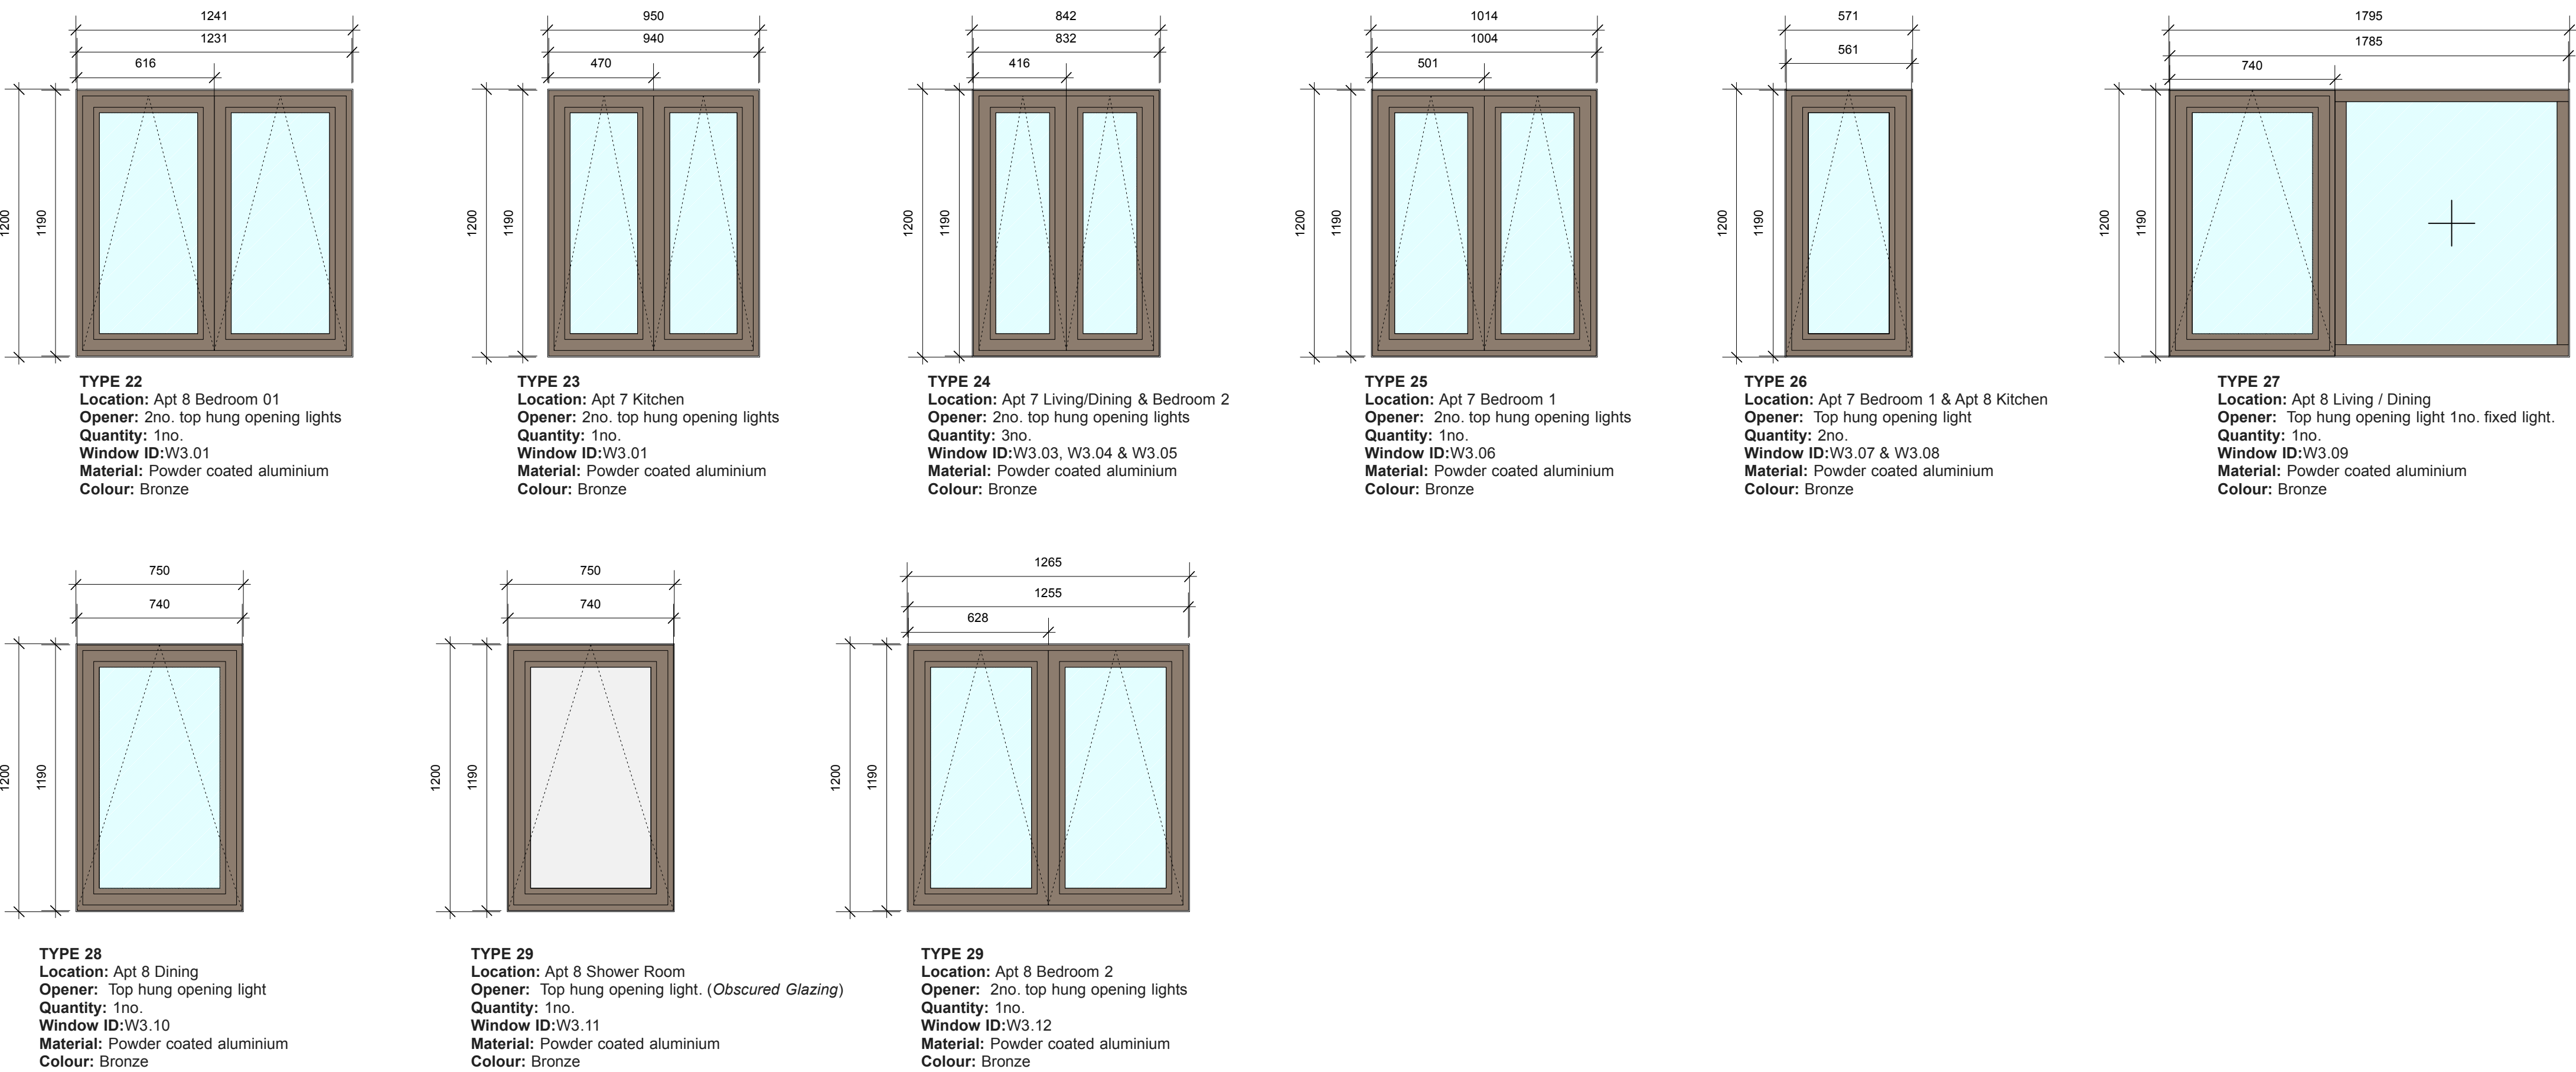

Notes:

- Please refer to LJ-A.G.A. drawings for locations and handing of all doors and windows.
- Any discrepancies between this schedule and associated drawings are to be reported to the Architect immediately.
- All dimension to be checked and verified on-site prior to production.
- Acoustic performance of all glazing to comply with AD.E.
- All glazing below 800mm above FFL to be safety glass to comply with AD.K.
- Refer to M&E design for trickle vent requirements.
- All controlled fittings to comply with AD.L to maintain thermal integrity.
- Supplier to allow for all "building in" tolerances required for windows. Dimensions indicated are to be checked on site by contractor prior to installation. Any discrepancies are to be brought to the architects attention immediately.

Additional Notes
Do not scale from this drawing.
All dimensions on this drawing are shown in millimeters unless stated otherwise.
All dimensions and levels on this drawing are to be checked by the contractor and any discrepancies must be reported back to the architect prior to the commencement of works.
Drawings to be read in conjunction with all Architects Specifications.



Revision	Date	Description
REVISION NOTES		
ISSUED FOR: PLANNING		

Client: Market Place Developments Ltd
Drawing Number: **P237.1_239**
Drawing Title: **Proposed 2nd and 3rd Floor Window Schedule**
Date: 24.06.2022
Scale: 1:20 @ A1