



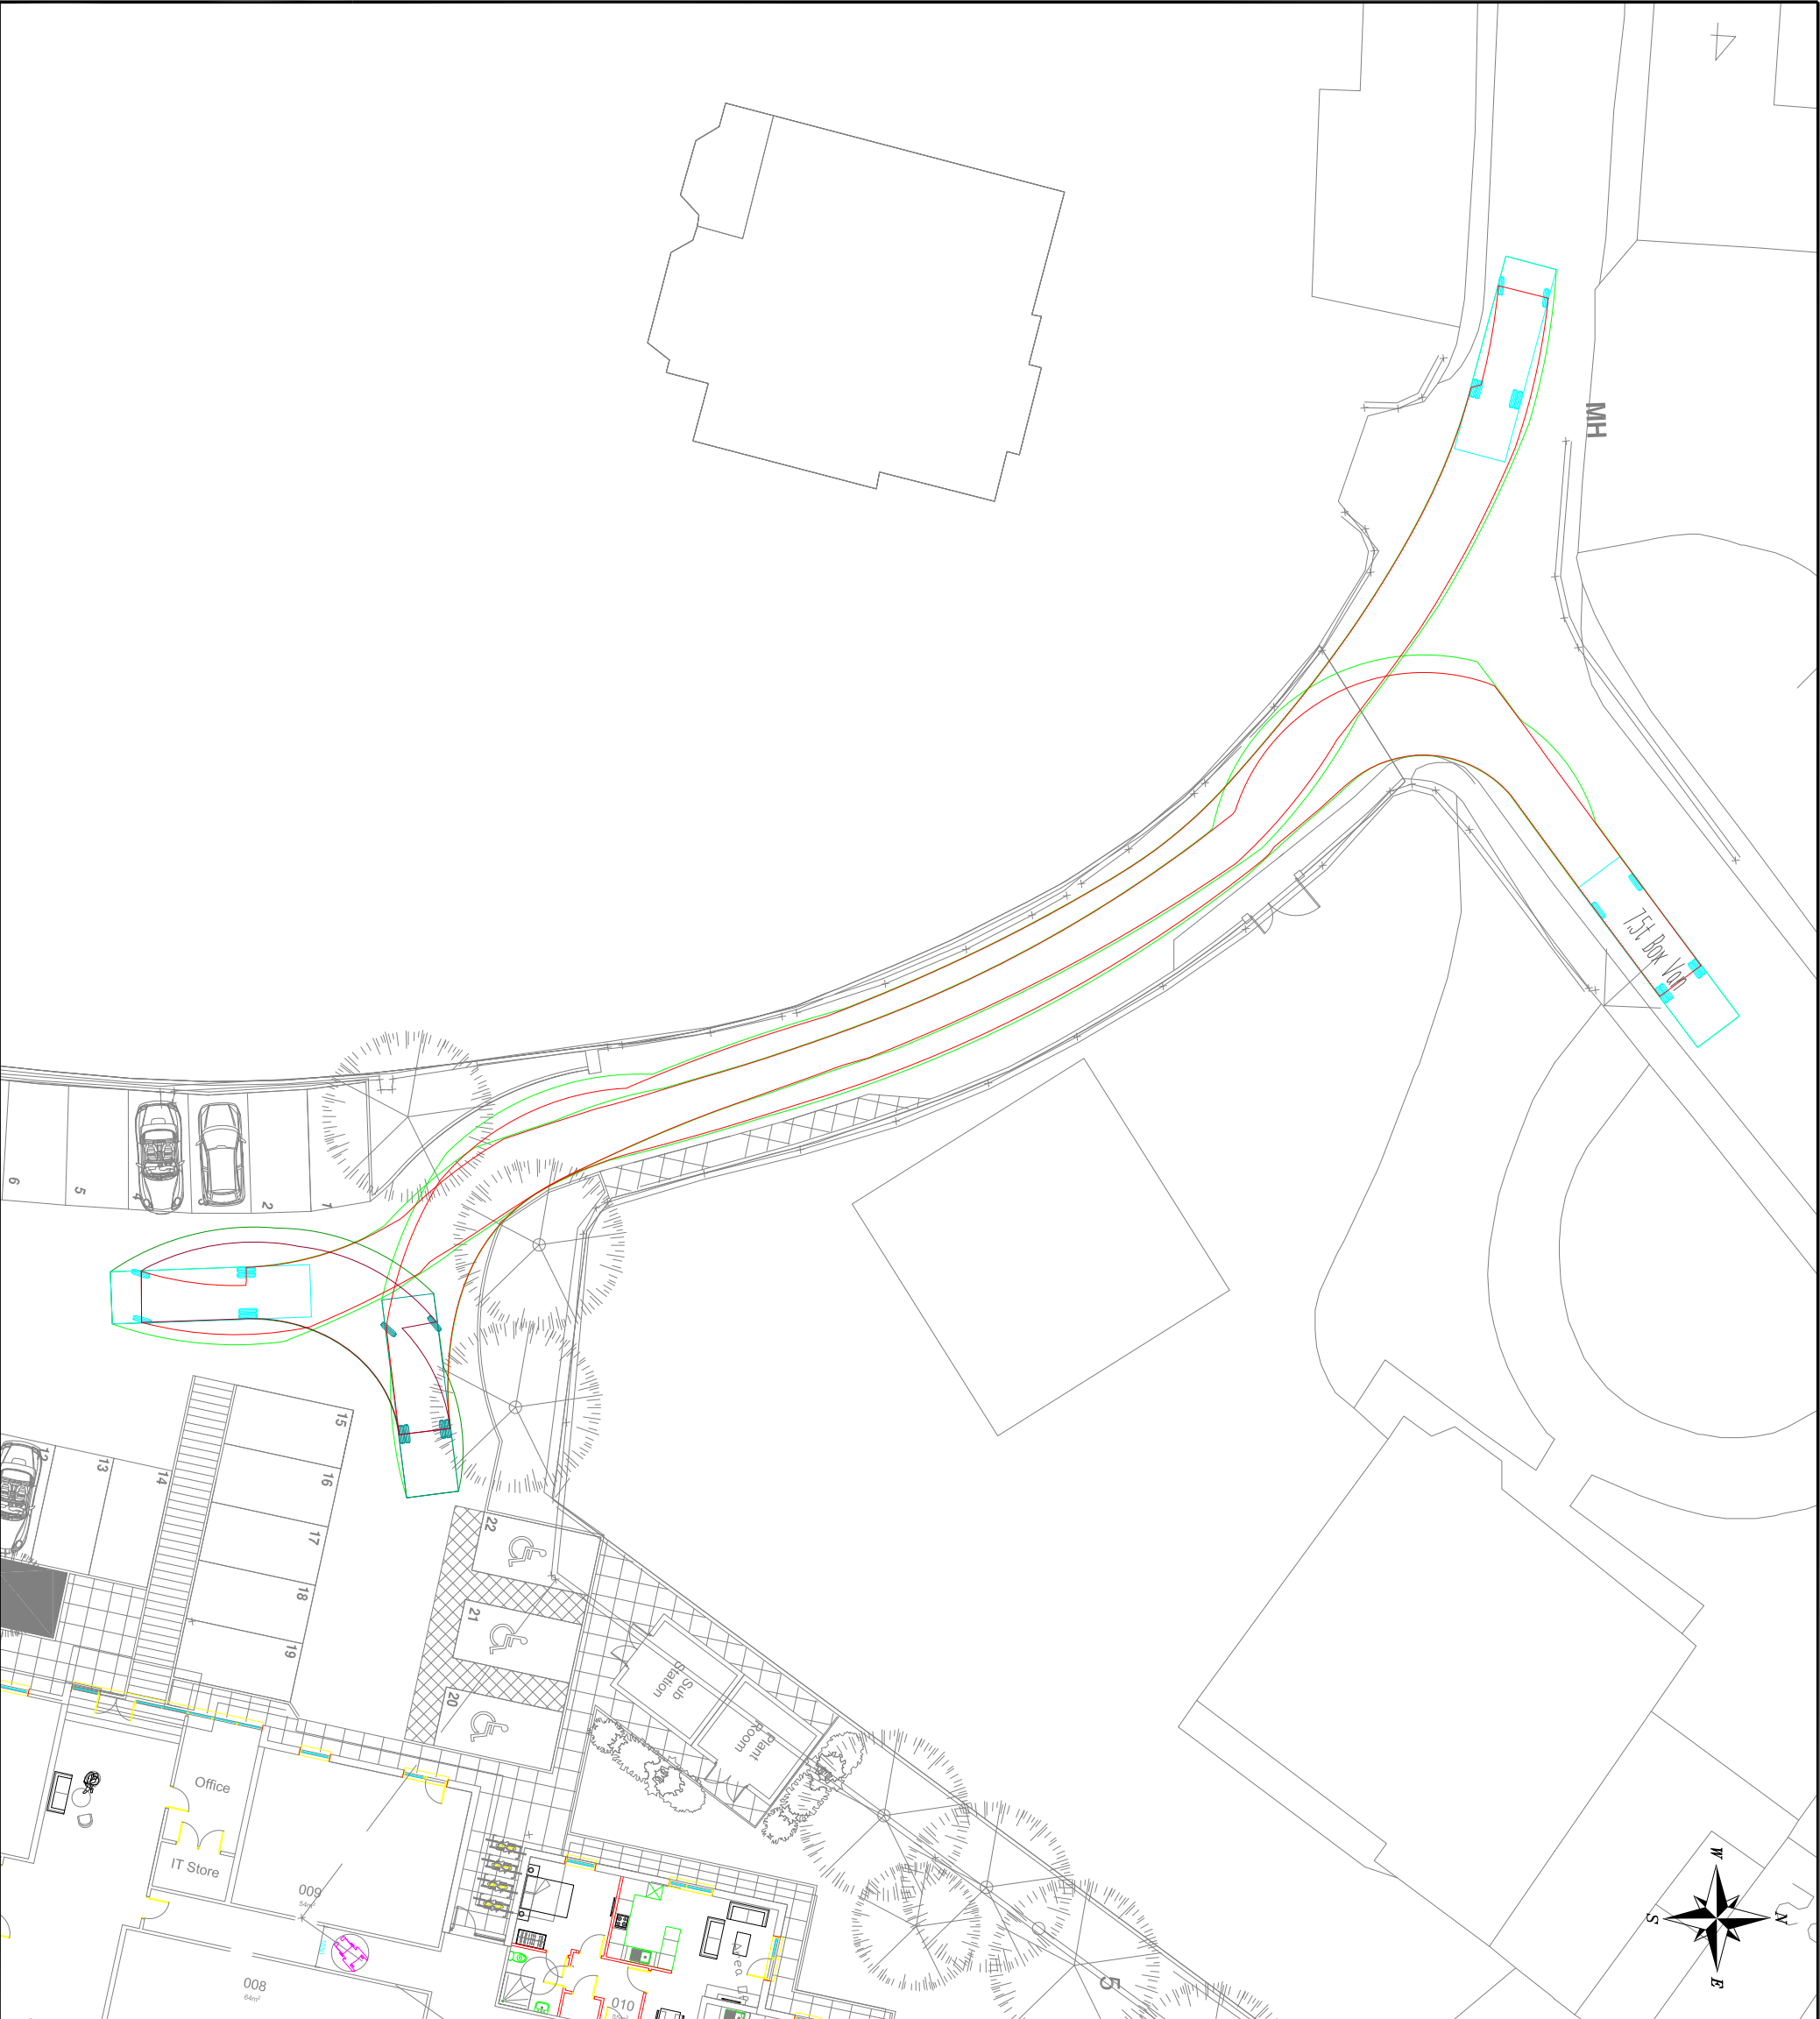

NOTES

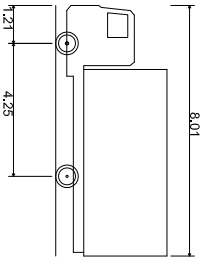

7.5t Box Van	8.010m
Overall Length	2.100m
Overall Width	3.556m
Min Body Ground Clearance	0.351m
Track Width	2.064m
Lock to lock time	4.00s
Kerb to kerb Turning Radius	7.400m



CLIENT:
**ALDERLY GROUP (2019)
LIMITED**

PROJECT:
ROBY HALL LIFESTYLE LIVING

DRAWING TITLE:

SWEPT PATH ANALYSIS

SCALES:
1:250 @ A3

DRAWN: LG	CHECKED: MR	DATE: JUL 22
-----------	-------------	--------------

Croft Transport Planning & Design
340 Deansgate
Manchester
M3 4LY

Email: info@crofts.co.uk
Tel: 0161 837 7380
Web: www.eddisons.com/services/transport-planning

DRAWING NUMBER: 0133-SP03	REVISION: B
-------------------------------------	-----------------------