


- NOTES
- AEWTP033B
- All dimensions and levels are to be checked on site.
 - Any discrepancies are to be reported to the architect before any work commences
 - This drawing shall not be scaled to ascertain any dimensions. Work to figured dimensions only.
 - This drawing shall not be reproduced without express written permission from AEW.
 - Title overlay drawings and ownership boundaries are produced using all reasonable endeavors. AEW cannot be responsible for the accuracy or scale discrepancy of base plans supplied to them.
 - All works are to be undertaken in accordance with Building Regulations and the latest British Standards.
 - All proprietary materials and products are to be used strictly in accordance with the manufacturers recommendations.

CDM 2015


Client notified of duties: CDM_PD_Date_A0

Principal Designer: Name


Unless noted below, all known hazards have been highlighted on the drawing.

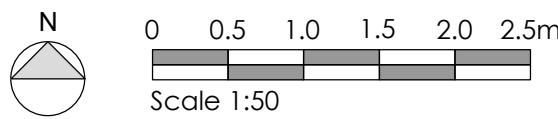


GA Plans exported from Site Scan 3d building survey P23109. No alterations proposed to this building

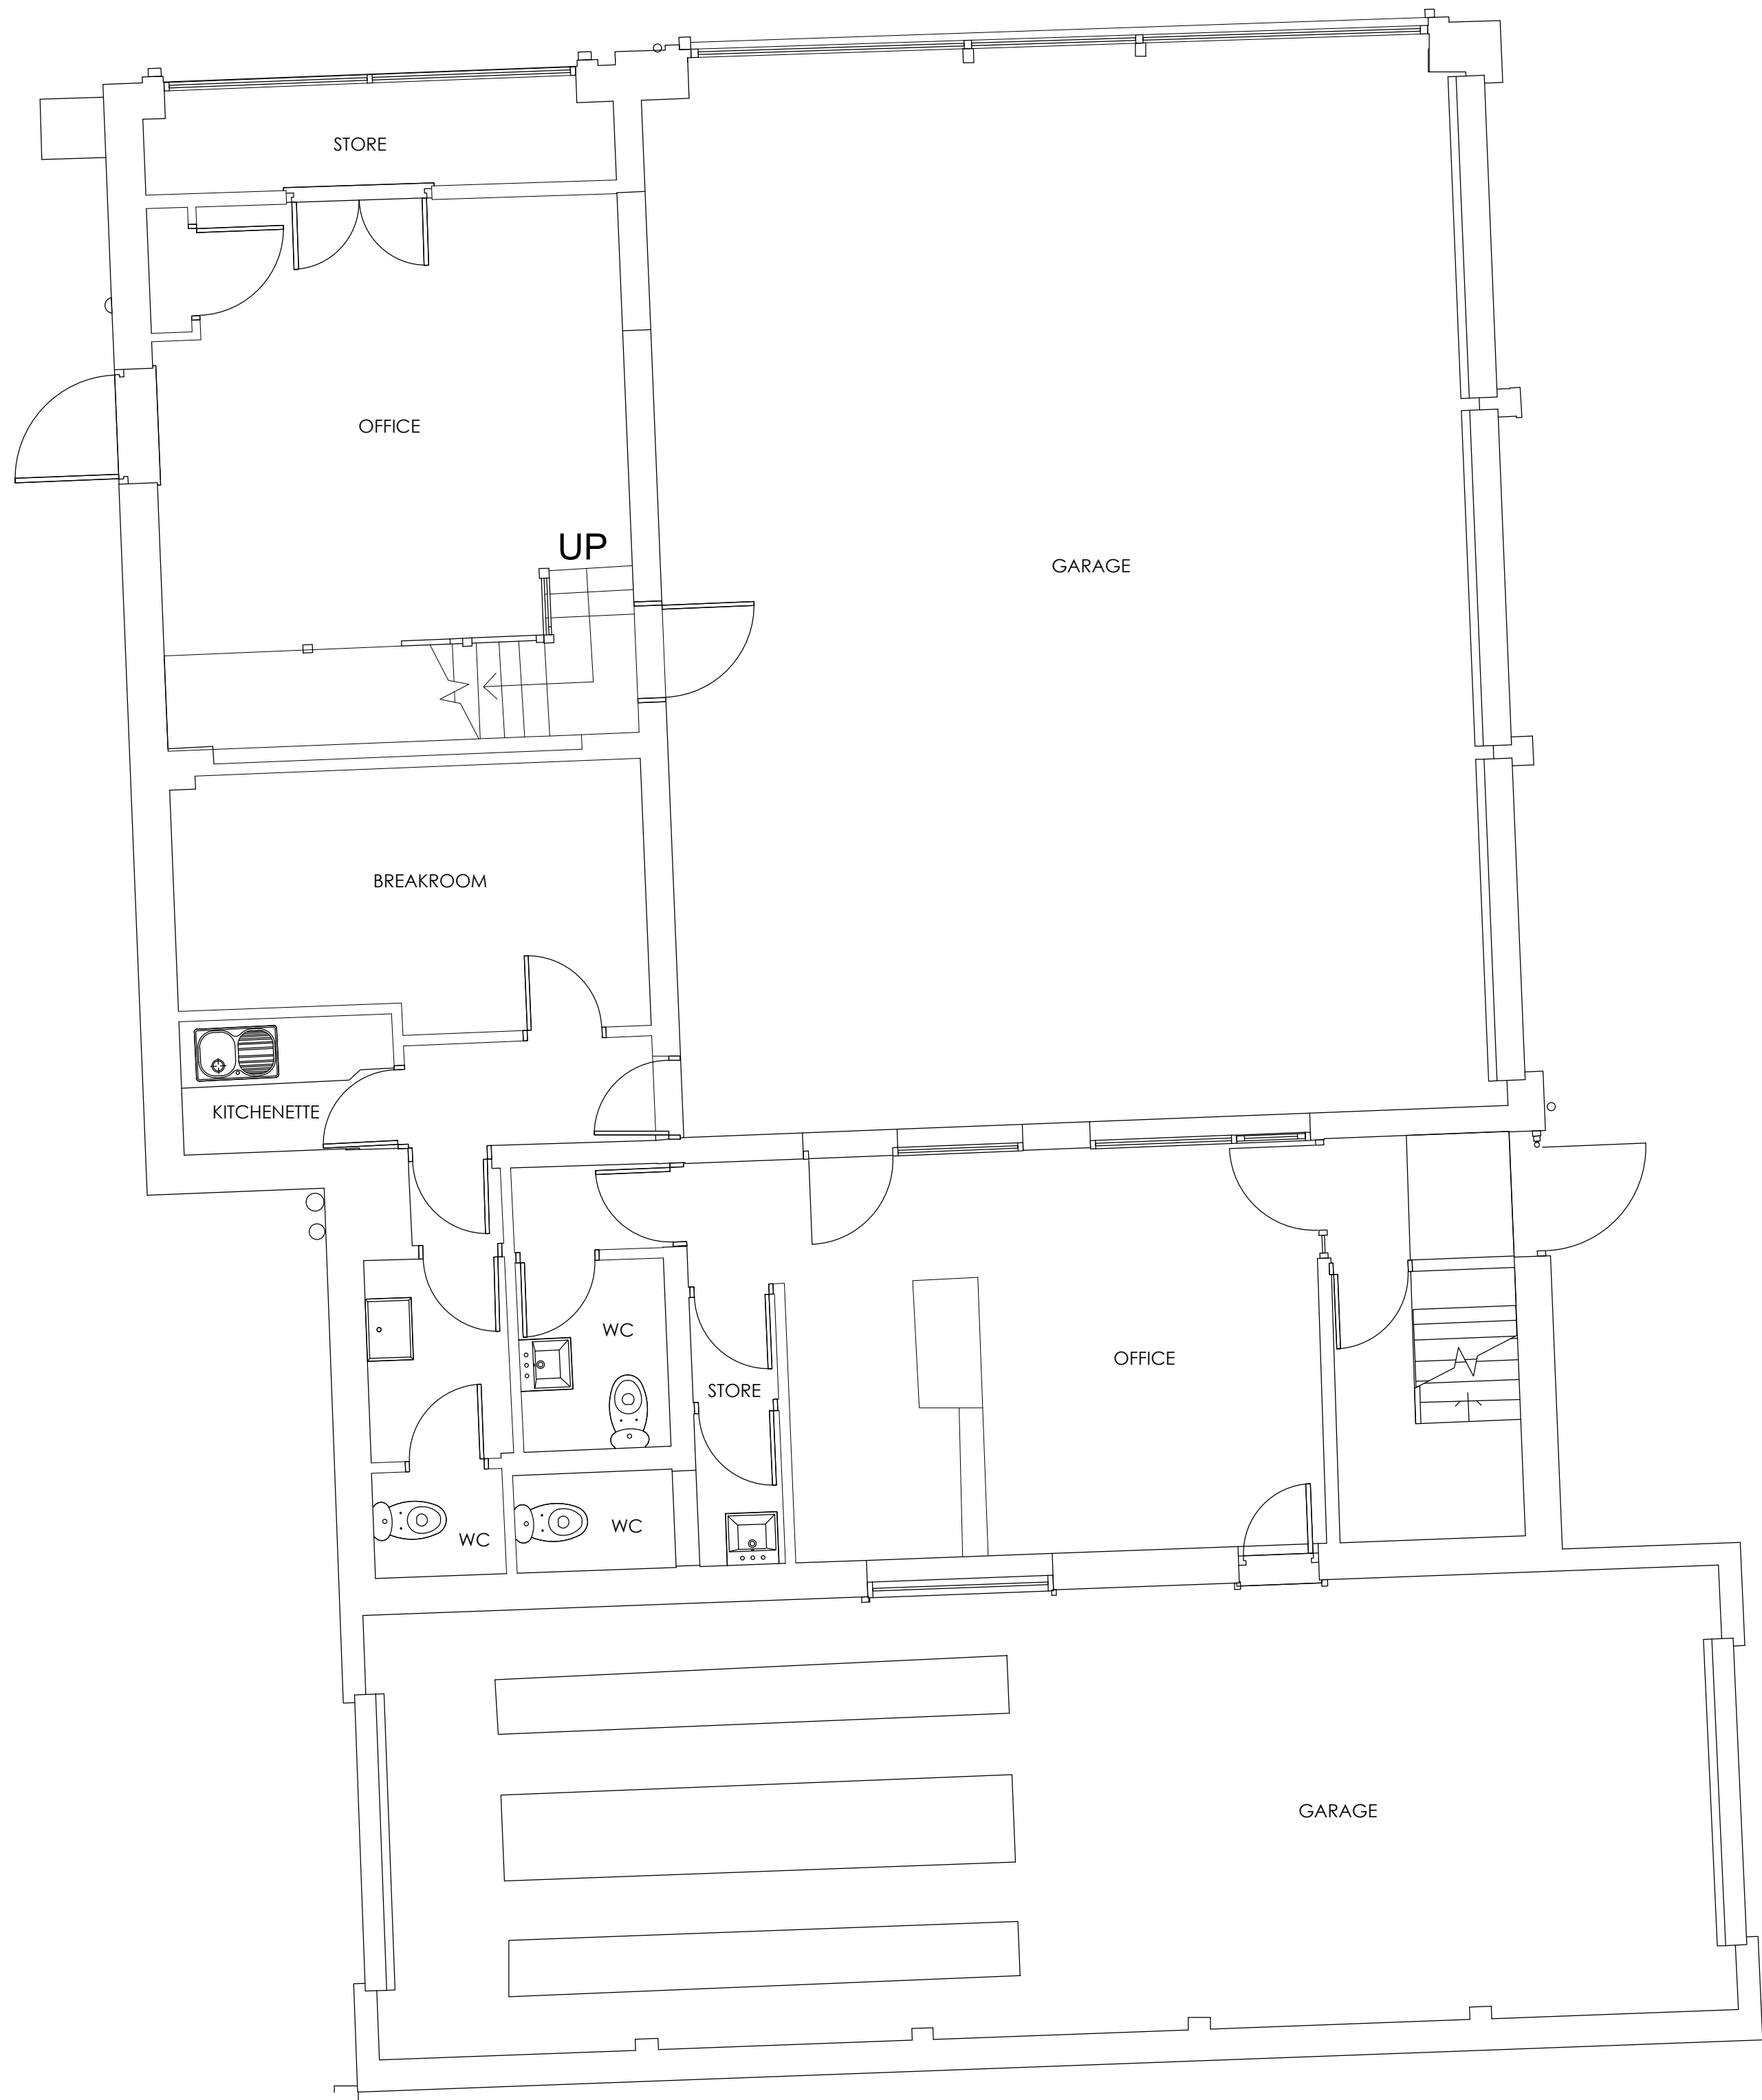

Ground Floor GA Plan

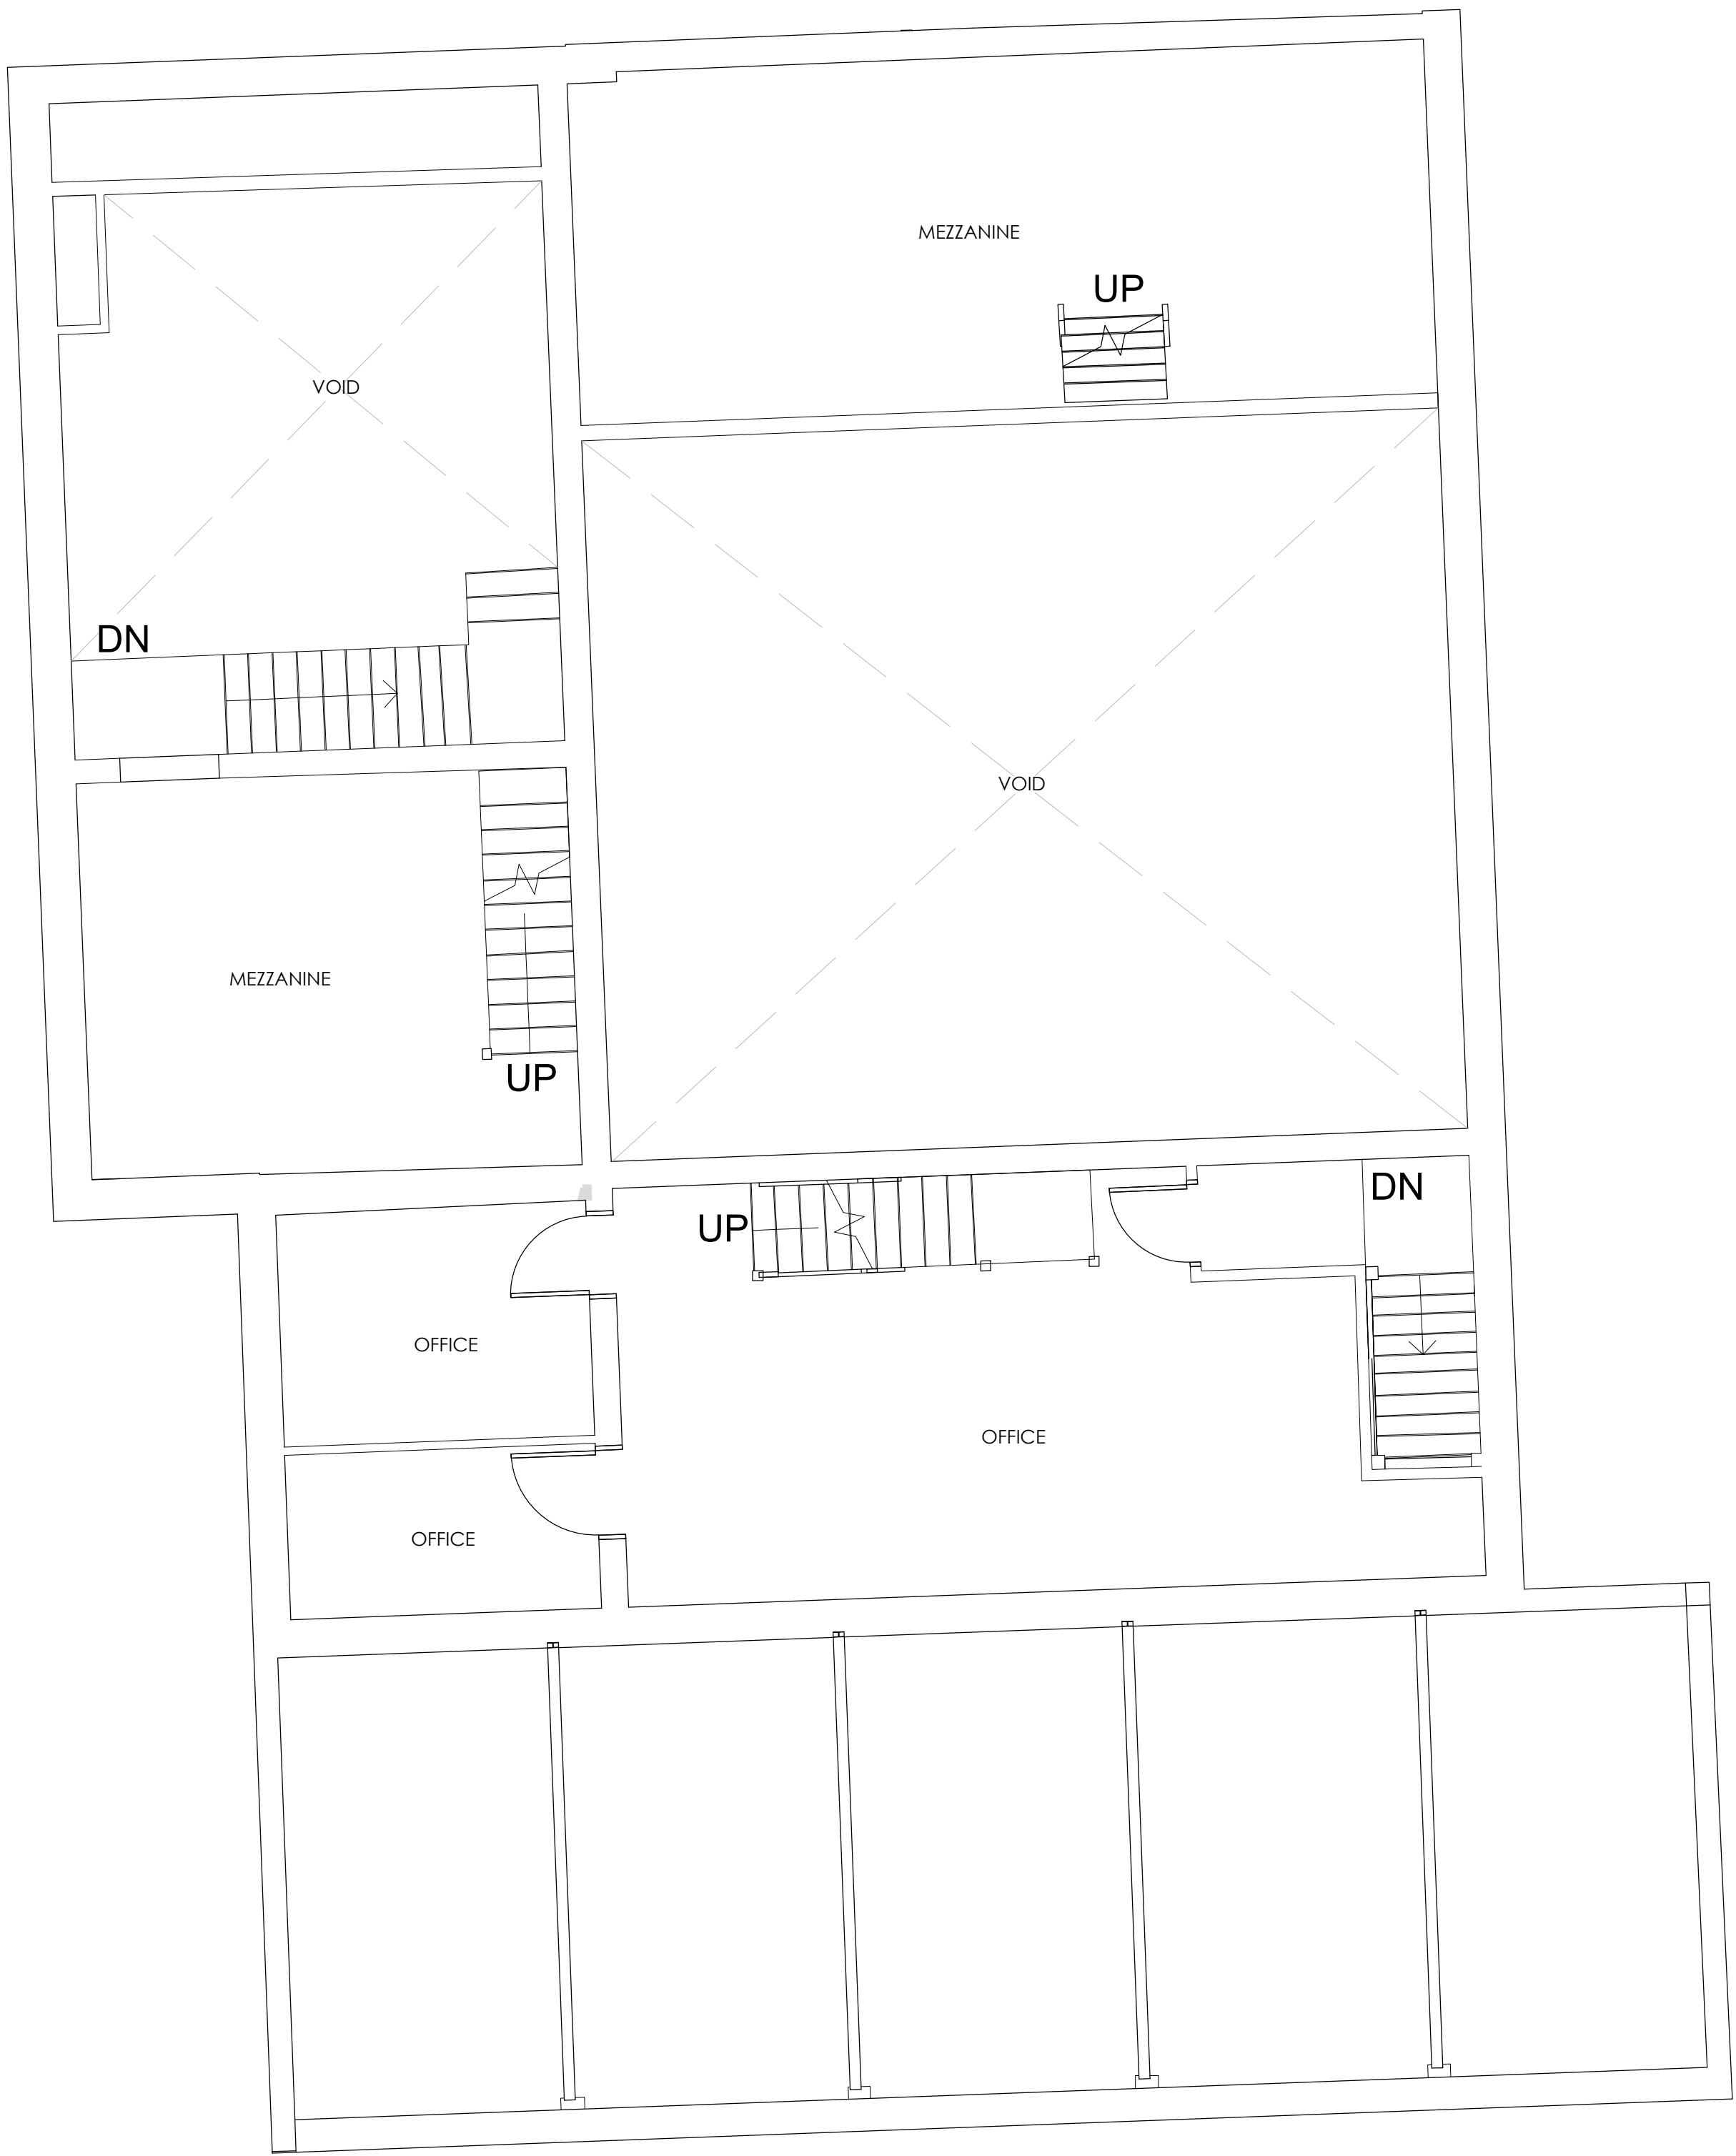

First Floor GA Plan

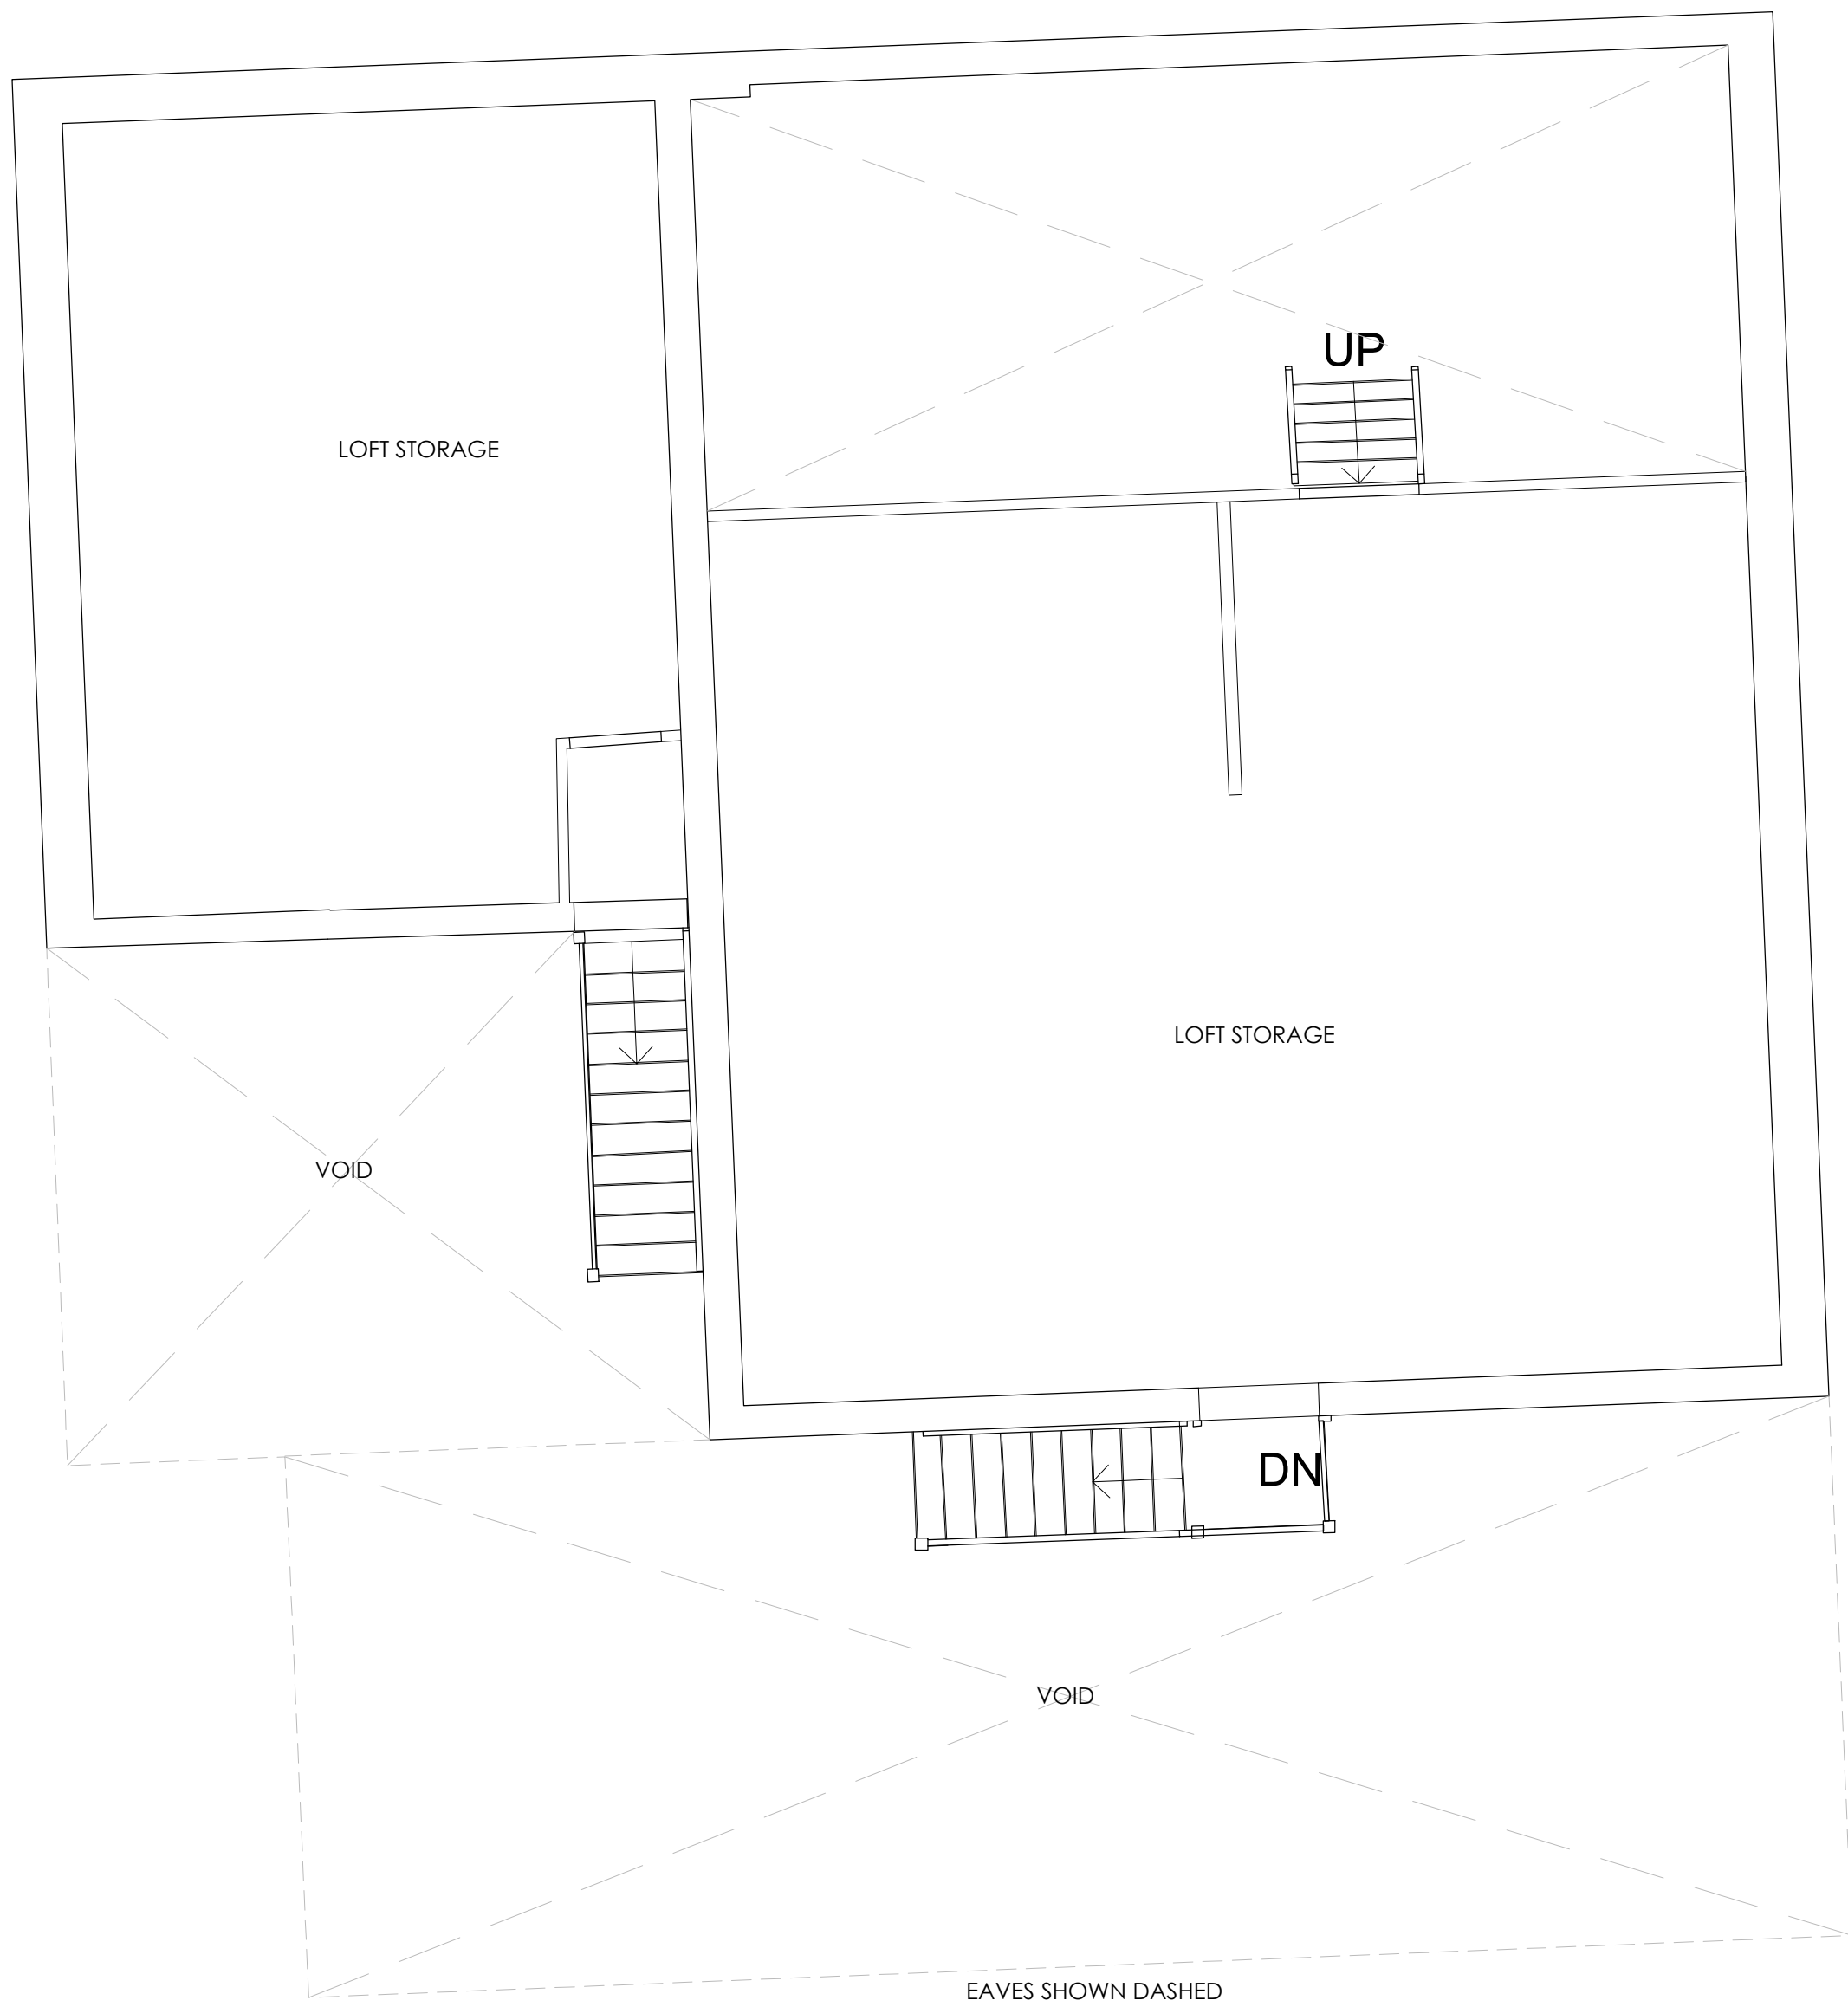

Second Floor Roof Space GA Plan

P01	02/09/2024	TF	DCH
Initial Issue			
REV	Date	Drawn by: -	Checked by: -
Status		Purpose of Issue	
S4		For Approval	
drawing stage		Stage 3 Spatial Coordination	
client			
		Concept Property UK Ltd	
project			
		Tyre Outlet	
		Liverpool Road, Huyton	
drawing title			
		Existing GA Plans	
		Units 296-298	
date	02/09/2024	drawn	TF
scale@A0	1:50	checked	DCH

AEW Reference Number