


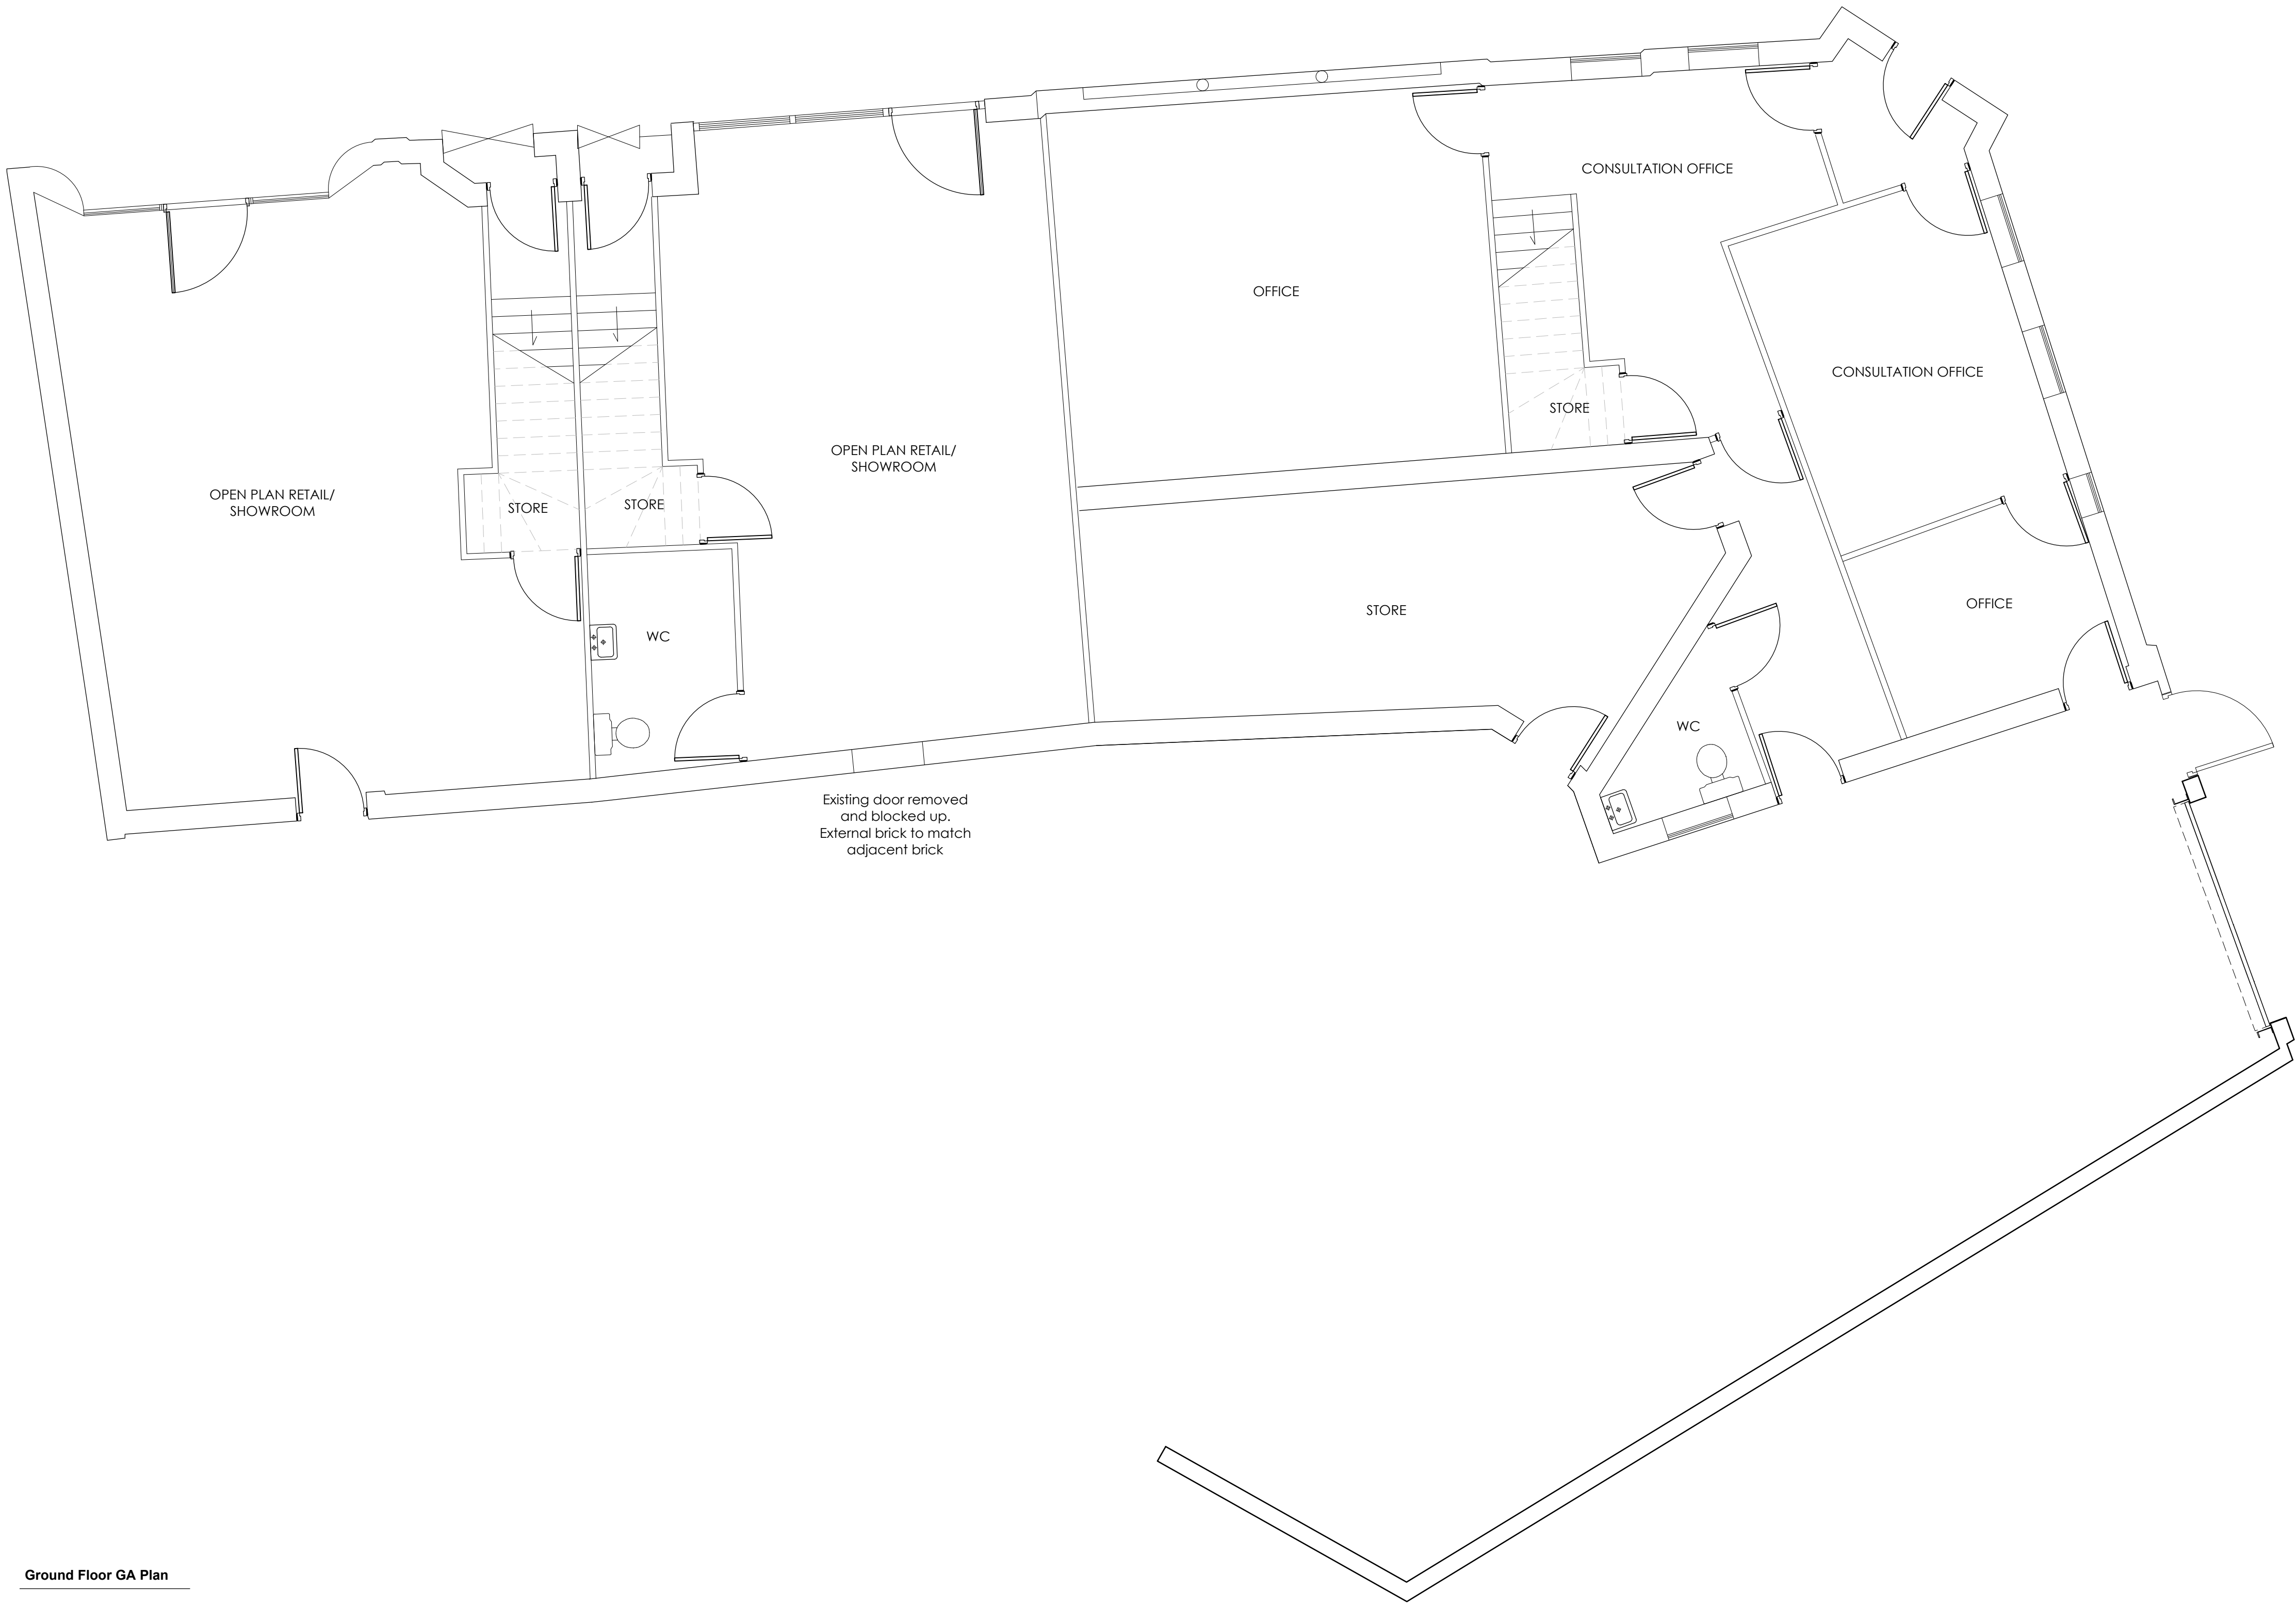

Ground Floor GA Plan




Ground Floor GA Plan

NOTES

- All dimensions and levels are to be checked on site.
- Any discrepancies are to be reported to the architect before any work commences.
- This drawing shall not be scaled to ascertain any dimensions. Work to figured dimensions only.
- This drawing shall not be reproduced without express written permission from AEW.
- Title overlay drawings and ownership boundaries are produced using all reasonable endeavours. AEW cannot be responsible for the accuracy or scale discrepancy of base plans supplied to them.
- All works are to be undertaken in accordance with Building Regulations and the latest British Standards.
- All proprietary materials and products are to be used strictly in accordance with the manufacturers recommendations.

CDM 2015

Client notified of duties: CDM_PD_Date
Principal Designer: CDM_PD_Name
Unless noted below, all known hazards have been highlighted on the drawing:

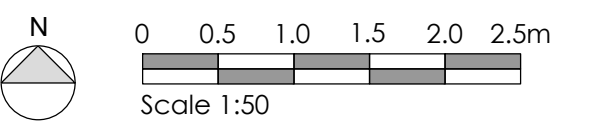

P01 02/09/2024 TF DOH
Initial Issue

REV Date Drawn by Checked by
S4 For Approval

drawing stage: Stage 3 Spatial Coordination
client:

project:
Tyre Outlet
Liverpool Road, Huyton

drawing title:
Proposed GA Plans
Units 300-304

date: 02/09/2024 drawn: TF
scale: 1:50 checked: DOH