


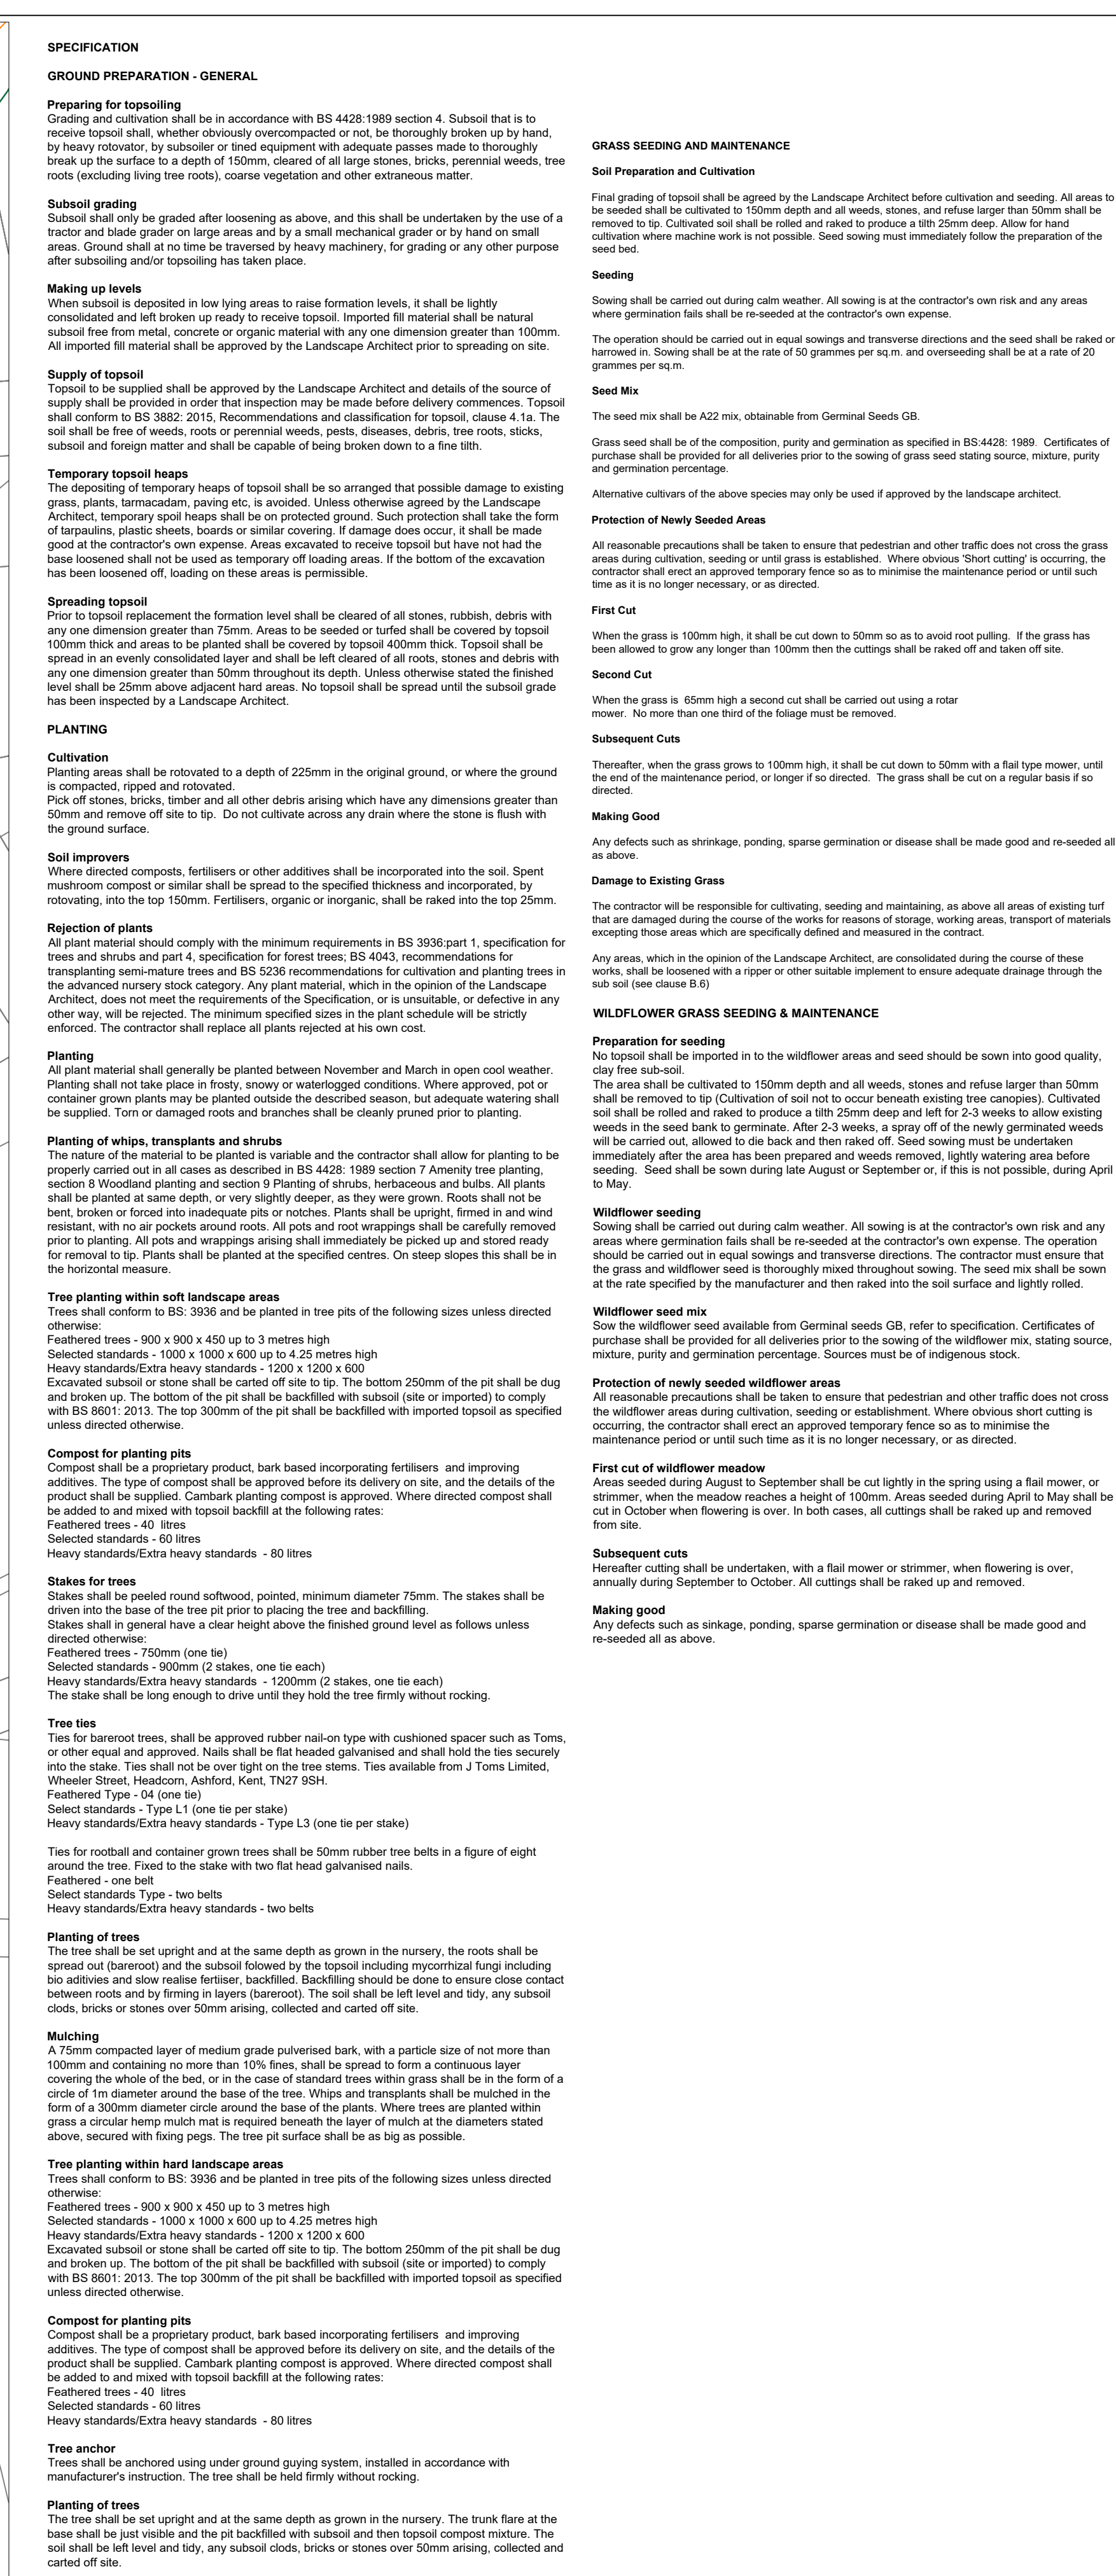

Amends to layout grass verges	08.11.23	J	D	I	J
Amends to LPA comments	27.06.23	D	H	J	J
Amends to LPA comments	03.02.22	F	H	J	J
Amends to LPA comments	01.11.21	G	J	J	J
Minor amends to LPA comments	15.09.21	F	J	J	J
6 trees added to LPA comments	26.07.21	E	D	J	J
Minor amendments	09.10.20	C	B	J	J
New Layout	09.10.20	C	B	J	J
Amends to clients comments	06.08.20	C	B	J	J
Amends to clients comments	27.07.20	A	B	J	J

☐ do not answer to the email (not this drawing)
☐ Copyright reserved

Landscape Architecture
 Architecture

Trevor Bridge Associates Ltd
 Ashton Old Batts
 Standard Street West
 London-under-Lyne
 Lancs OLE 9TW

Tel: 0161-804 0591
 E-mail: info@trevorbridge.co.uk

Project:

**WHITKERS GARDEN CENTRE,
PRESCOT
TAYLOR WIMPEY NORTH WEST**

Title

**LANDSCAPE PROPOSALS
SHEET 8 OF 8**

Date	Scale	Dwg no	Rev
July 20	1:200 (@ A)	6145:15	