


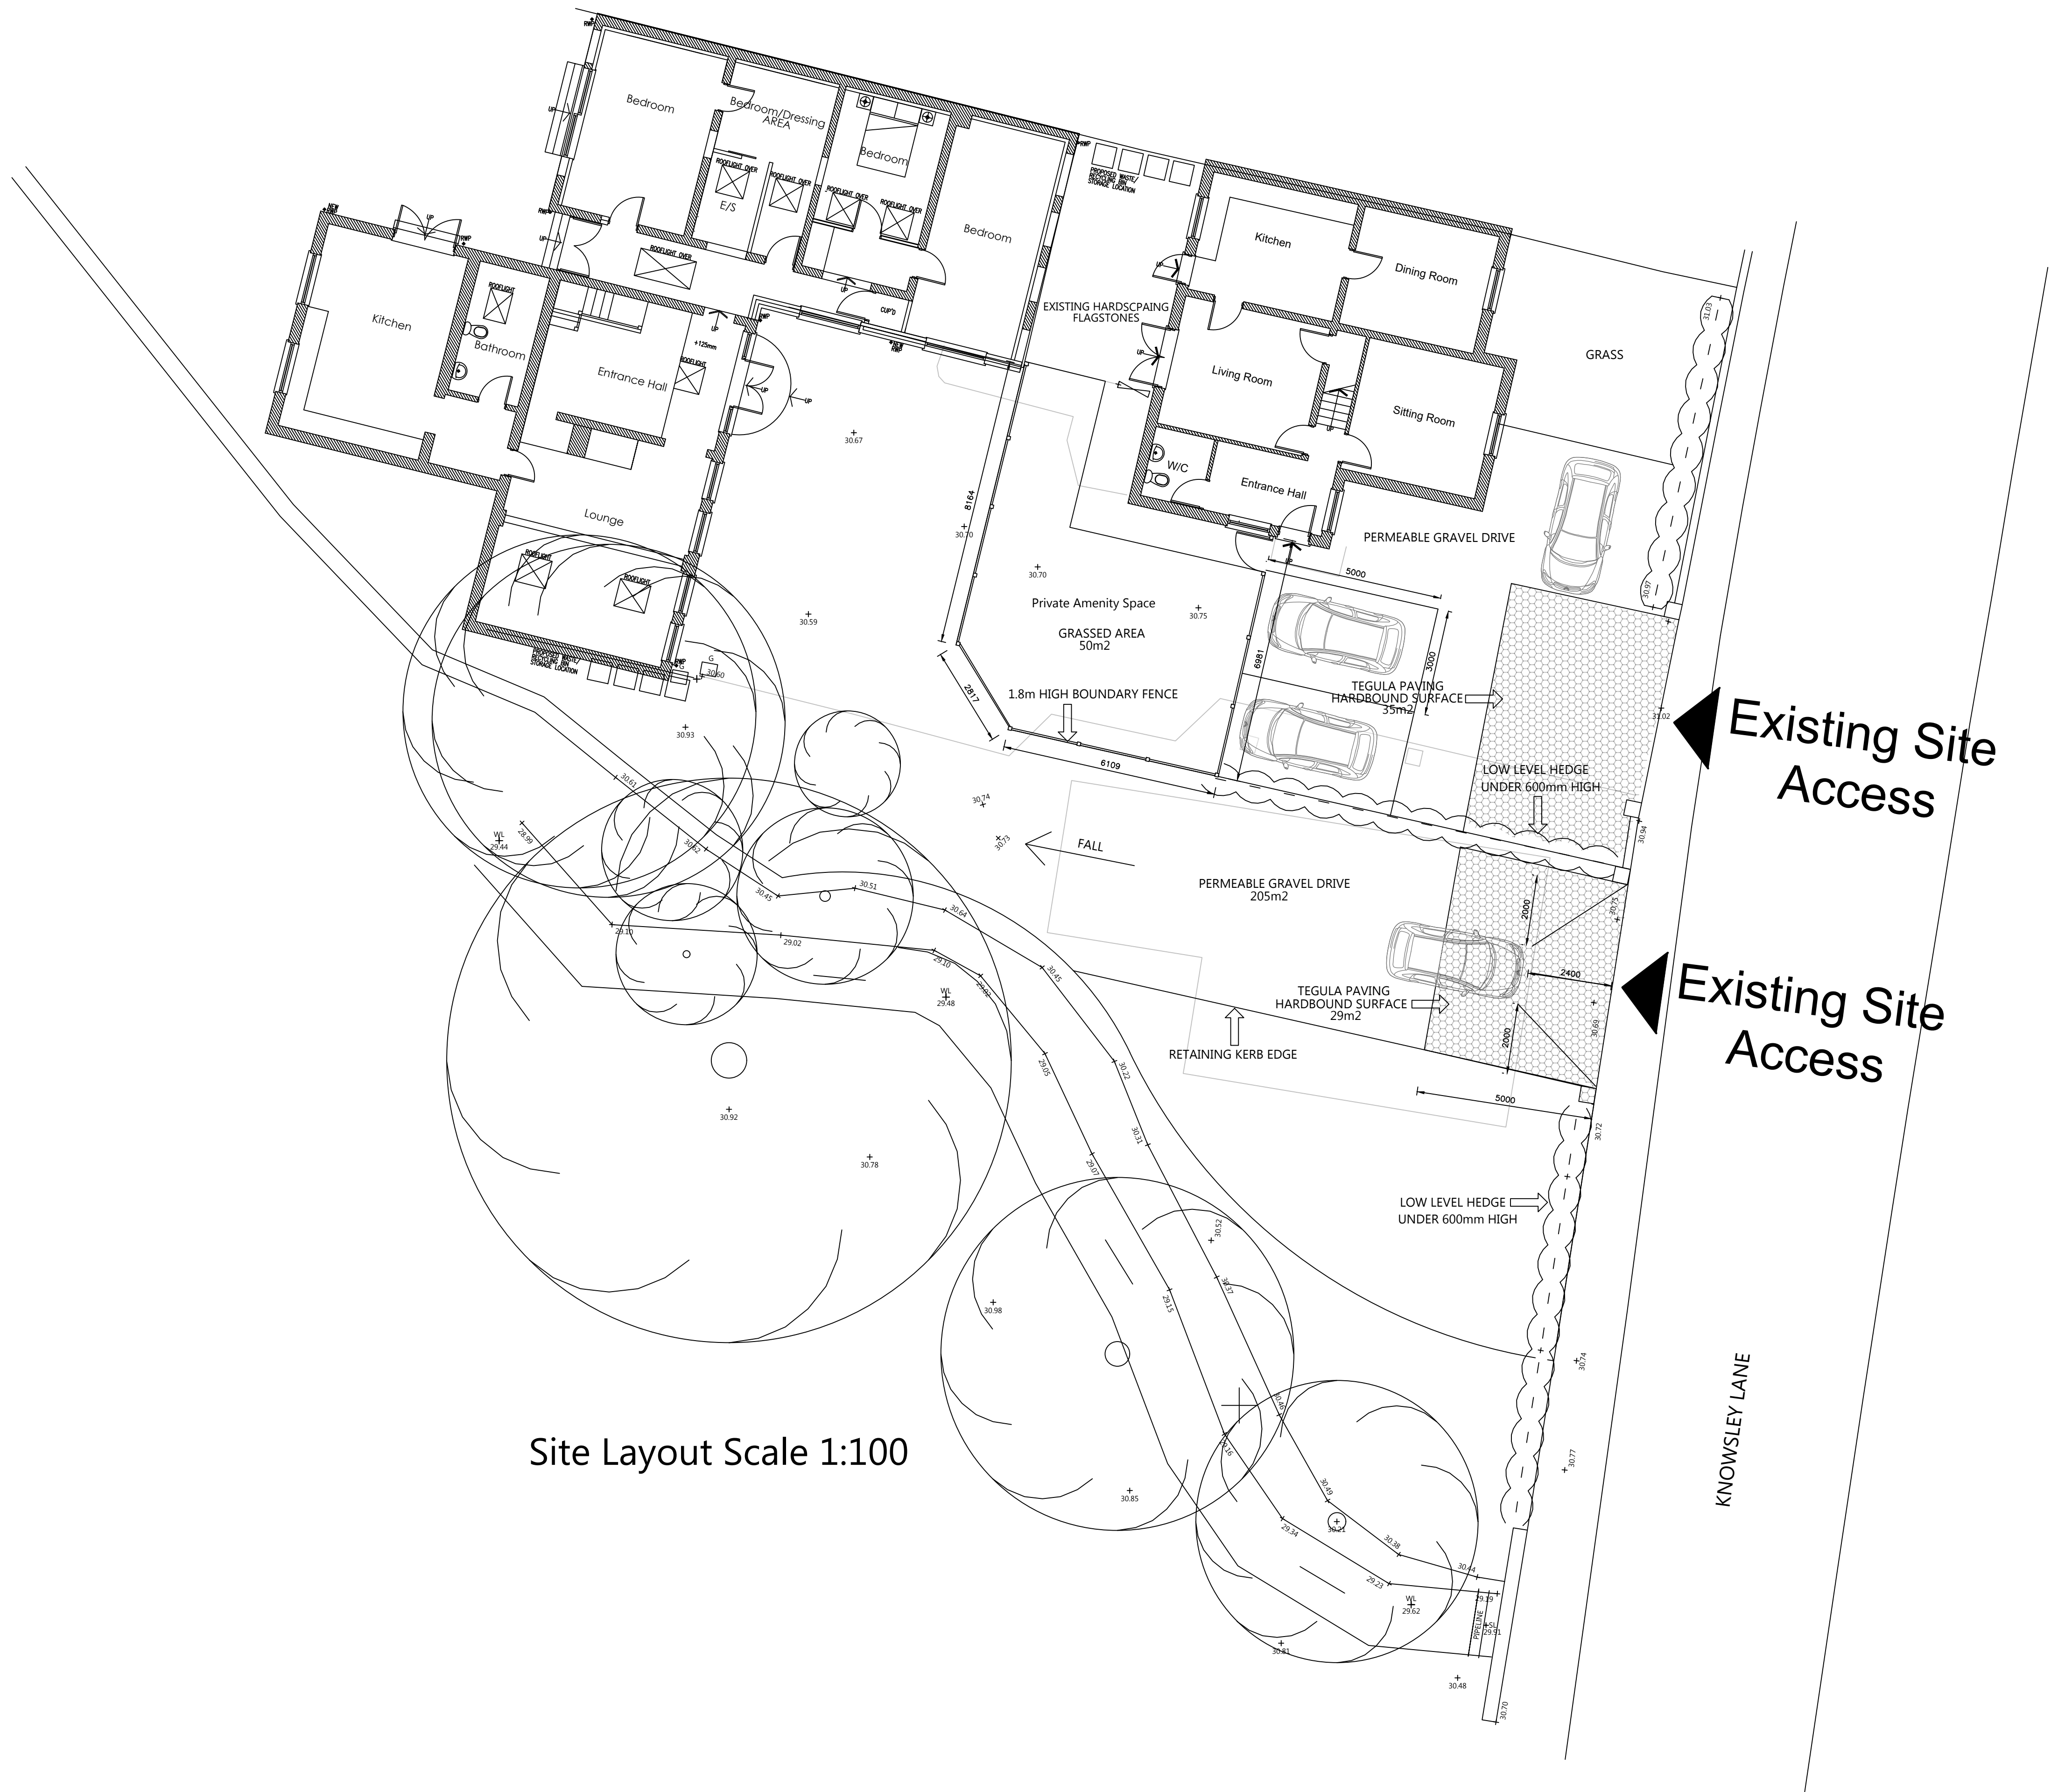

Site Layout Scale 1:100



Rev. Description		By	Date
Project Mr E Lopian, 765 Knowsley Lane, Knowsley, L34 9EE		Drawing Title Site Layout	
		Drawing No. Lopian/11	Rev.
Drawn by J.TD.		Scale 1:100@A1	Date Jun '22

1. Figure dimensions to be followed in preference to scale.
2. All dimensions to be checked on site prior to the commencement of any work. Any discrepancies to be reported immediately & resolved prior to work commencing.
3. This drawing is the copyright of AJ Architectural Ltd and may not be copied or used without prior consent.