




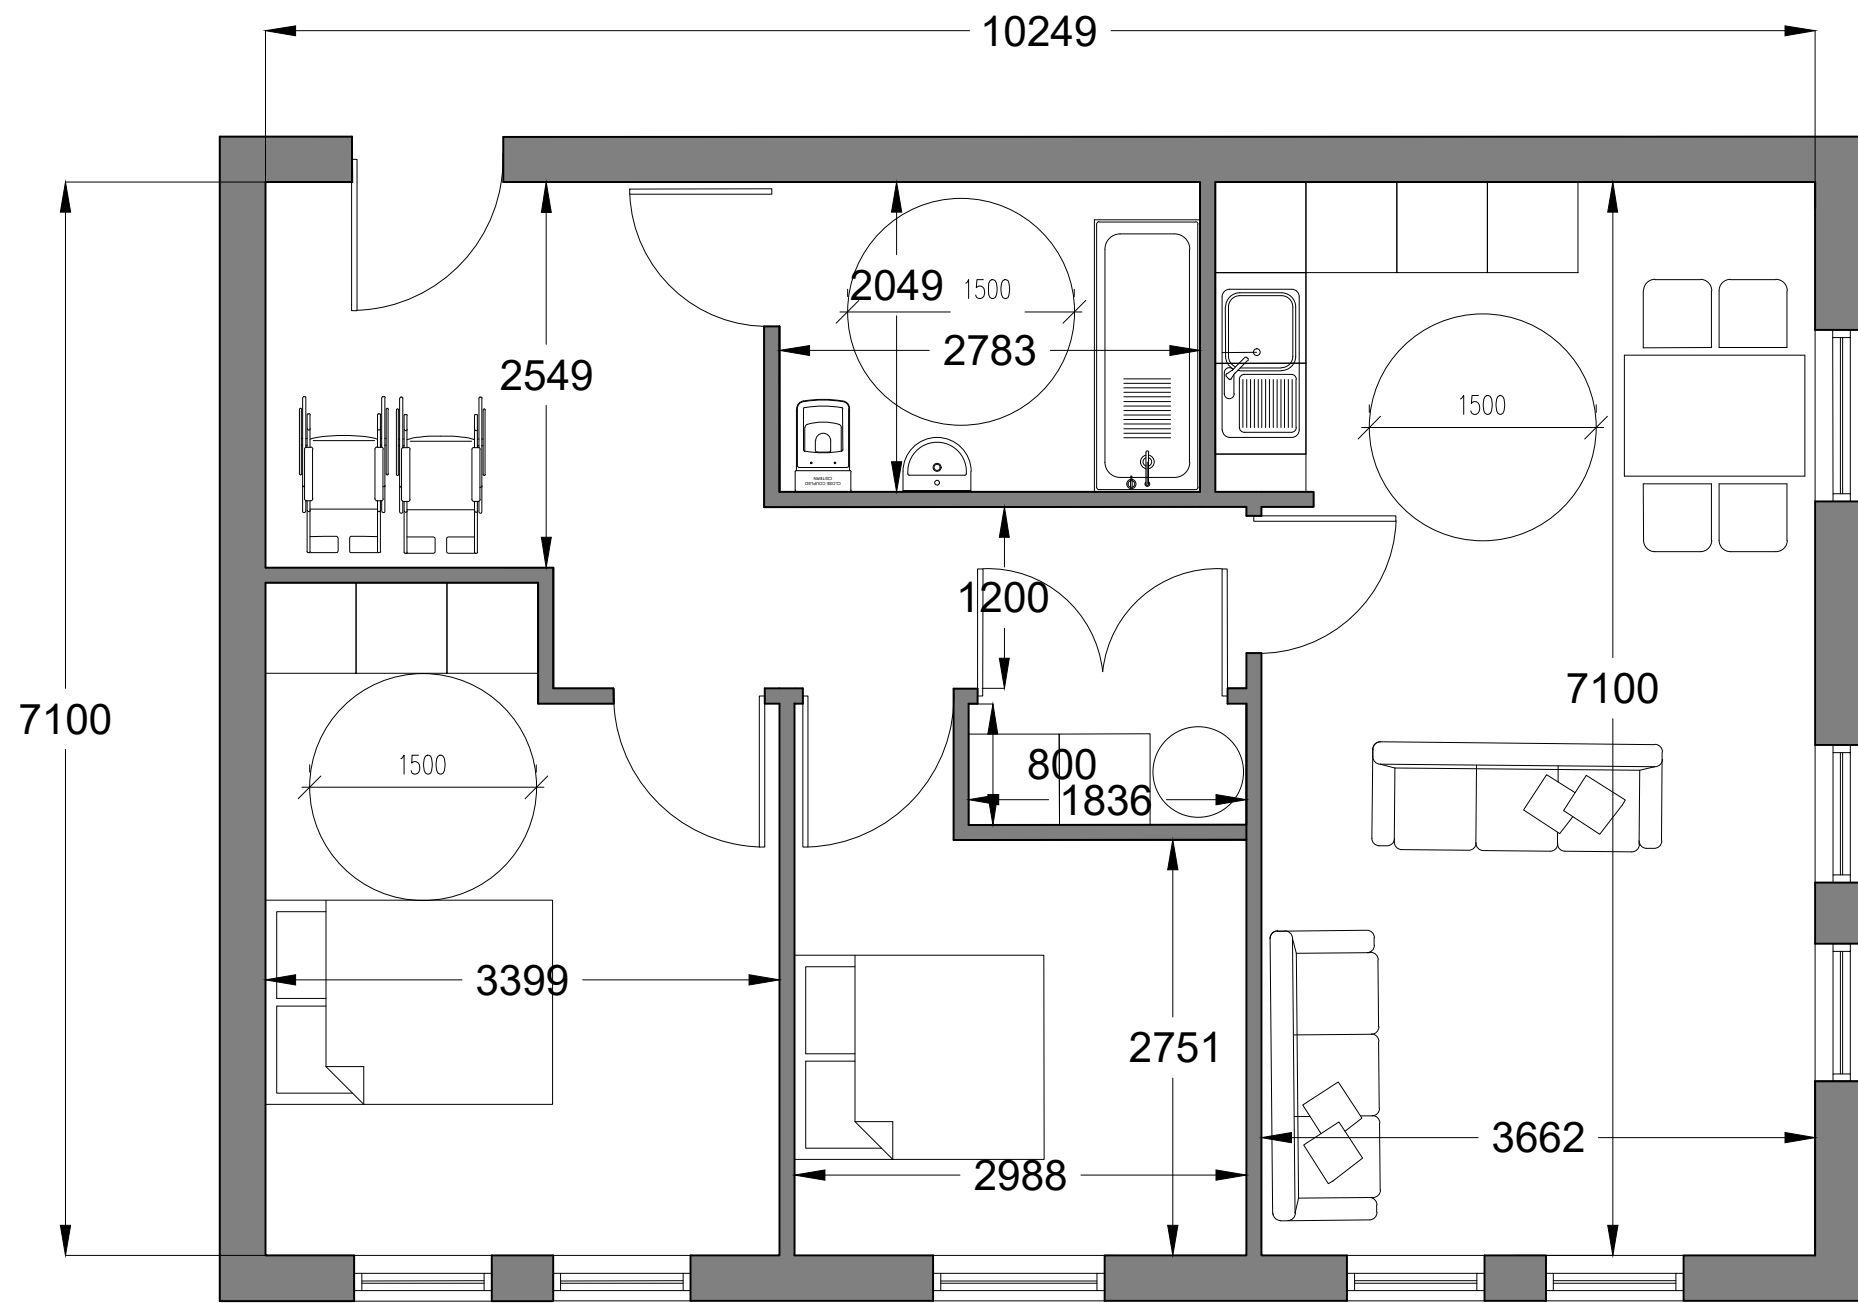


APT Type 1 (2 bed)

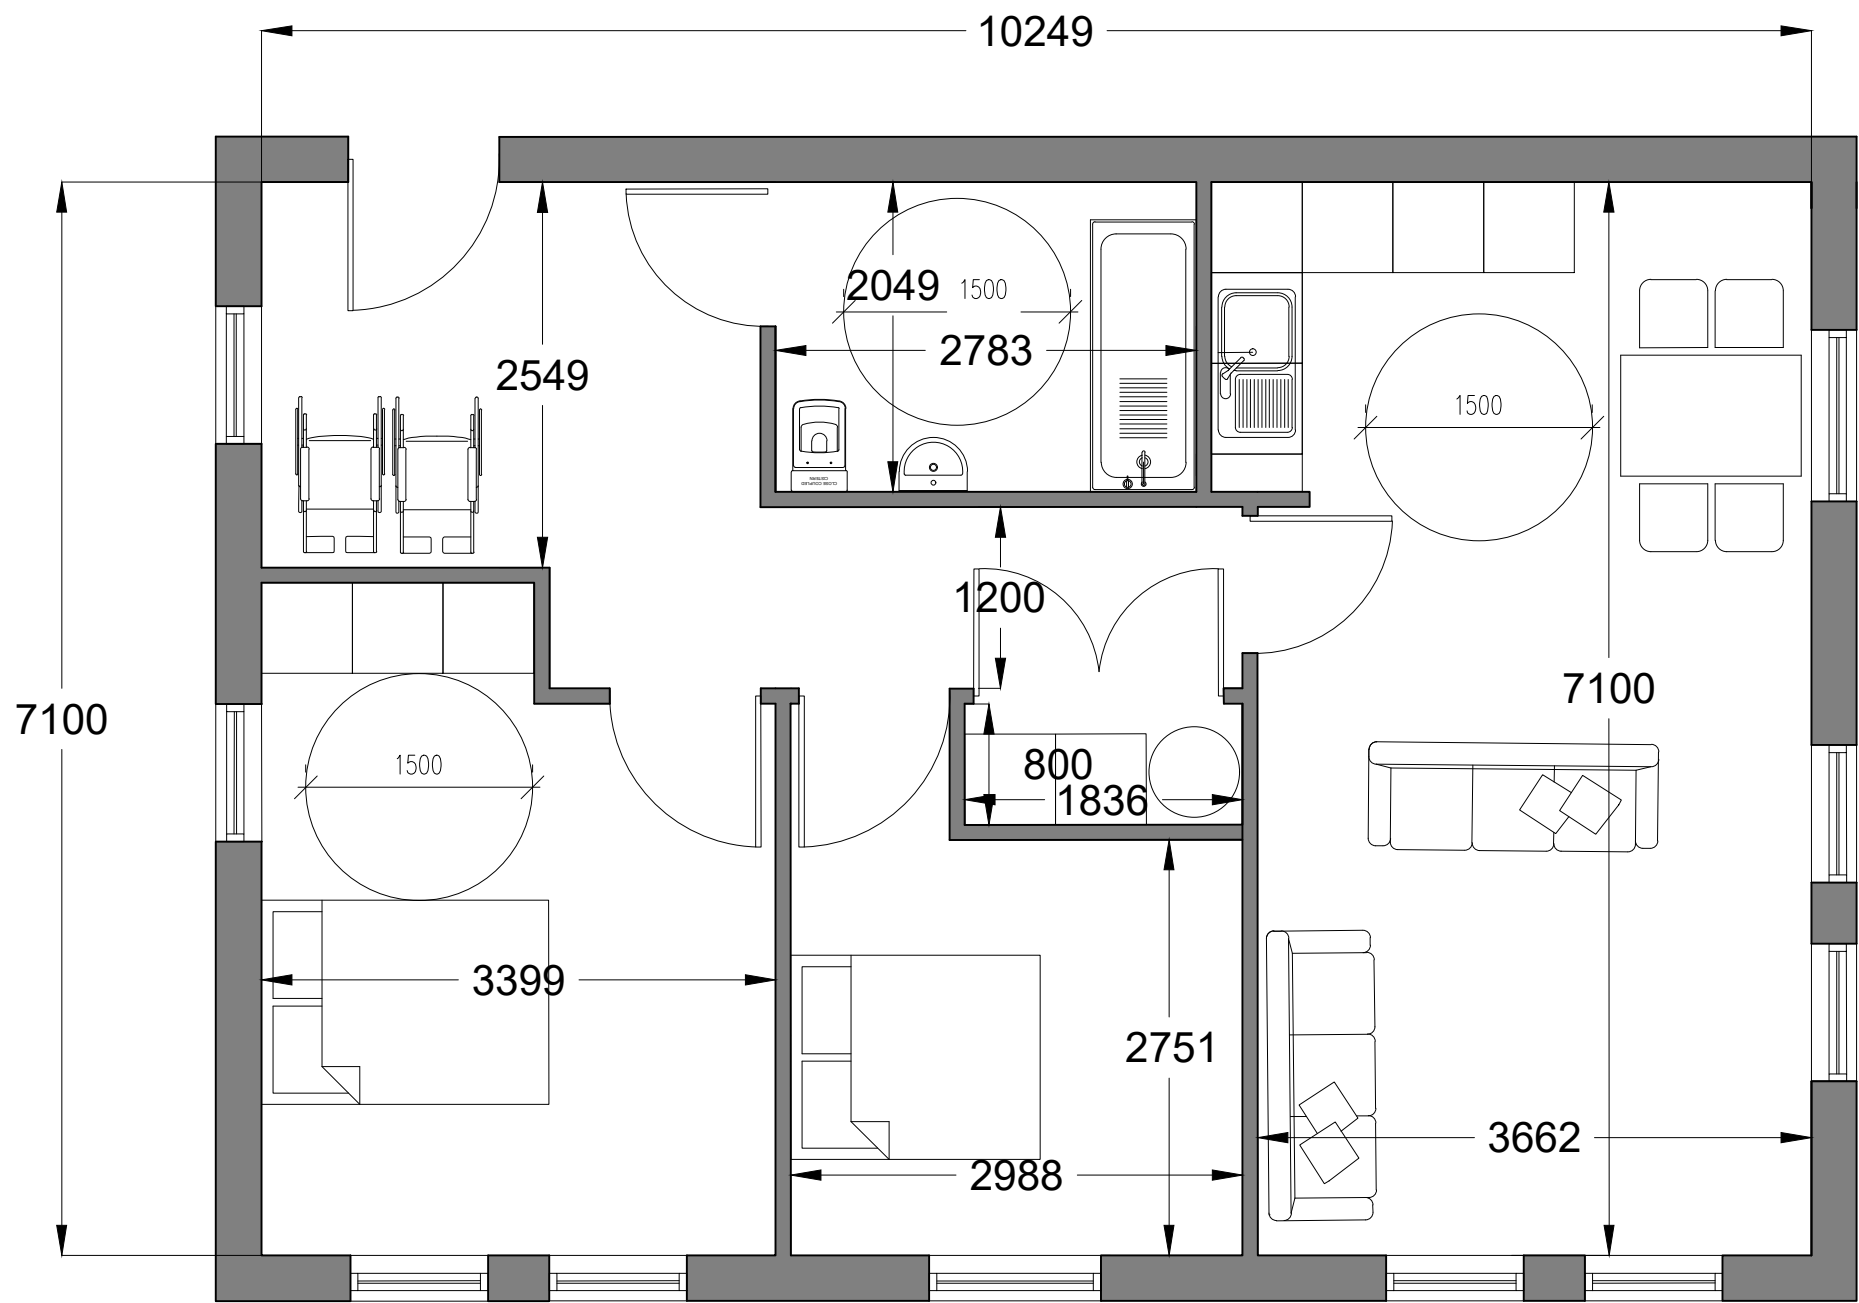

APT Type 1b (2 bed)

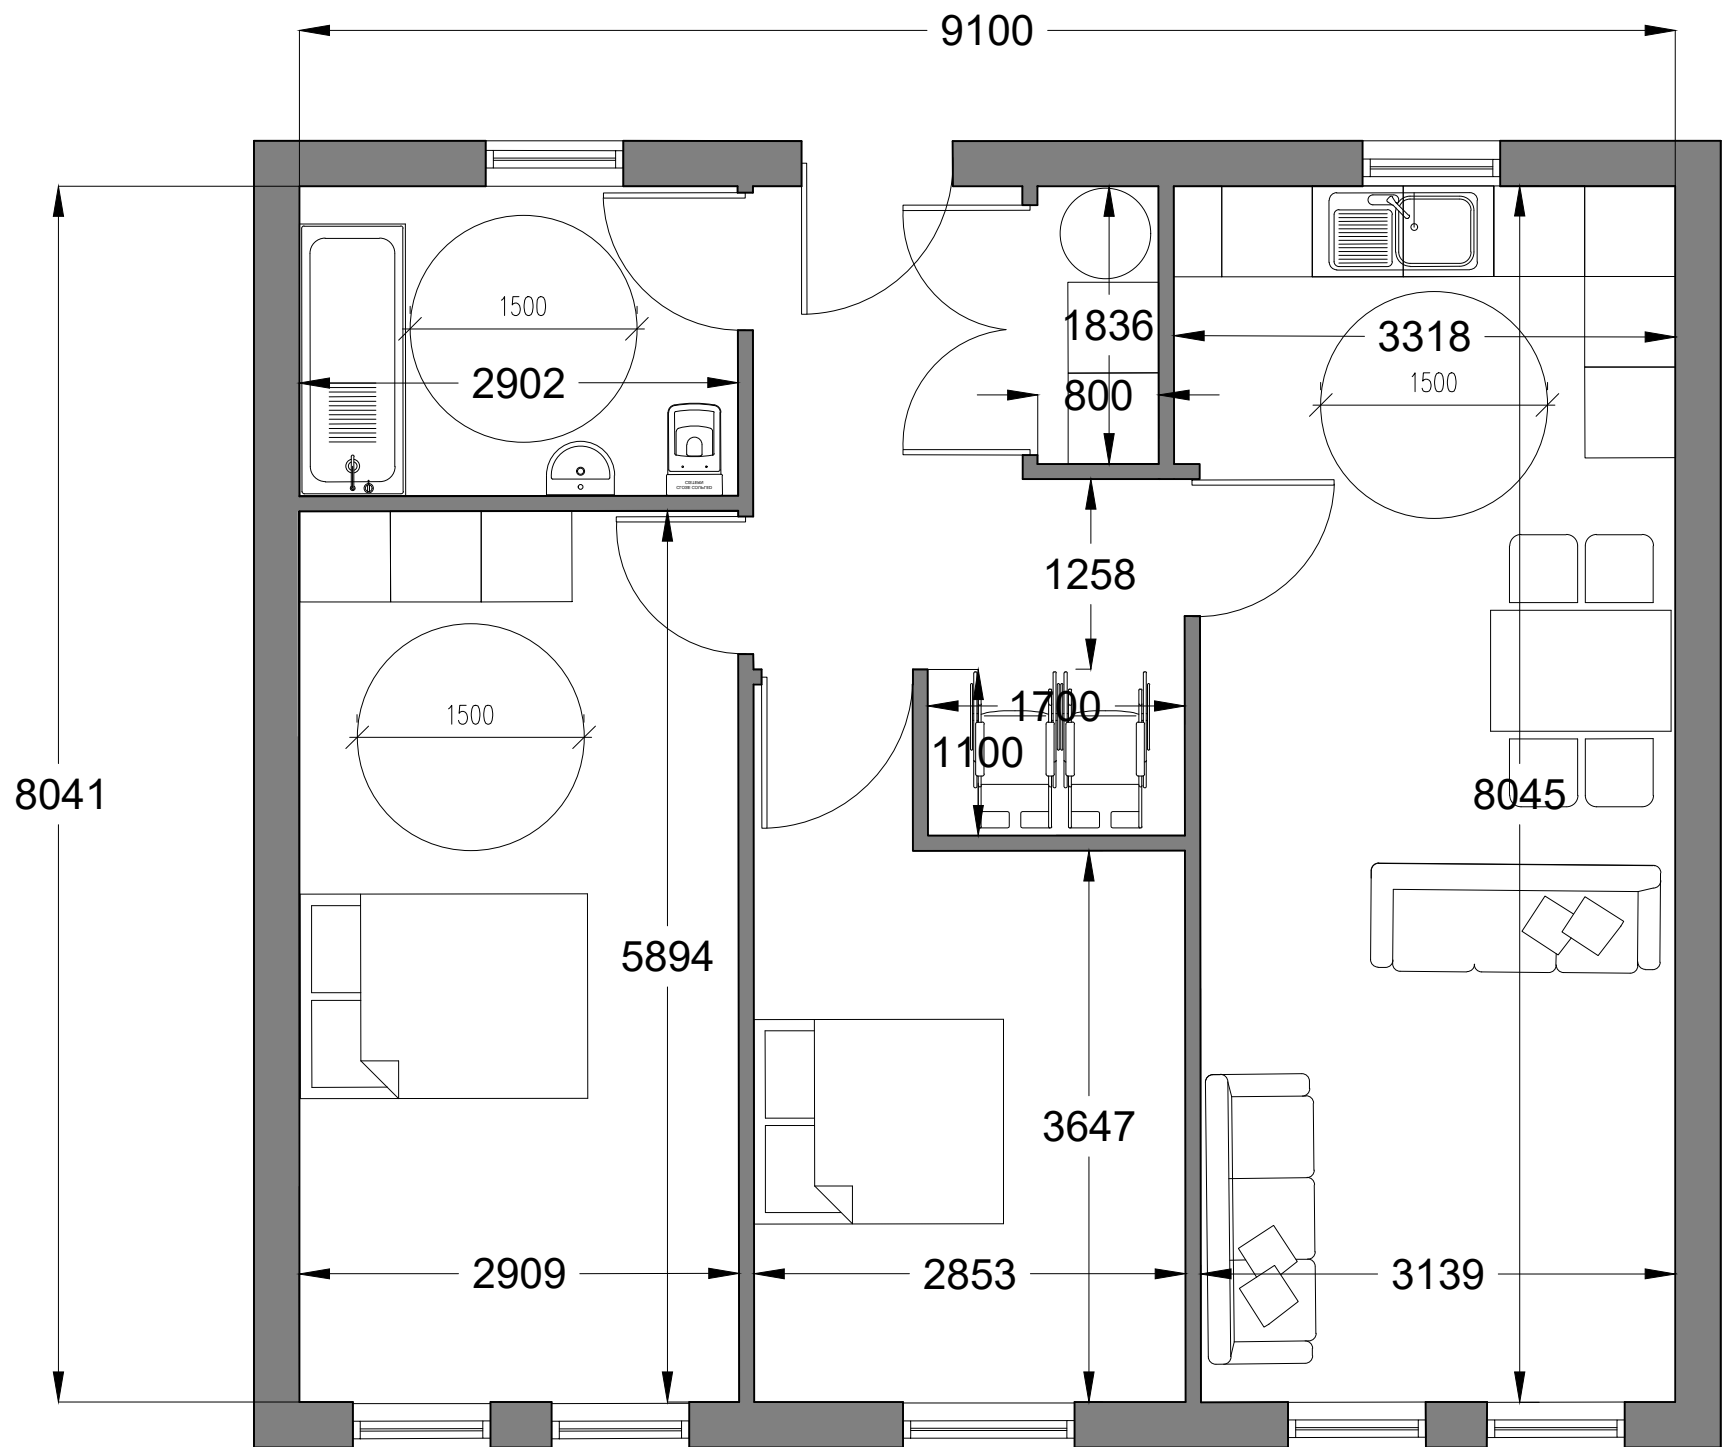

APT Type 2 (2 bed)

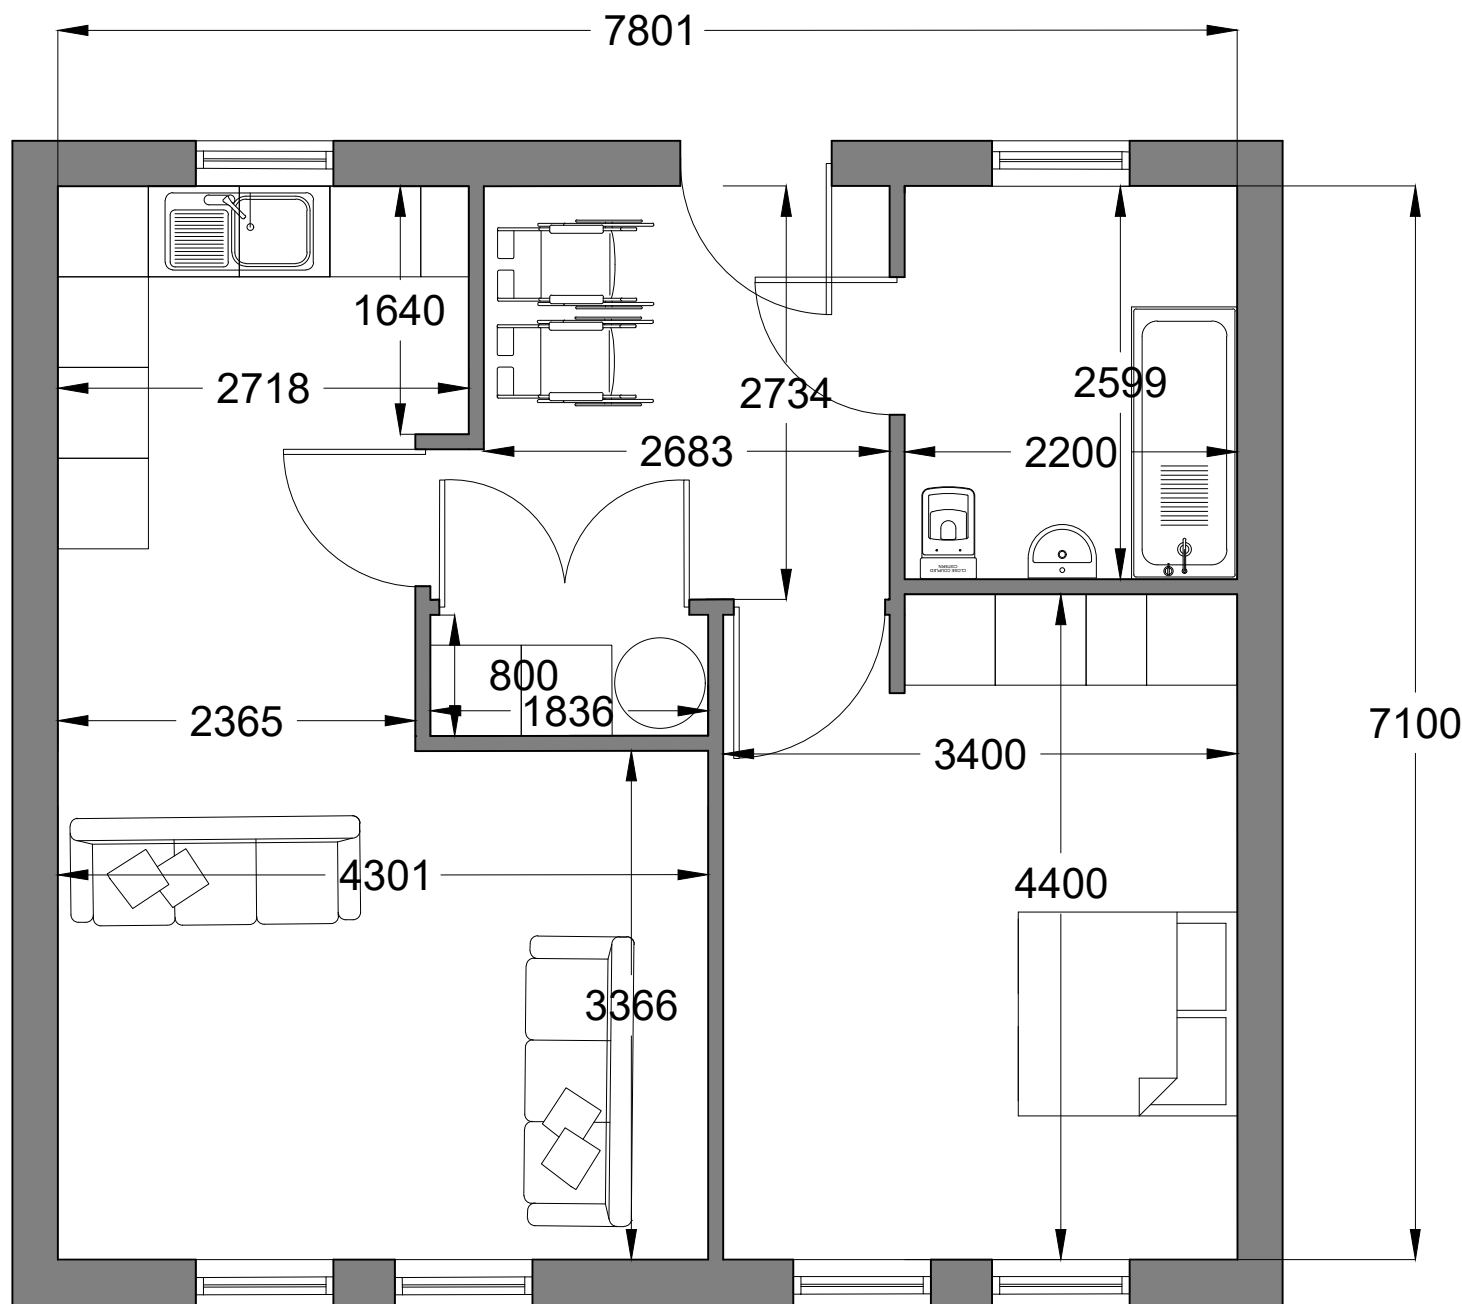

APT Type 3 (1 bed)

Schedule of Accommodation

Apartments			
Type 1	Type 2	Type 3	Total

Block A

Ground Floor
First Floor
Second Floor
Third Floor

2	1	4	7
4	2	9	15
4	2	9	15
2	1	5	8
			45

Block B

Ground Floor
First Floor
Second Floor
Third Floor

2			2
2		2	4
2		2	4
2		2	4
			14

Block C

Ground Floor
First Floor
Second Floor
Third Floor

2			2
2	1	2	5
2	1	2	5
2	1	2	5
			17

Block D

Ground Floor
First Floor
Second Floor
Third Floor

2			2
2		2	4
2		2	4
2		2	4
			14

Site Total 90