


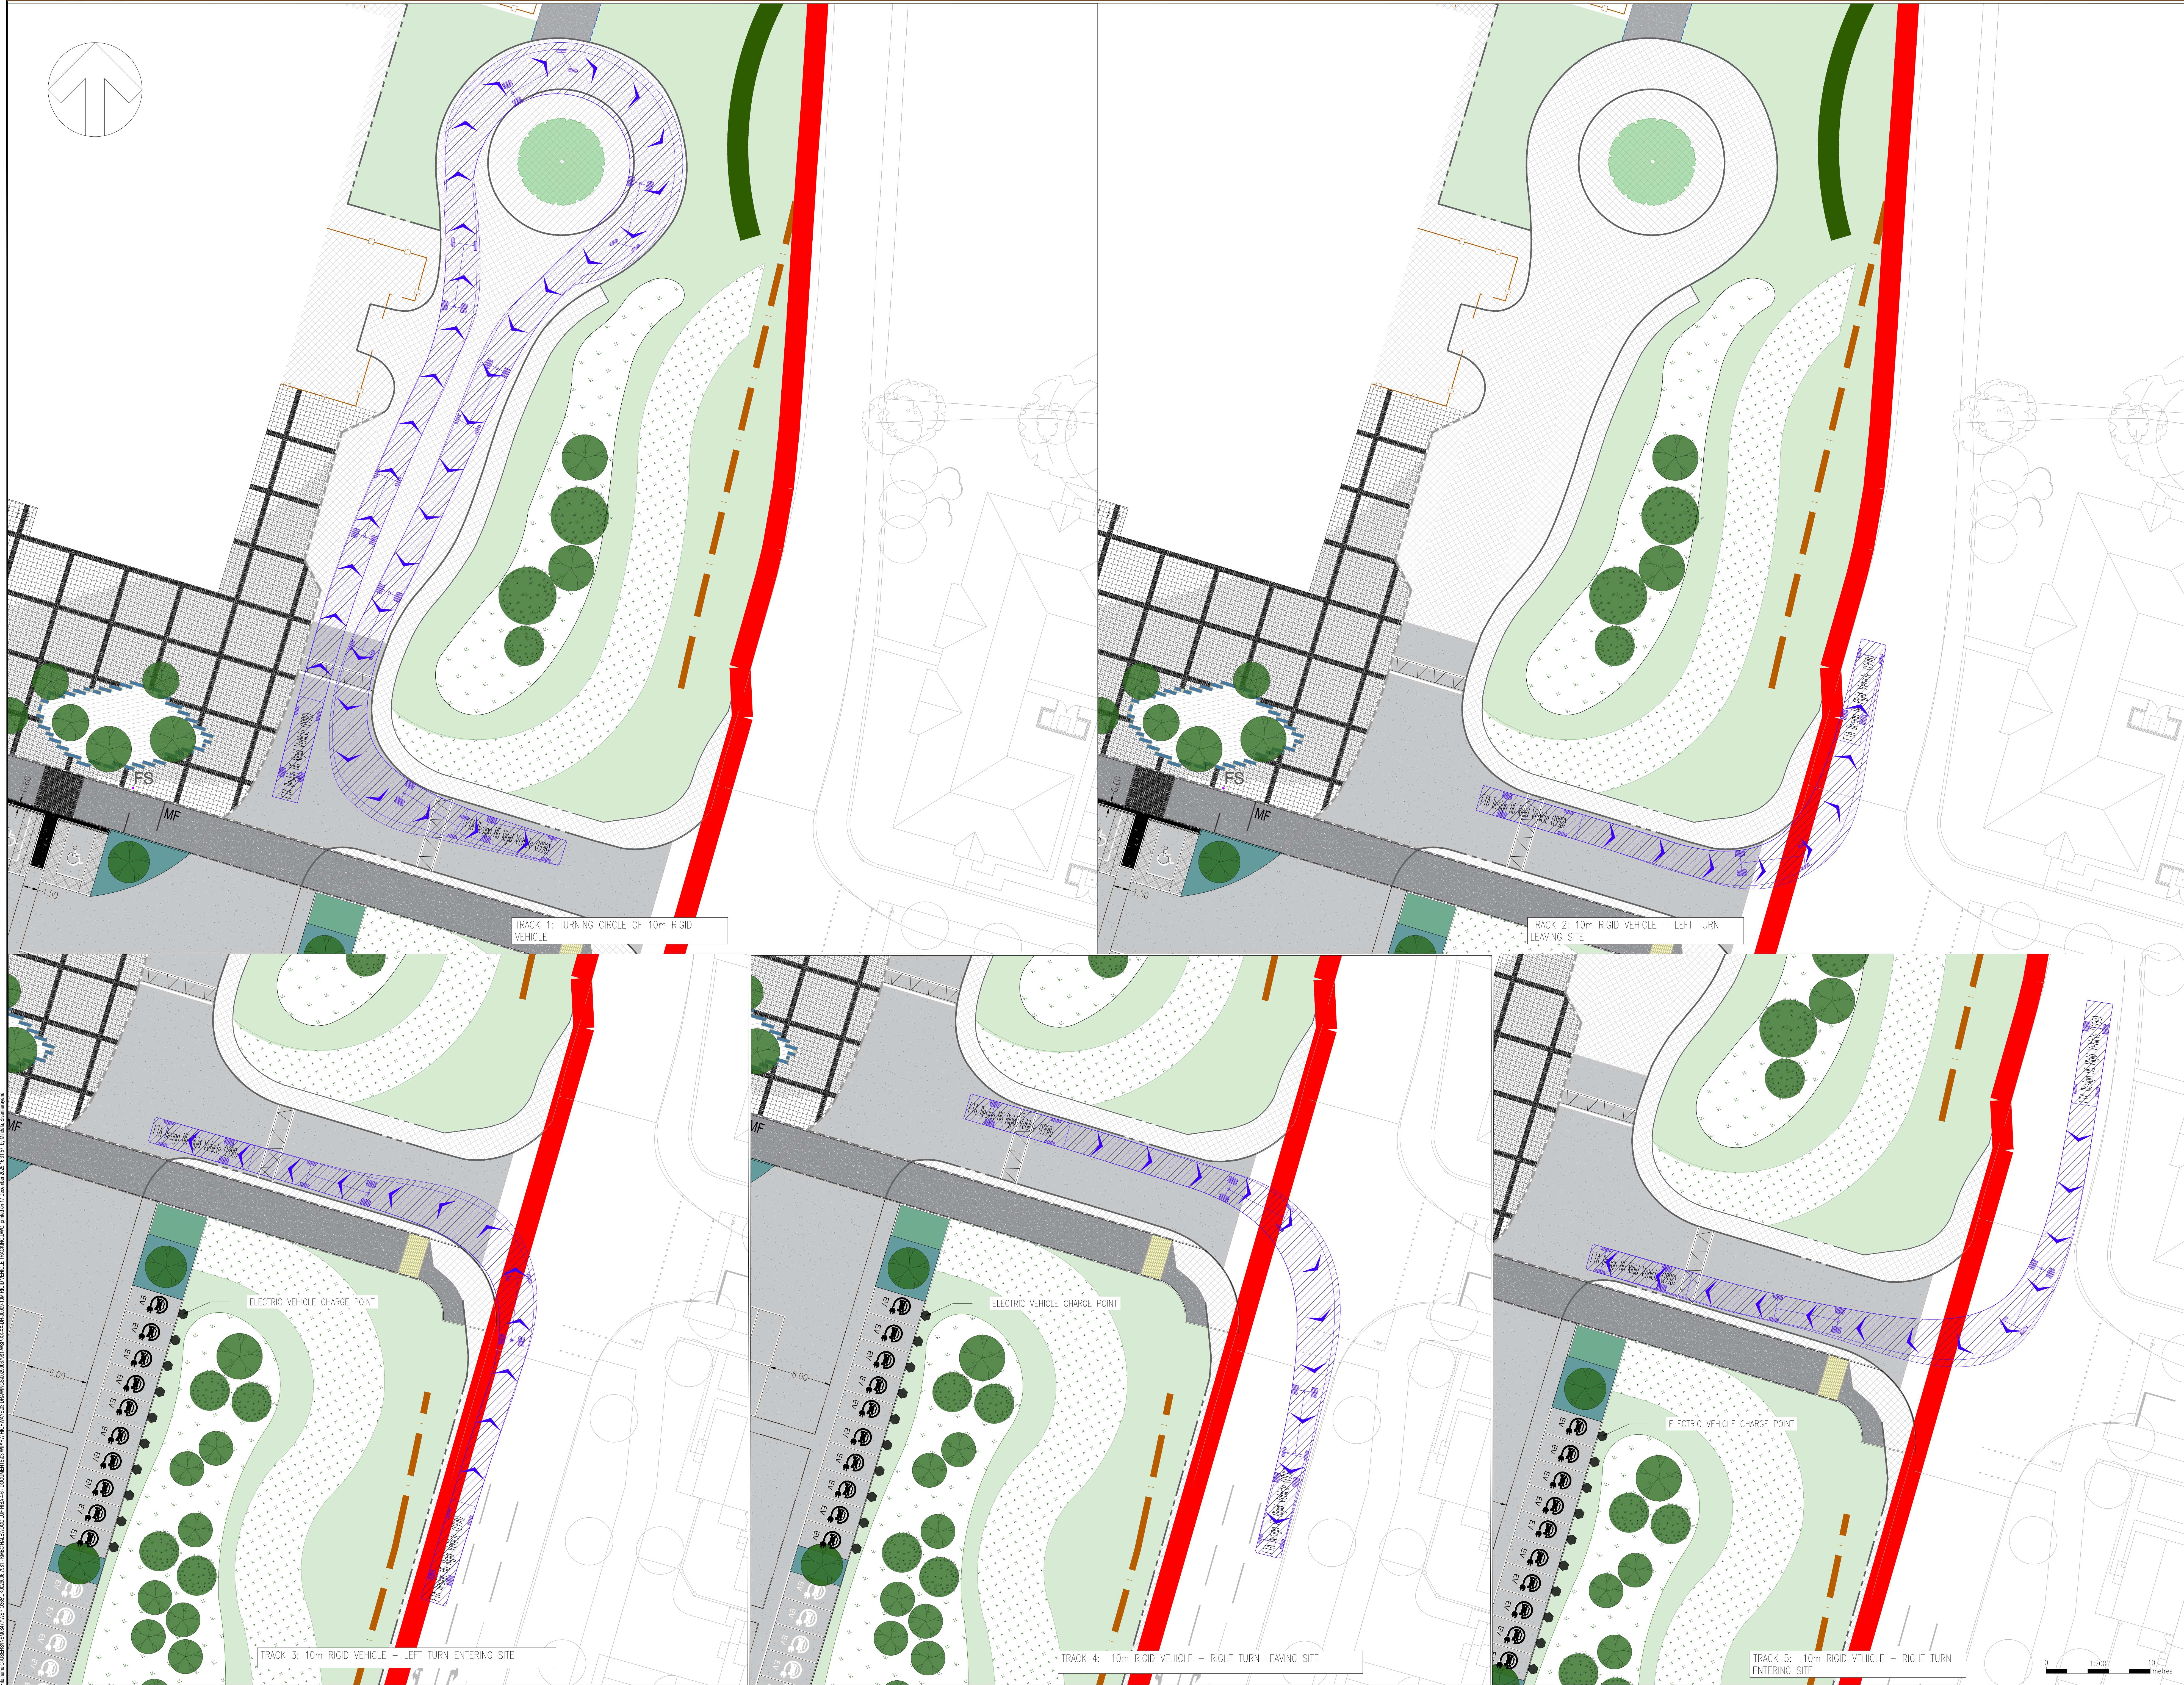

DO NOT SCALE


NOTES

1. ALL DIMENSIONS ARE IN METRES UNLESS STATED OTHERWISE
2. THE PROPOSED PLAN IS AS PER WSP DRAWING 00290067981-WSP-00-XX-DR-LA-1000
3. THE PROPOSED CAR PARK LAYOUT IS AS PER WSP DRAWING 00290067981-WSP-XX-XX-DR-0001

KEY

FORWARD VEHICLE TRACKING

DESIGN VEHICLE:

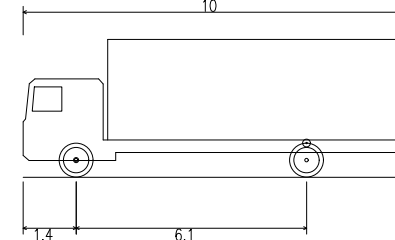

FTA Design HG Rigid Vehicle (1998)

Overall Length	10.000m
Overall Width	2.500m
Overall Body Height	3.645m
Min. Body Ground Clearance	0.440m
Track Width	2.470m
Lock-to-lock time	2.00s
Curb to Curb Turning Radius	11.000m
Curb to Curb Turning Radius	11.000m
Forward design speed for tracking	5 Kmph

REV	DATE	BY	DESCRIPTION	CHK	APP
P01	17/12/2025	SS	FIRST ISSUE	EJ	SG

DRAWING STATUS: S0 - WORK IN PROGRESS



8 First Street, Manchester, M15 4GU, UK
T+44 (0) 161 226 5000
wsp.com

CLIENT: KMBC

ARCHITECT: WSP

PROJECT: HALEWOOD LUF RIBA STAGES 4-6

TITLE: HALEWOOD LEISURE CENTRE
VEHICLE TRACKING - 10m RIGID VEHICLE

SCALE AS	1:200	CHECKED	EJ	APPROVED	SG
PROJECT NO.	UK00290067981	DESIGNED	SM	DRAWN	SM
DRAWING NO.	00290067981-WSP-XX-XX-DR-00009	DATE	DEC 25	REV	

P01

© WSP UK Ltd