


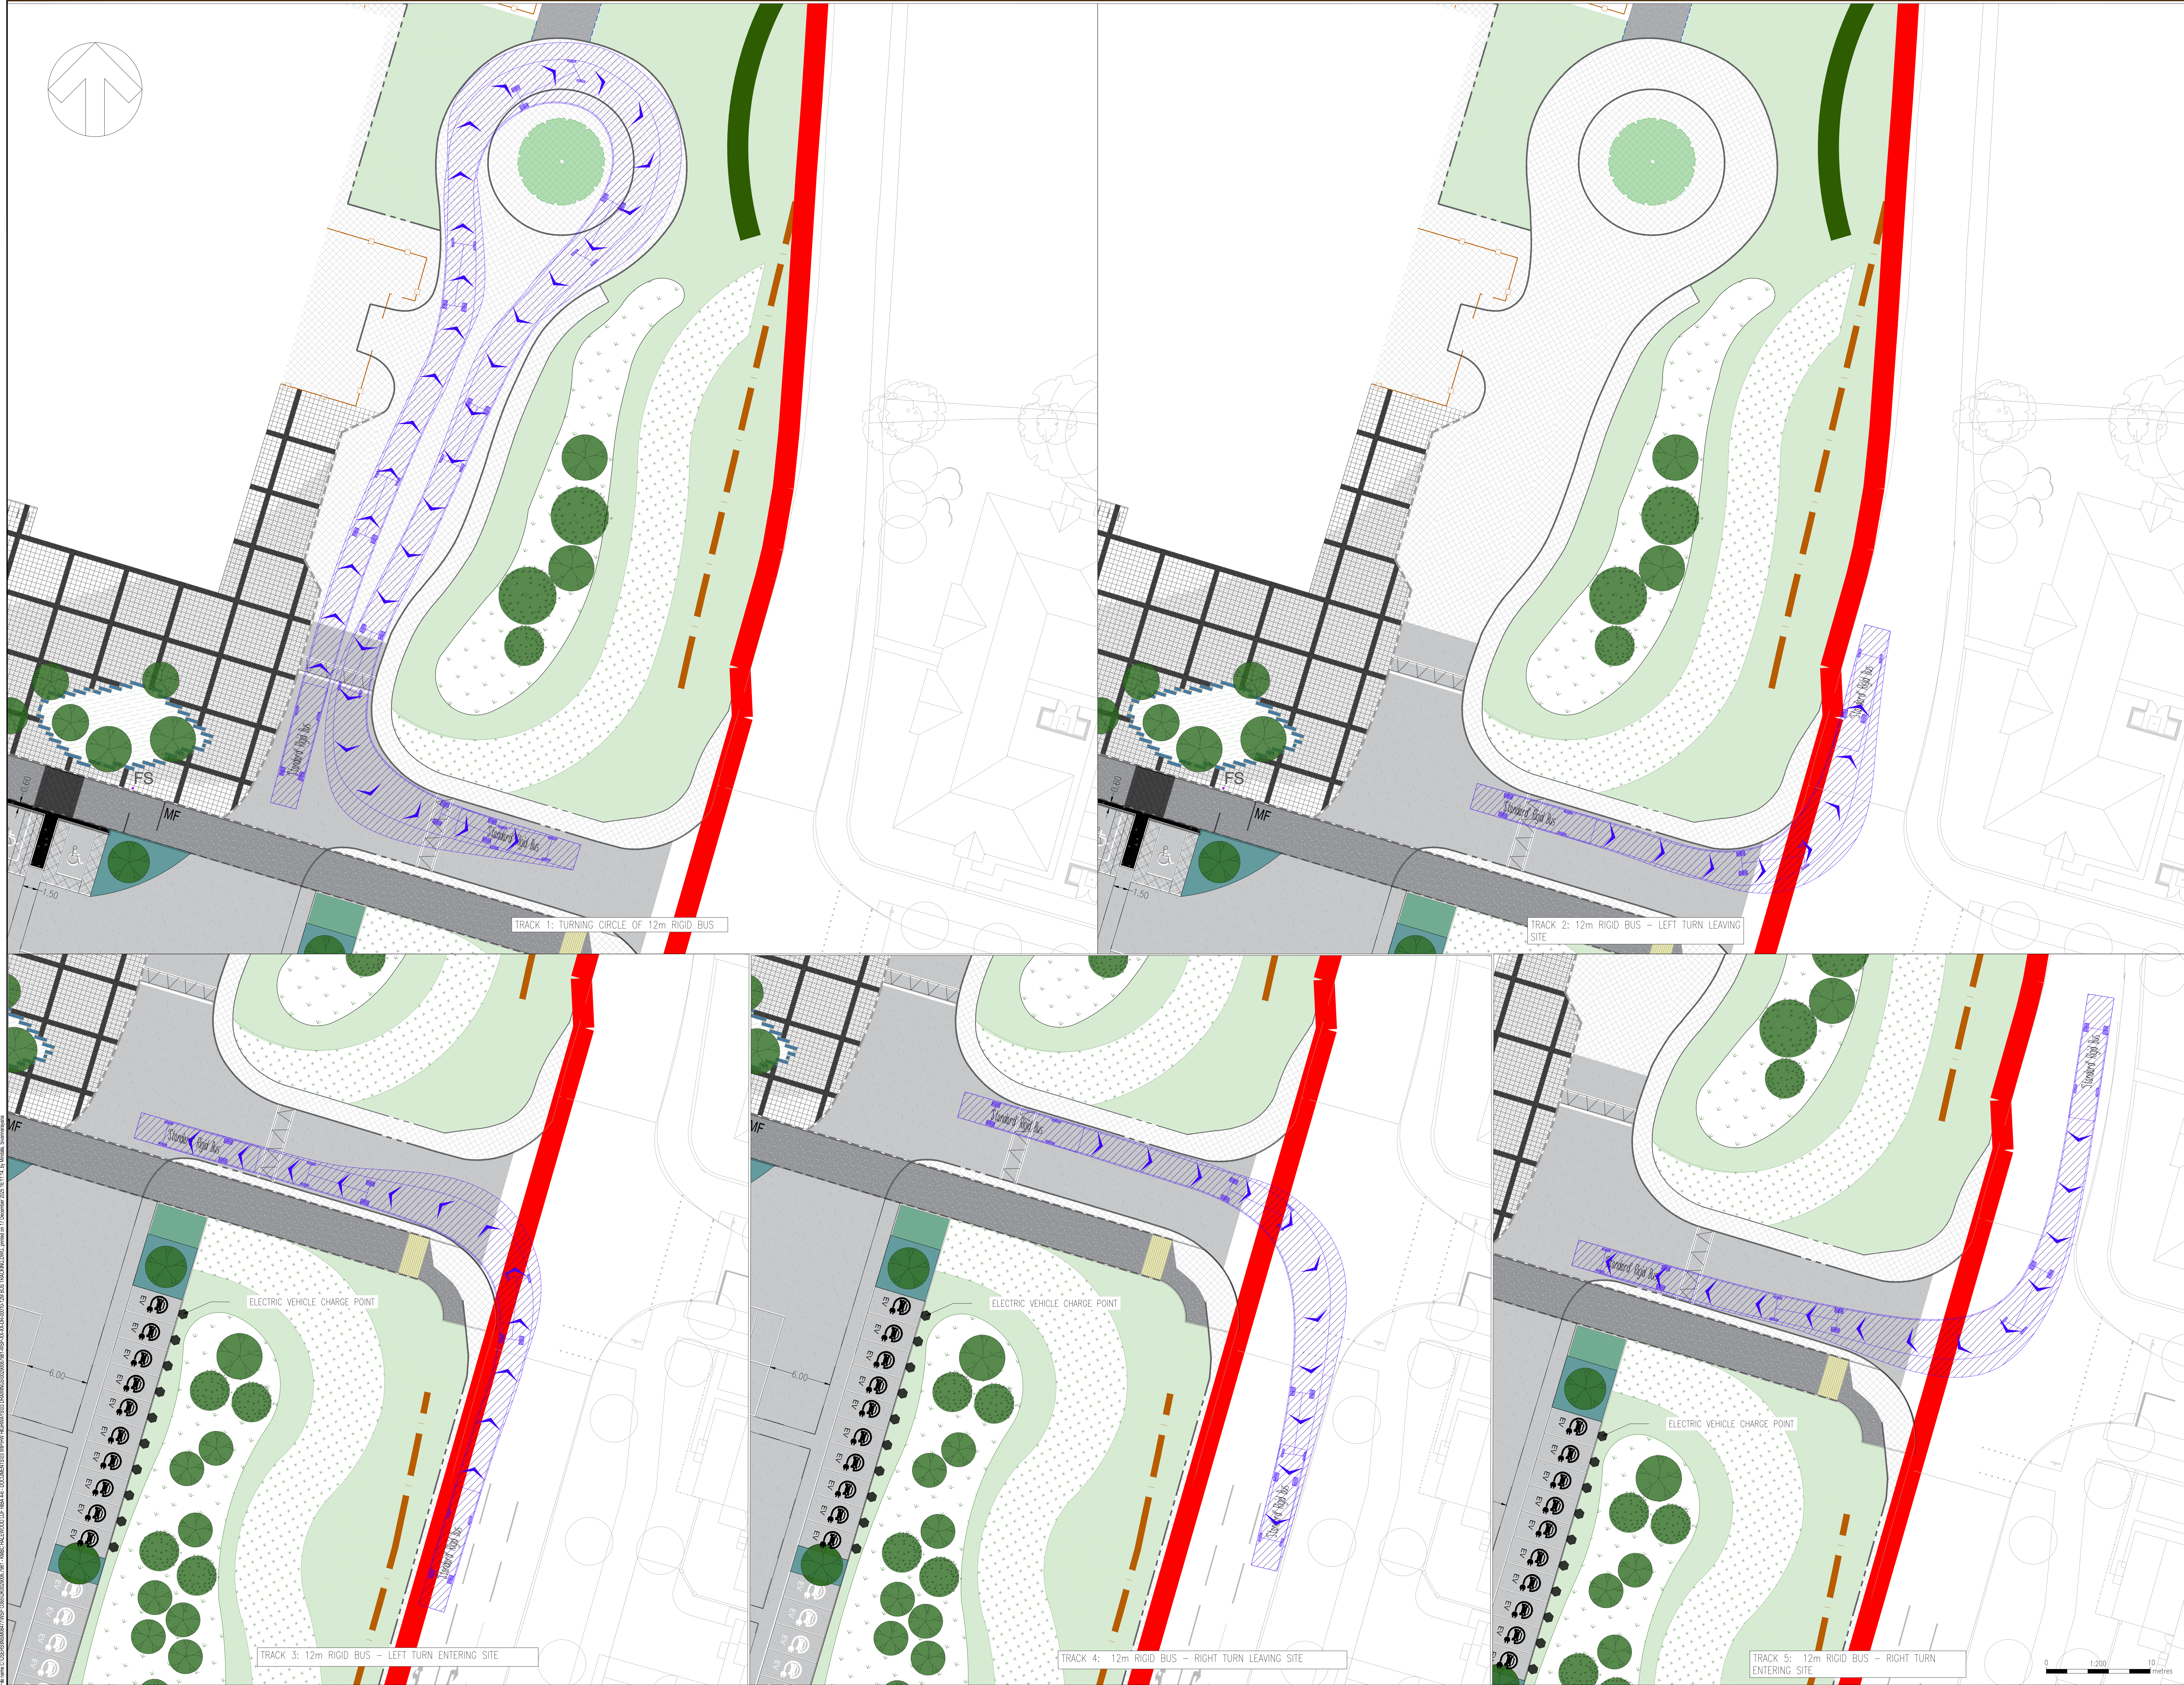

DO NOT SCALE

NOTES

1. ALL DIMENSIONS ARE IN METRES UNLESS STATED OTHERWISE
2. THE PROPOSED PLAN IS AS PER WSP DRAWING "00290067981-WSP-00-XX-DR-UA-1000"
3. THE PROPOSED CAR PARK LAYOUT IS AS PER WSP DRAWING "00290067981-WSP-XX-XX-DR-0001"

KEY

FORWARD VEHICLE TRACKING

DESIGN VEHICLE:

'Standard' Rigid Bus

Overall Length	12.000m
Overall Width	2.550m
Overall Body Height	3.050m
Min Body Ground Clearance	0.300m
Track Width	2.350m
Load-to-track time	4.50s
Wall to Wall Turning Radius	10.771m
Forward design speed for tracking	5 kmph

P01	17/12/2025	SM	FIRST ISSUE	EJ	SG
REV	DATE	BY	DESCRIPTION	CHK	APP

DRAWING STATUS

S0 - WORK IN PROGRESS

wsp

8 First Street, Manchester, M15 4GU, UK
T+44 (0) 161 205 5000
wsp.com

CLIENT: KMBC

ARCHITECT: WSP

PROJECT: HALEWOOD LUF RIBA STAGES 4-6

TITLE: HALEWOOD LEISURE CENTRE
VEHICLE TRACKING - 12m RIGID BUS

SCALE @ A3	1:200	CHECKED	EJ	APPROVED	SG
PROJECT NO:	UK00290067981	DESIGNED	SM	DRAWN	SM
DRAWING NO:	00290067981-WSP-XX-XX-DR-00010	DATE	DEC 25	REV	

© WSP UK Ltd