
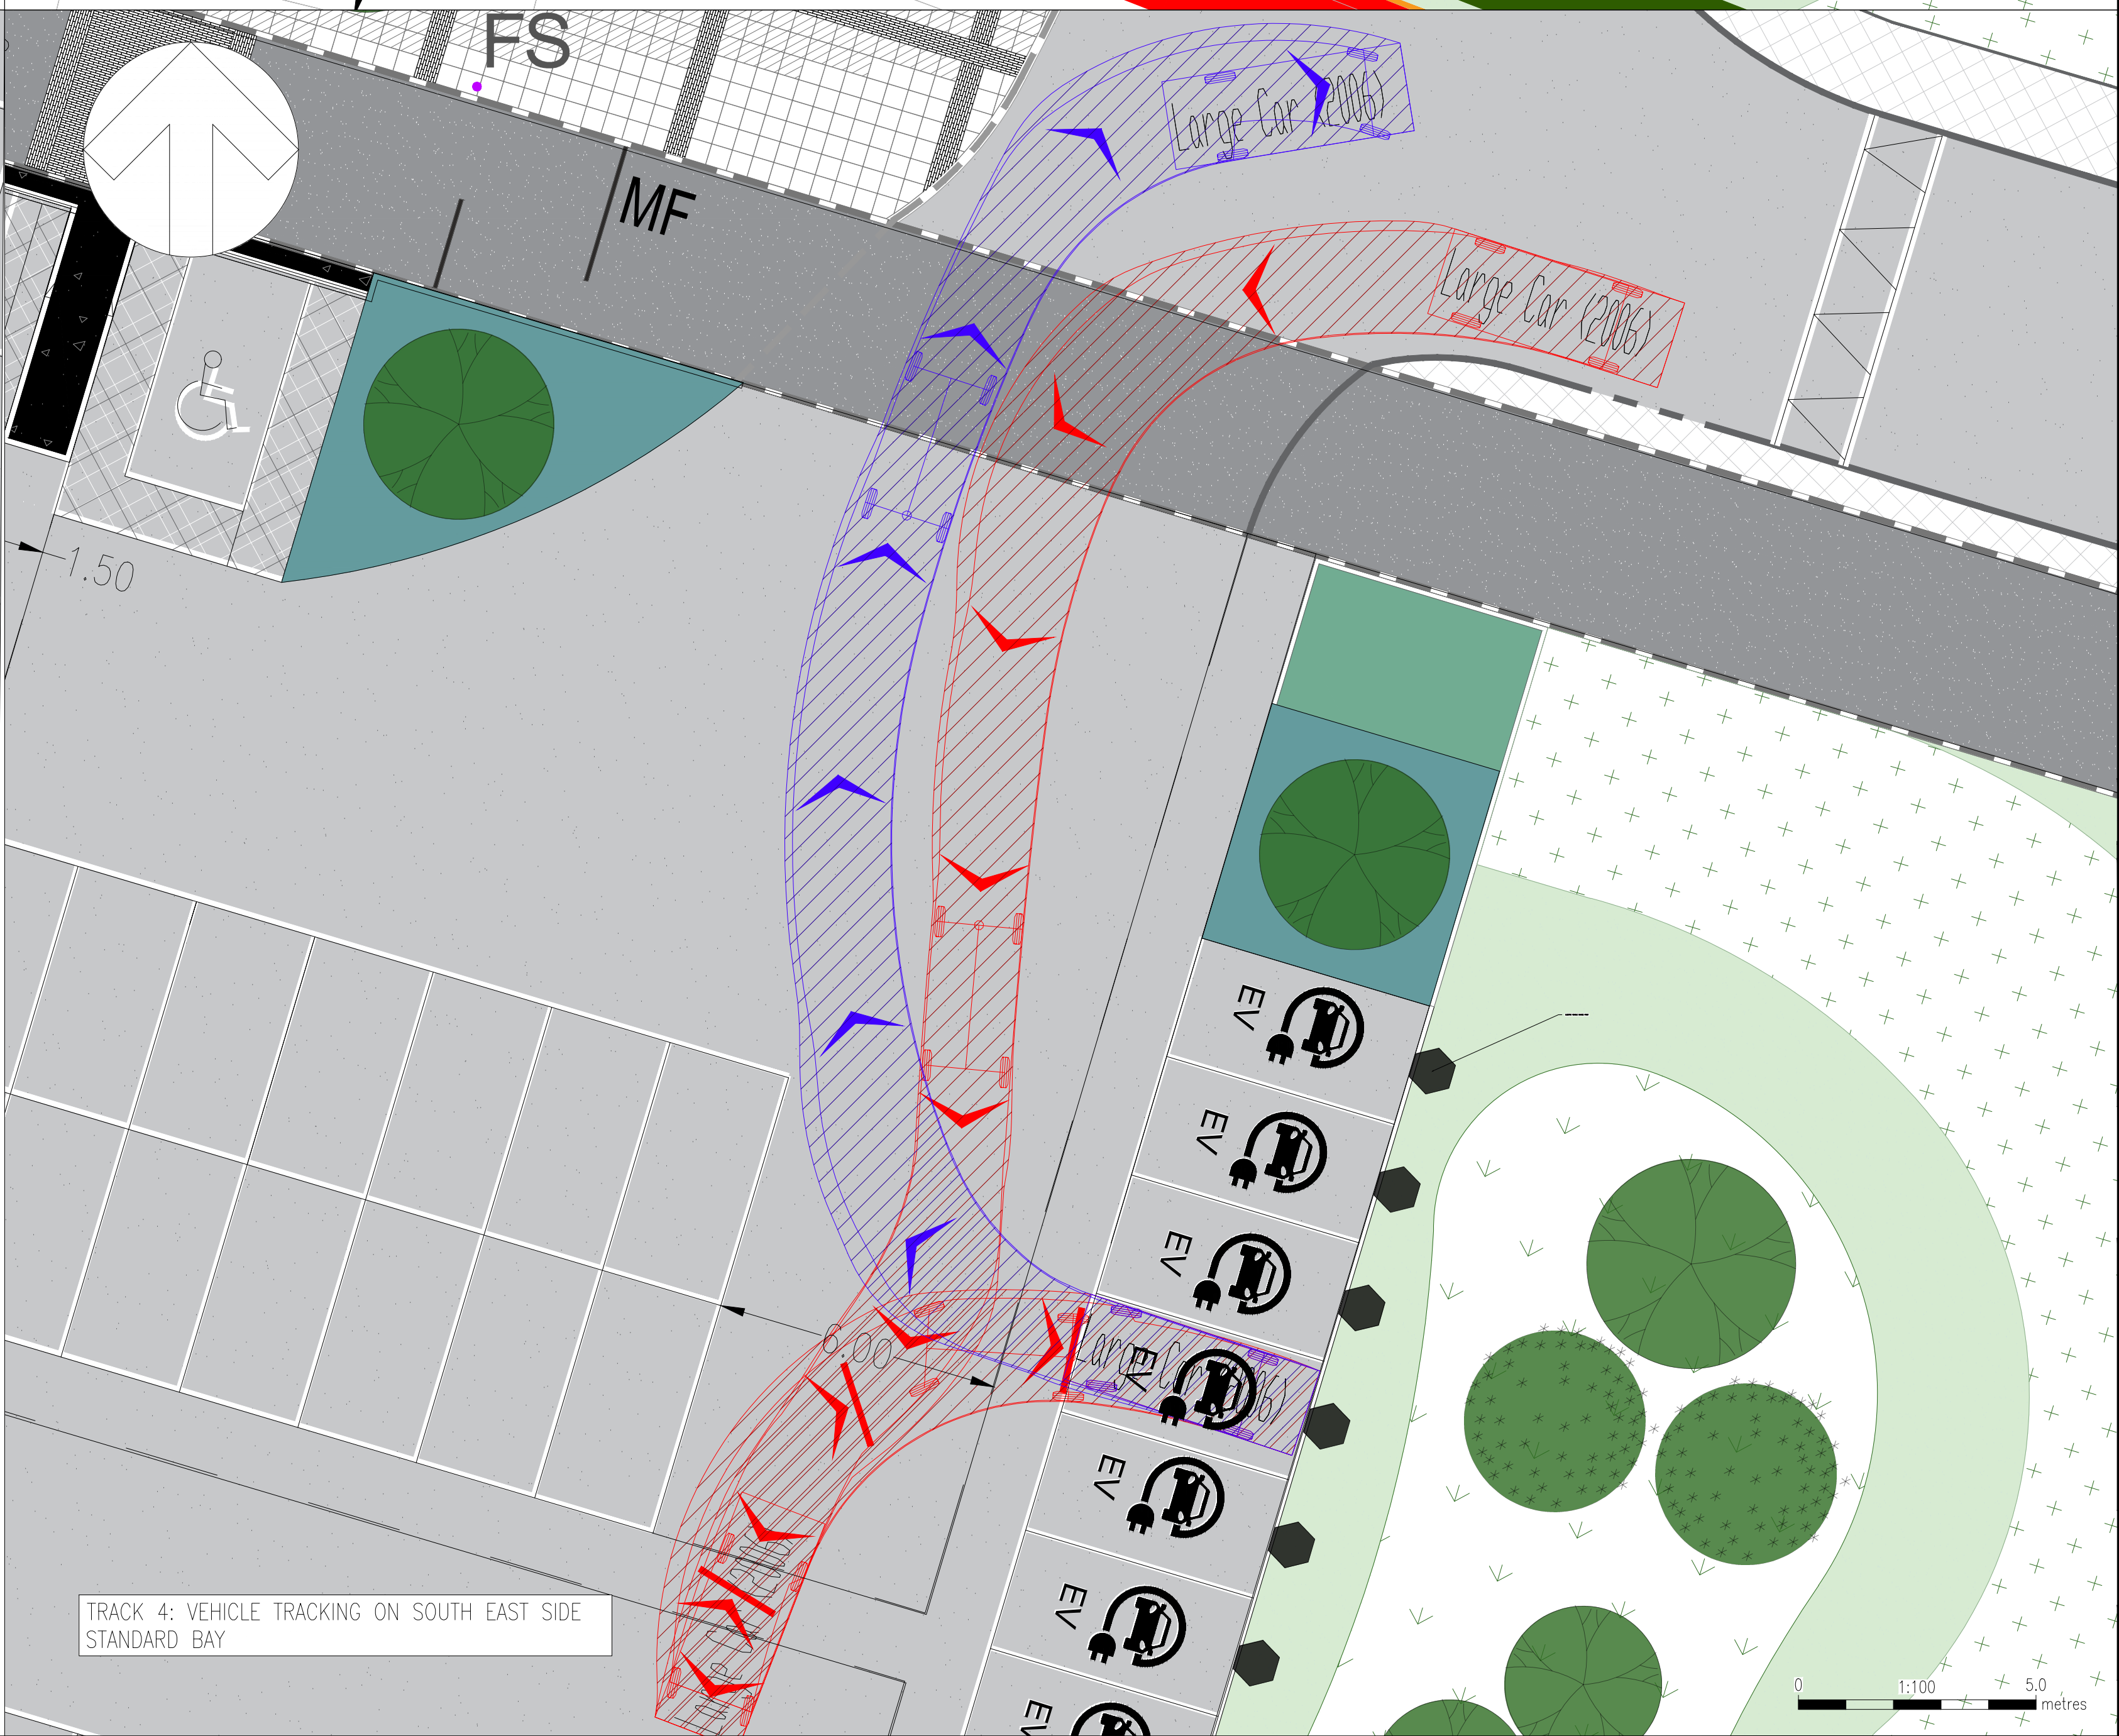
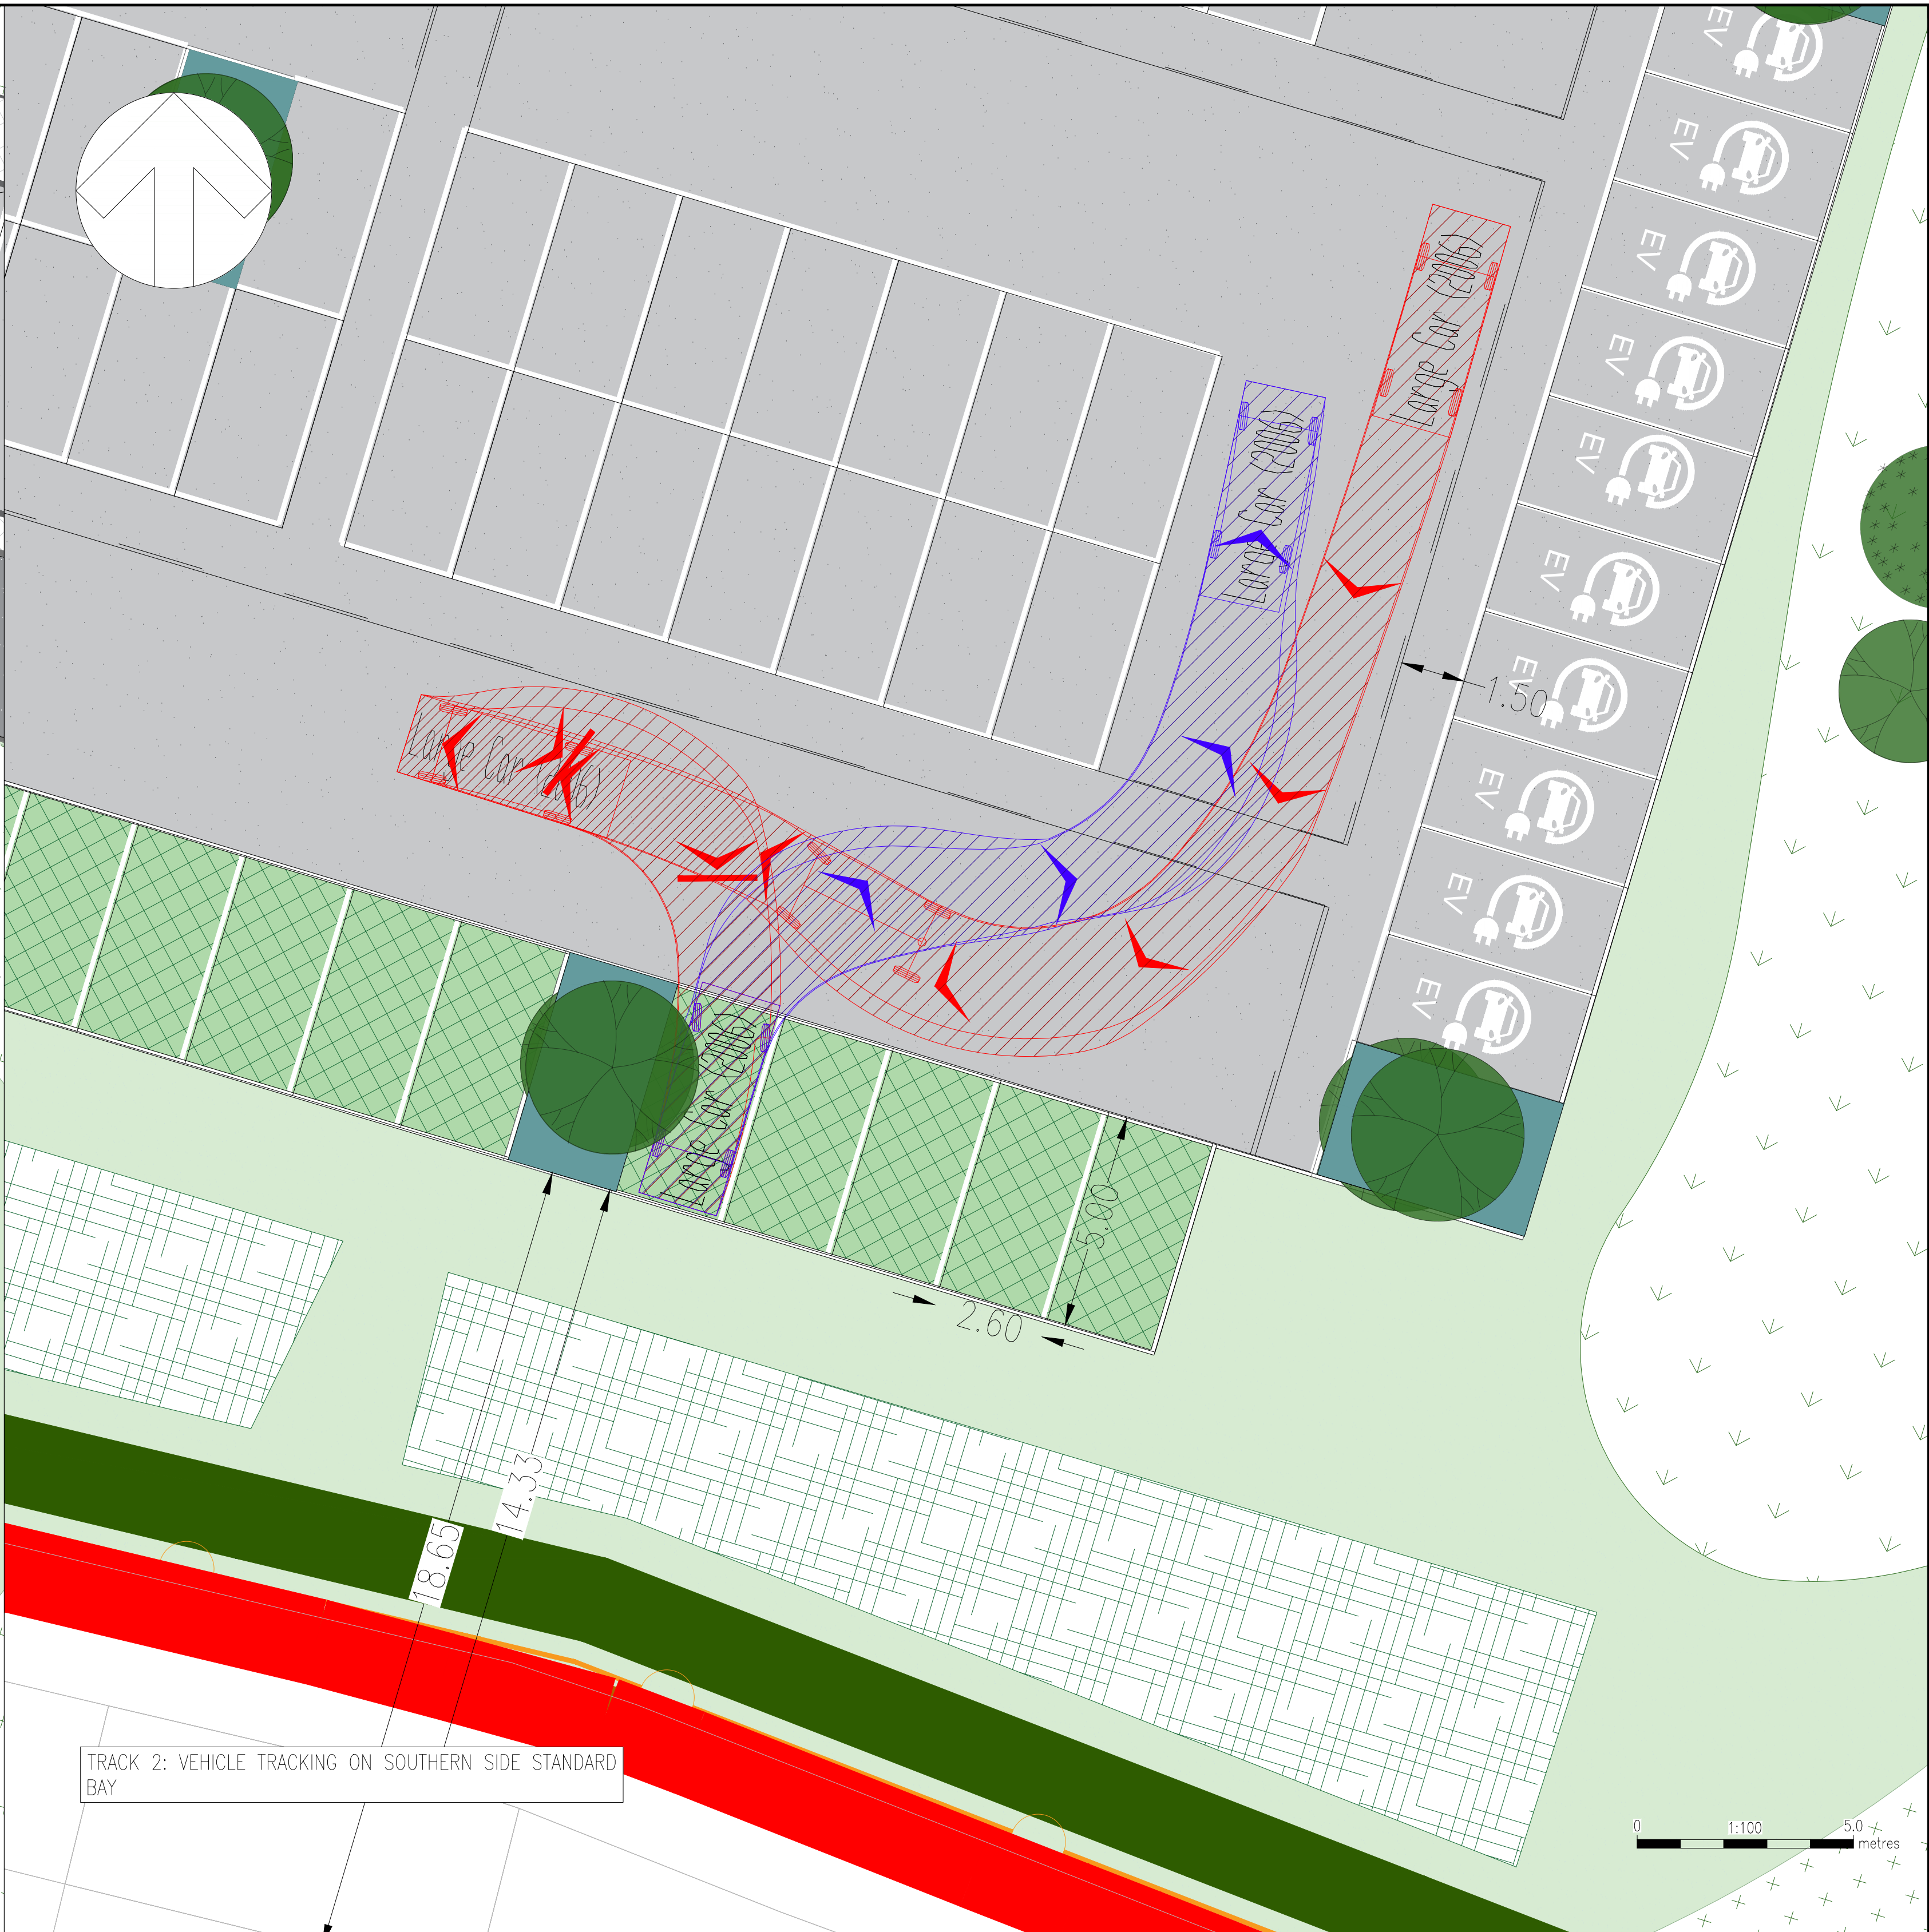


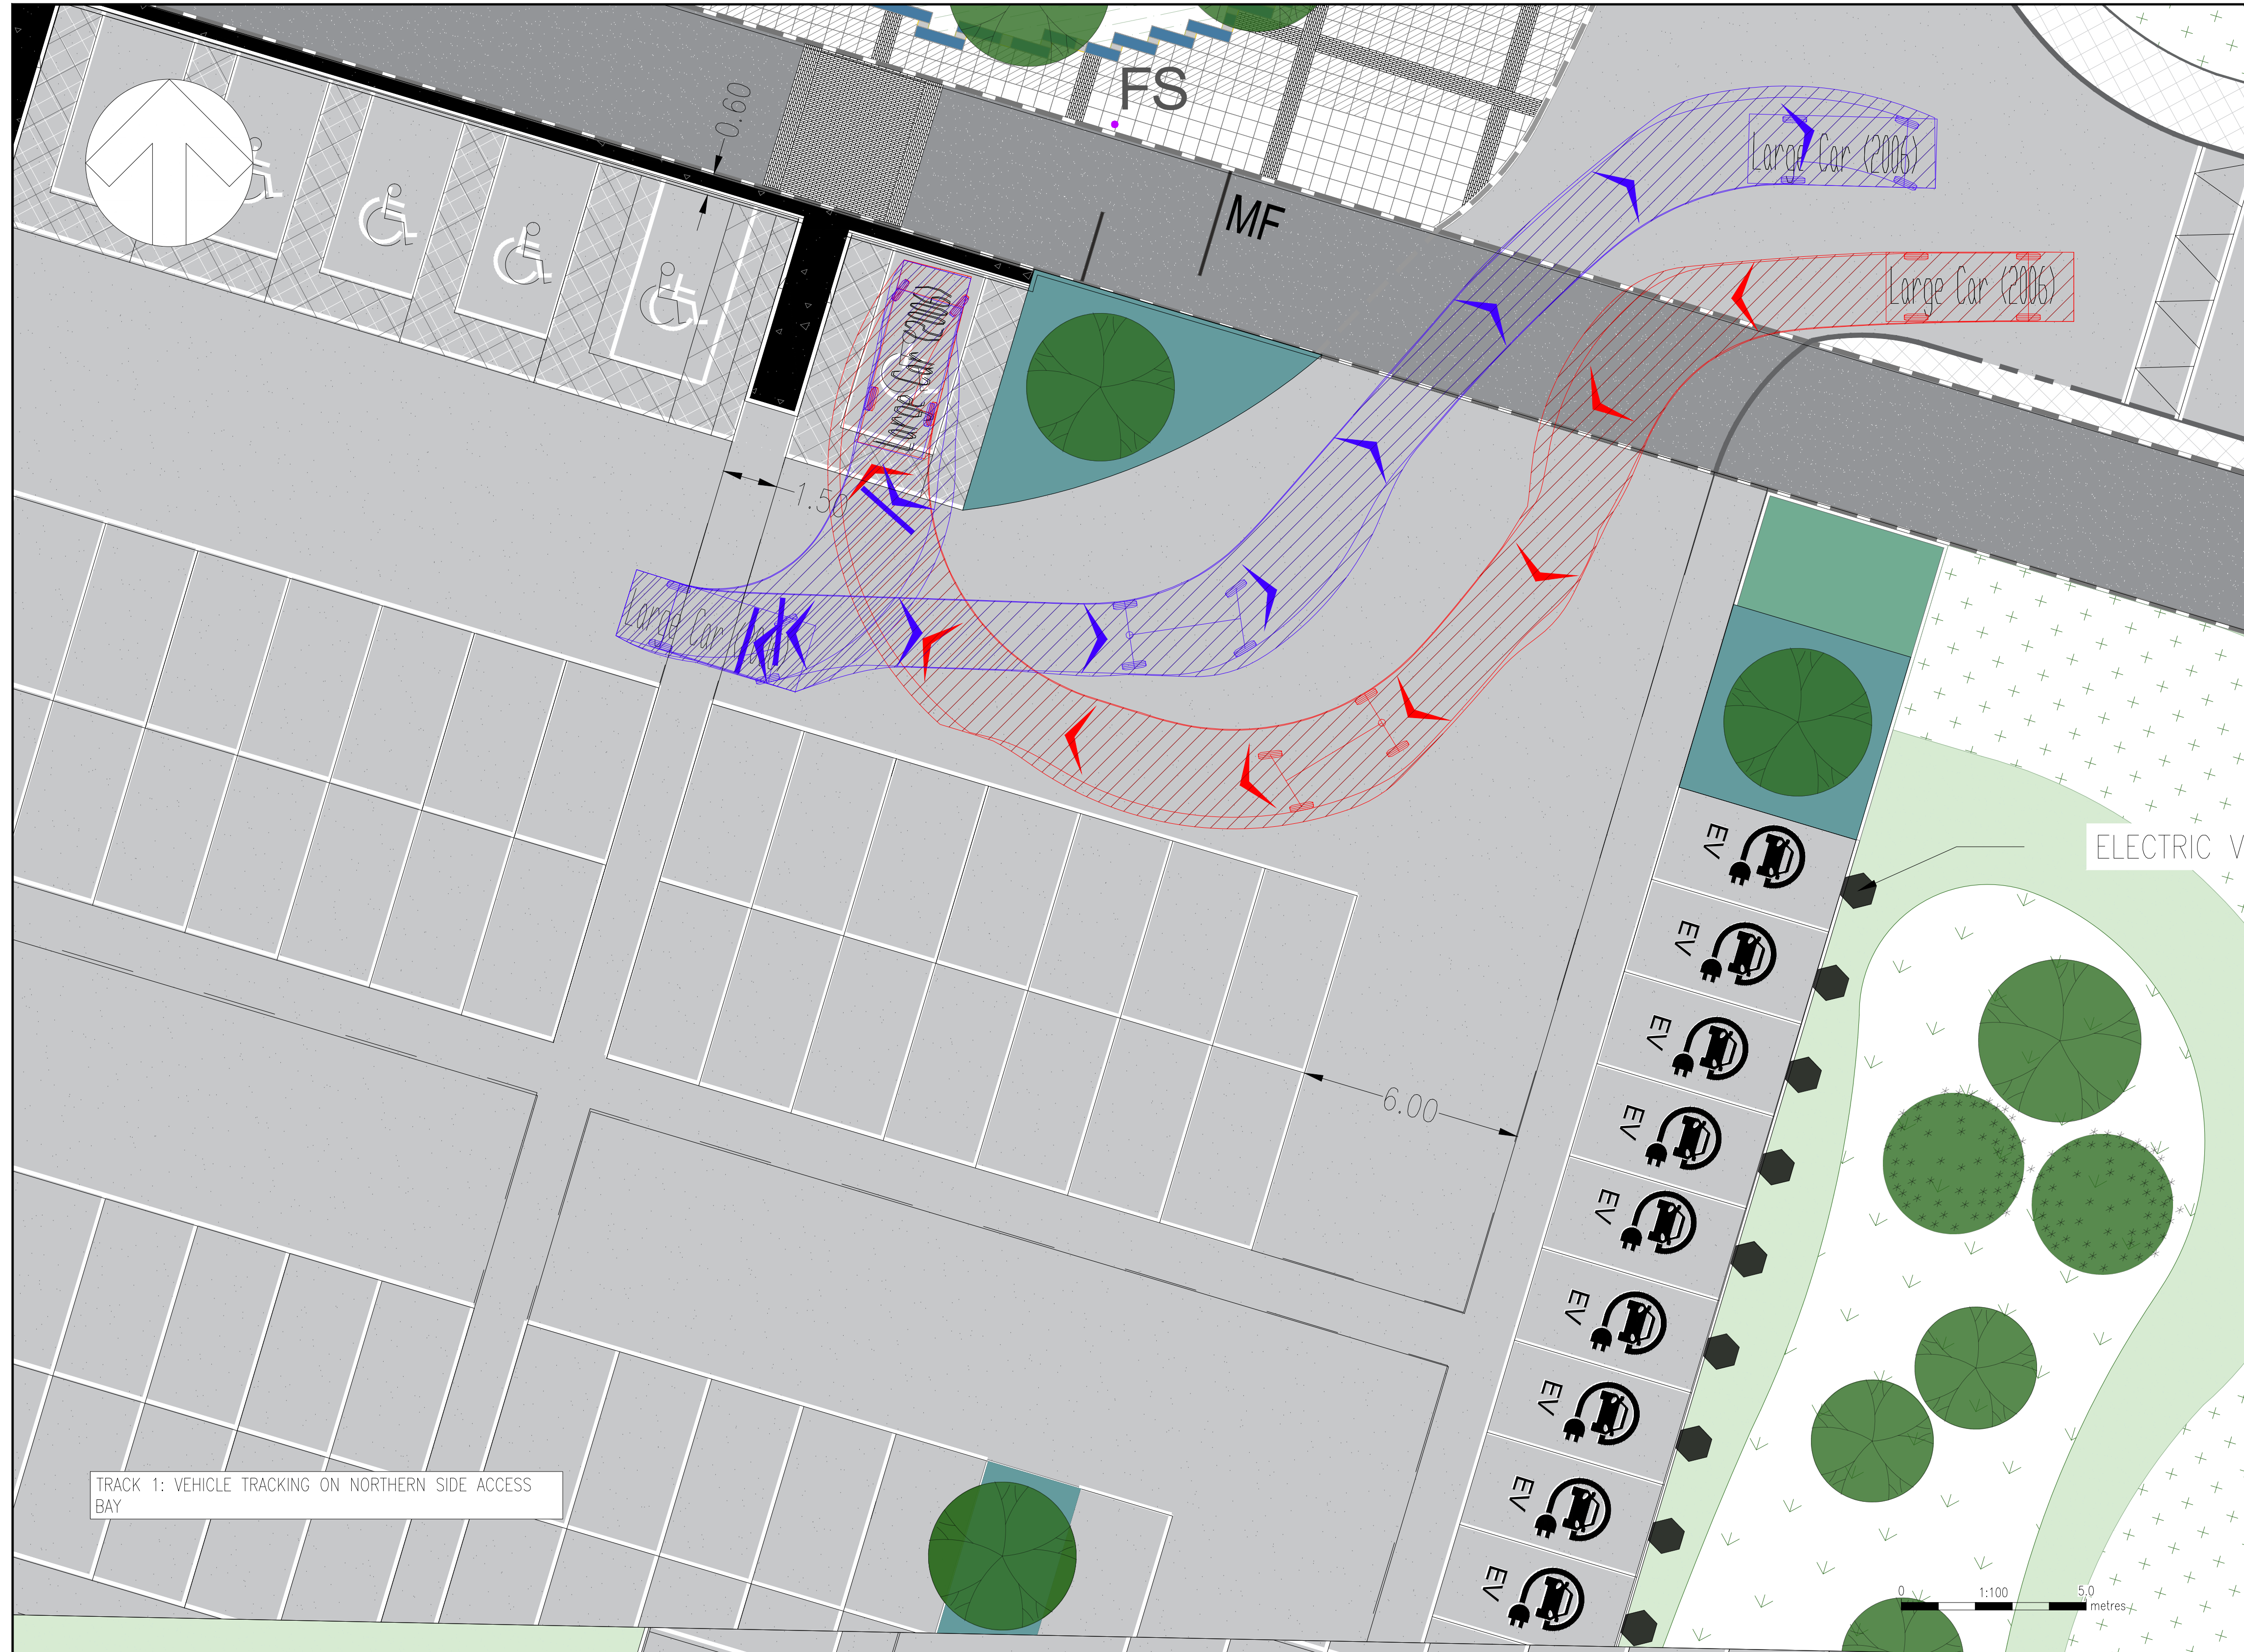

DO NOT SCALE

NOTES

1. ALL DIMENSIONS ARE IN METRES UNLESS STATED OTHERWISE

2. THE PROPOSED PLAN IS AS PER WSP DRAWING "00290067981-WSP-00-XX-DR-LA-1000"

3. THE PROPOSED CAR PARK LAYOUT IS AS PER WSP DRAWING "00290067981-WSP-XX-XX-DR-0001"

KEY

VEHICLE TRACKING INTO PARKING BAY

VEHICLE TRACKING EXIT FROM PARKING BAY

DESIGN VEHICLE:

5.09m

1.82m

1.52m

0.31m

1.81m

4.00m

5.900m

5 kmph

2.5 kmph

REV

DATE

BY

DESCRIPTION

CHK

APP

PROJ

17/12/2025

SM

FIRST ISSUE

EJ

SG

DRAWING STATUS

S0 - WORK IN PROGRESS

wsp

8 First Street, Manchester, M15 4GU, UK

T: +44 (0) 161 226 5000

wsp.com

CLIENT:

KMBC

ARCHITECT:

WSP

PROJECT:

HALEWOOD LUF RIBA STAGES 4-6

TITLE:

HALEWOOD LEISURE CENTRE

VEHICLE TRACKING - LARGE CAR

SCALE @ AS

1:250

CHECKED

EJ

APPROVED

SG

PROJECT NO.

UK00290067981

DESIGNED

SM

DRAWN

SM

DATE

DEC 25

DRAWING NO.

00290067981-WSP-XX-XX-DR-00005

REV

P01

© WSP UK Ltd