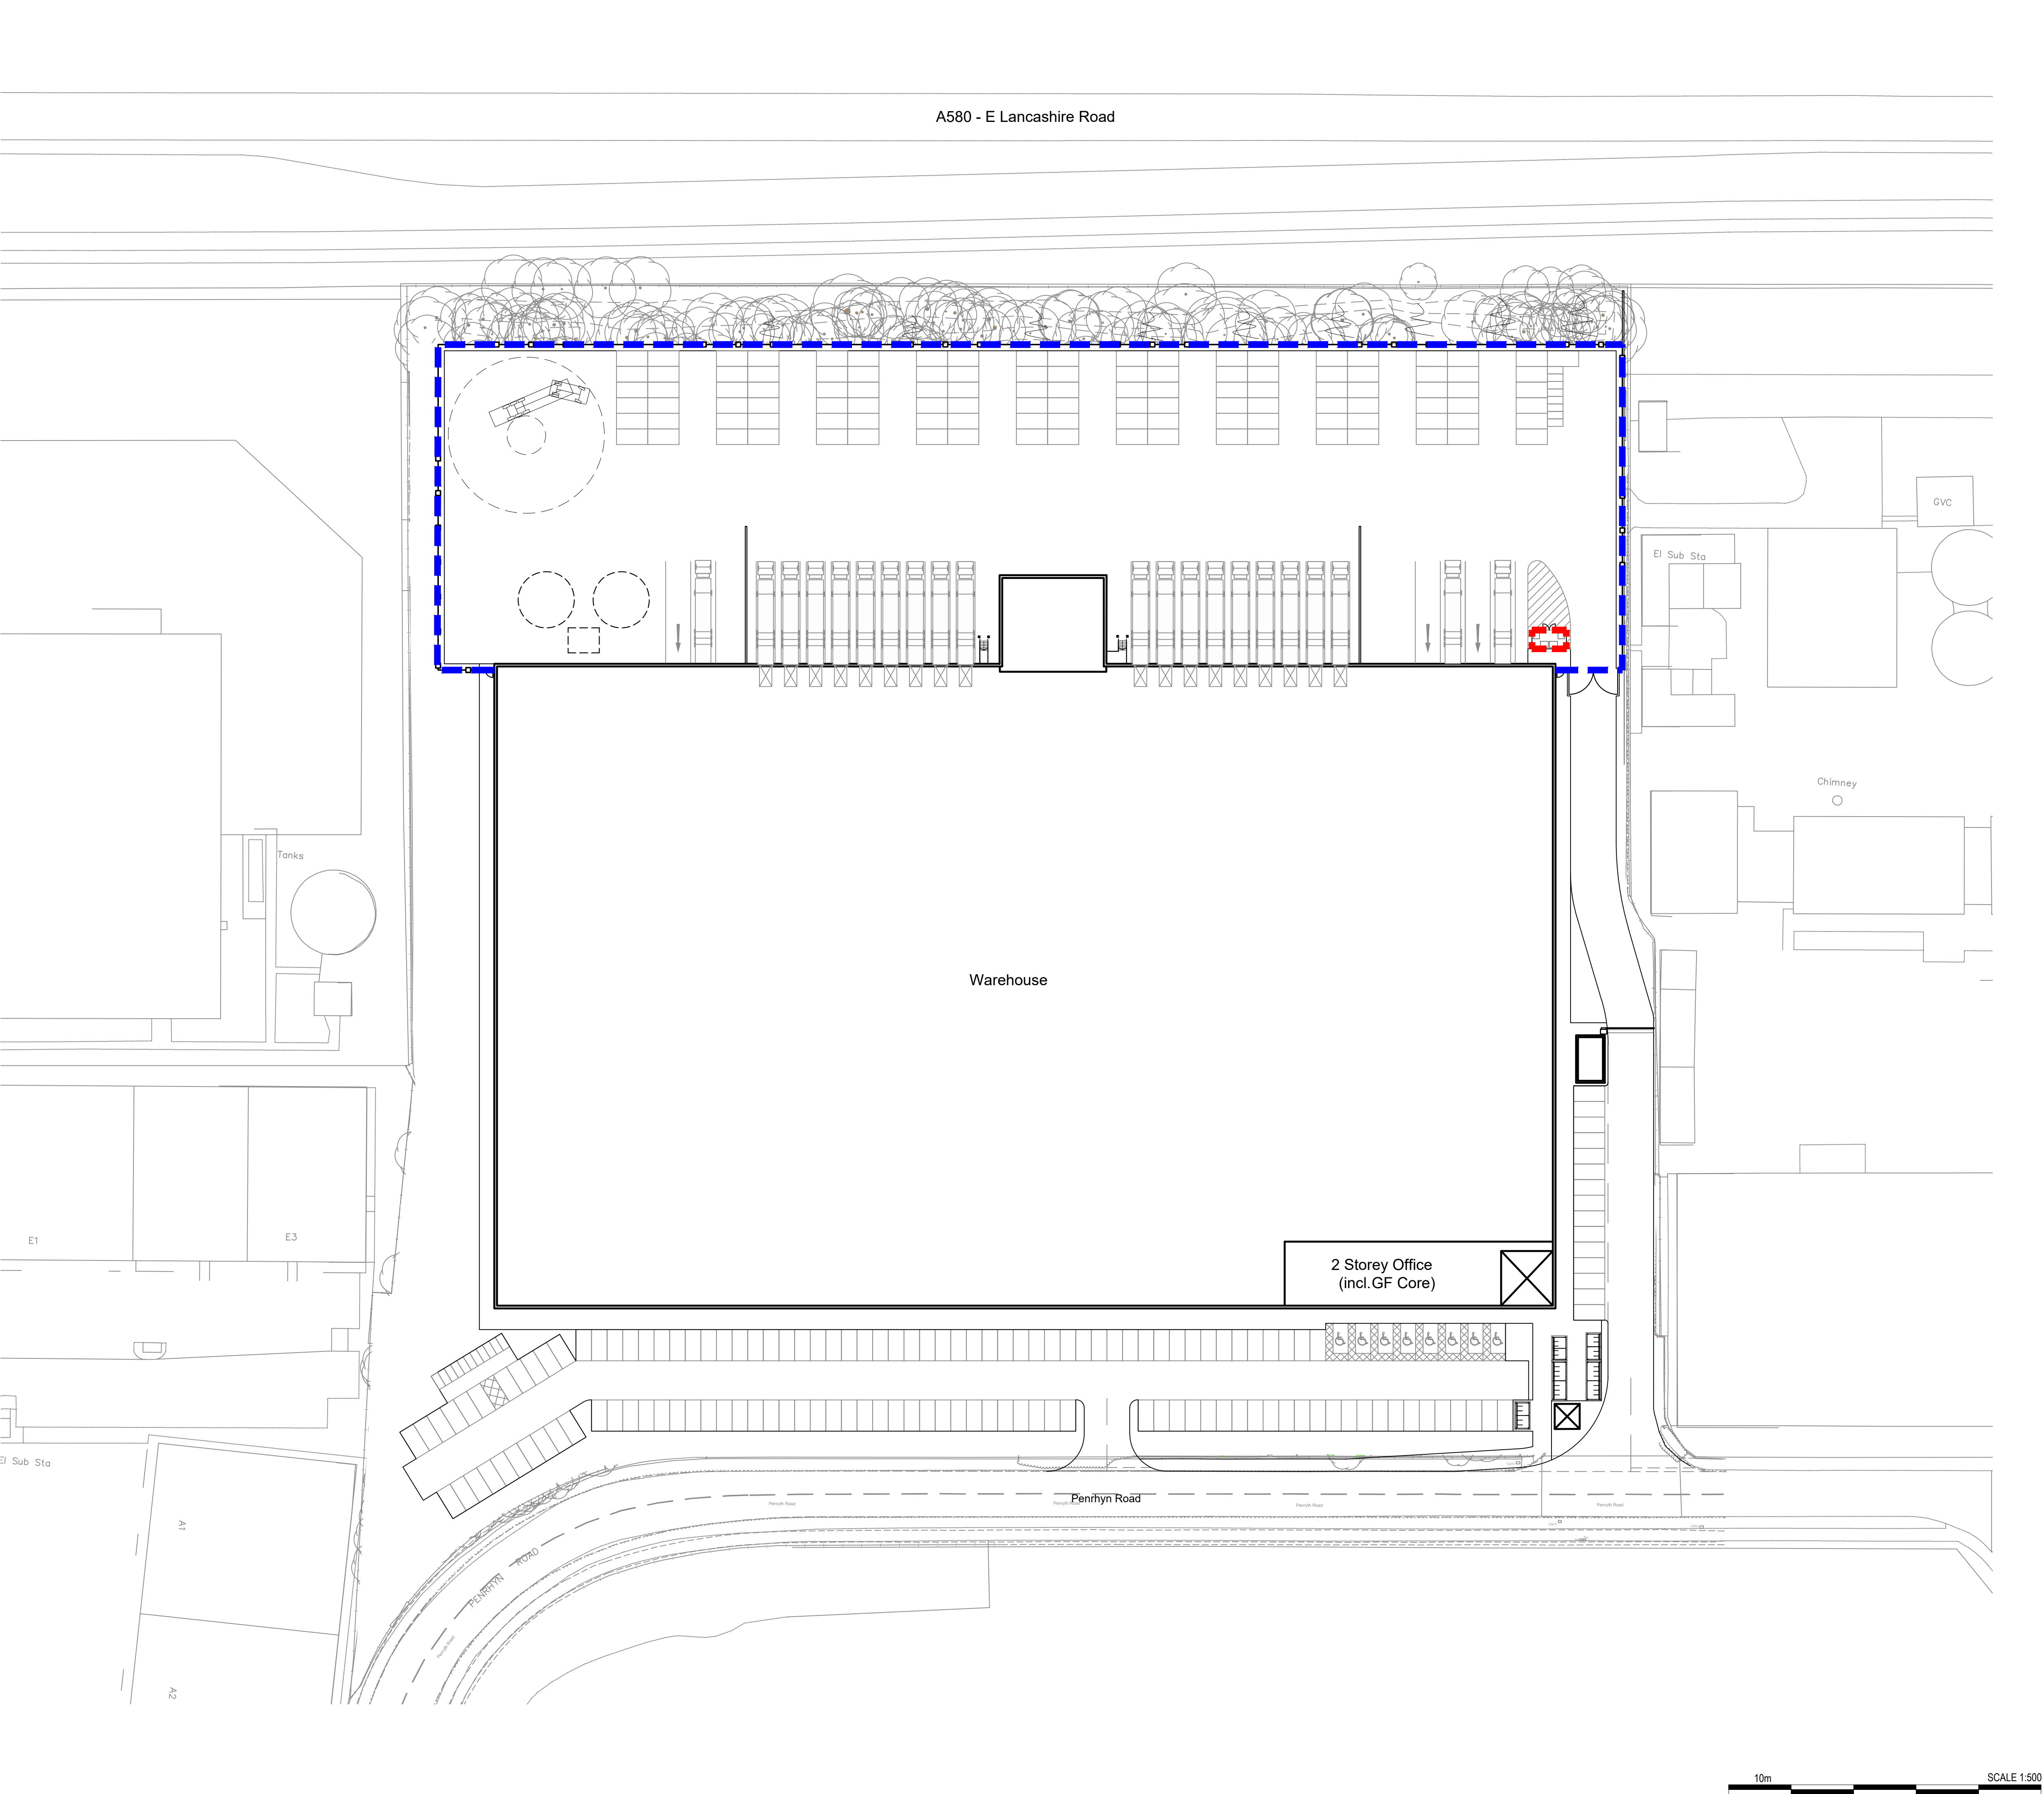


- Dimensions are in millimeters, unless stated otherwise.
- Scaling of this drawing is not recommended.
- It is the recipient's responsibility to print this document to the correct scale.
- All relevant drawings and specifications should be read in conjunction with this drawing.

- Layout to be confirmed

C1 - Revision reference


Key

— denotes 2.4m high paladin security fence
Colour: Black

— denotes 2.4m high hit & miss timber fence



Paladin 2.4m high Security Fence

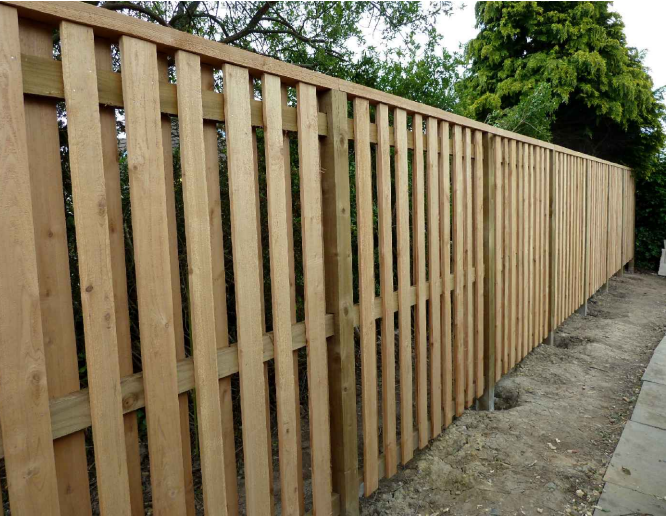

2.4m high Timber Hit & Miss Fence

rev	amendments	by	ckd	date

Penrhyn Road, Knowsley Business Park, Merseyside
Site Layout - Fence Layout

GRAFTONGATE



Drawing Status:	Planning
Drawn / Checked:	RF / LF
Date:	12/01/2022
Scale:	1:500 A1
Drawing no:	Revision:
21002 P0103	D

PLANNING
THIS DRAWING IS FOR PLANNING CONSIDERATION ONLY
AND SHOULD NOT BE USED FOR ANY OTHER PURPOSE