
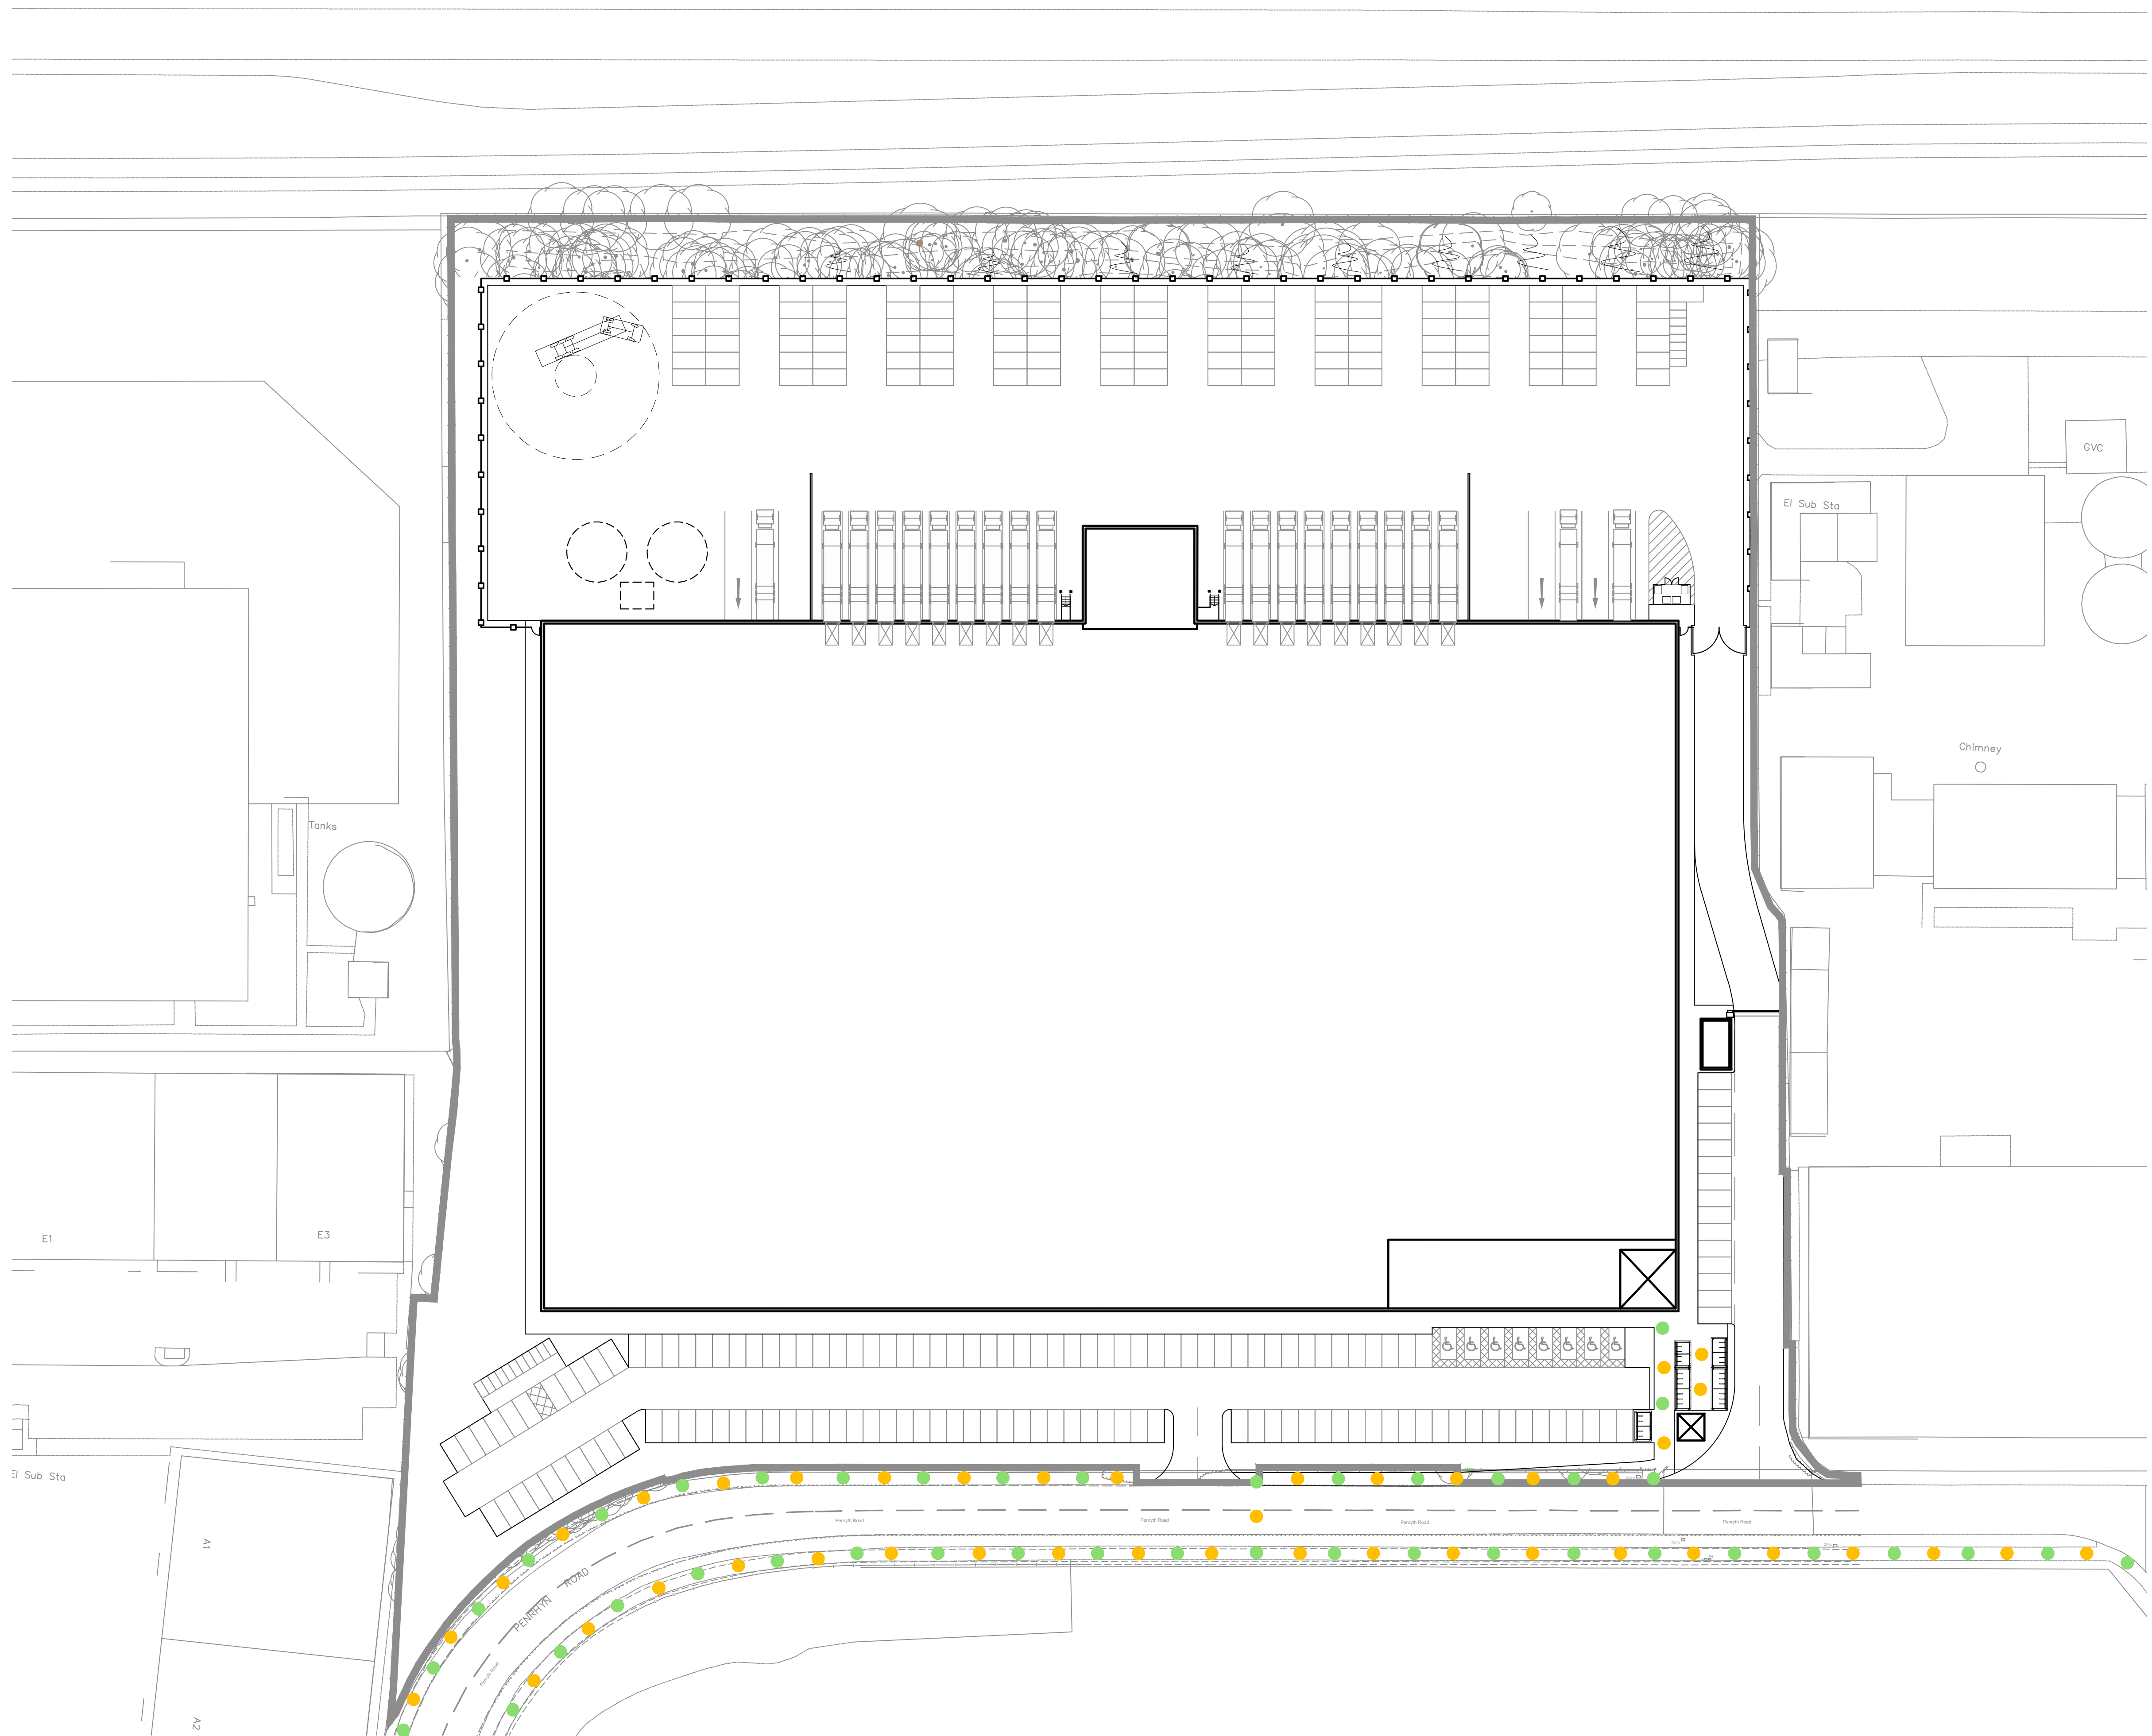


Key

-  - Pedestrian route
-  - Cycle route

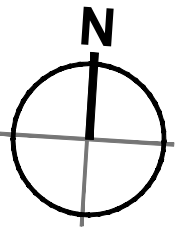

10m SCALE 1:500

PLANNING

THIS DRAWING IS FOR PLANNING CONSIDERATION ONLY
AND SHOULD NOT BE USED FOR ANY OTHER PURPOSE

rev	amendments	by	ckd	date
-----	------------	----	-----	------

Penrhyn Road, Knowsley Business Park, Merseyside

Site Layout - Pedestrian & Cycle Routes

GRAFTON GATE



umc

architects

Newark Beacon, Cafferata Way, Newark, Nottinghamshire NG24 2TN
 o. +44 (0)1636 653027 e. info@umcarchitects.com

Drawing Status: Drawn / Checked: Date: Scale: Drawing no:	Planning CJD / LF 19.01.2022 1:500 A1 Revision:
21002 P0105	D