


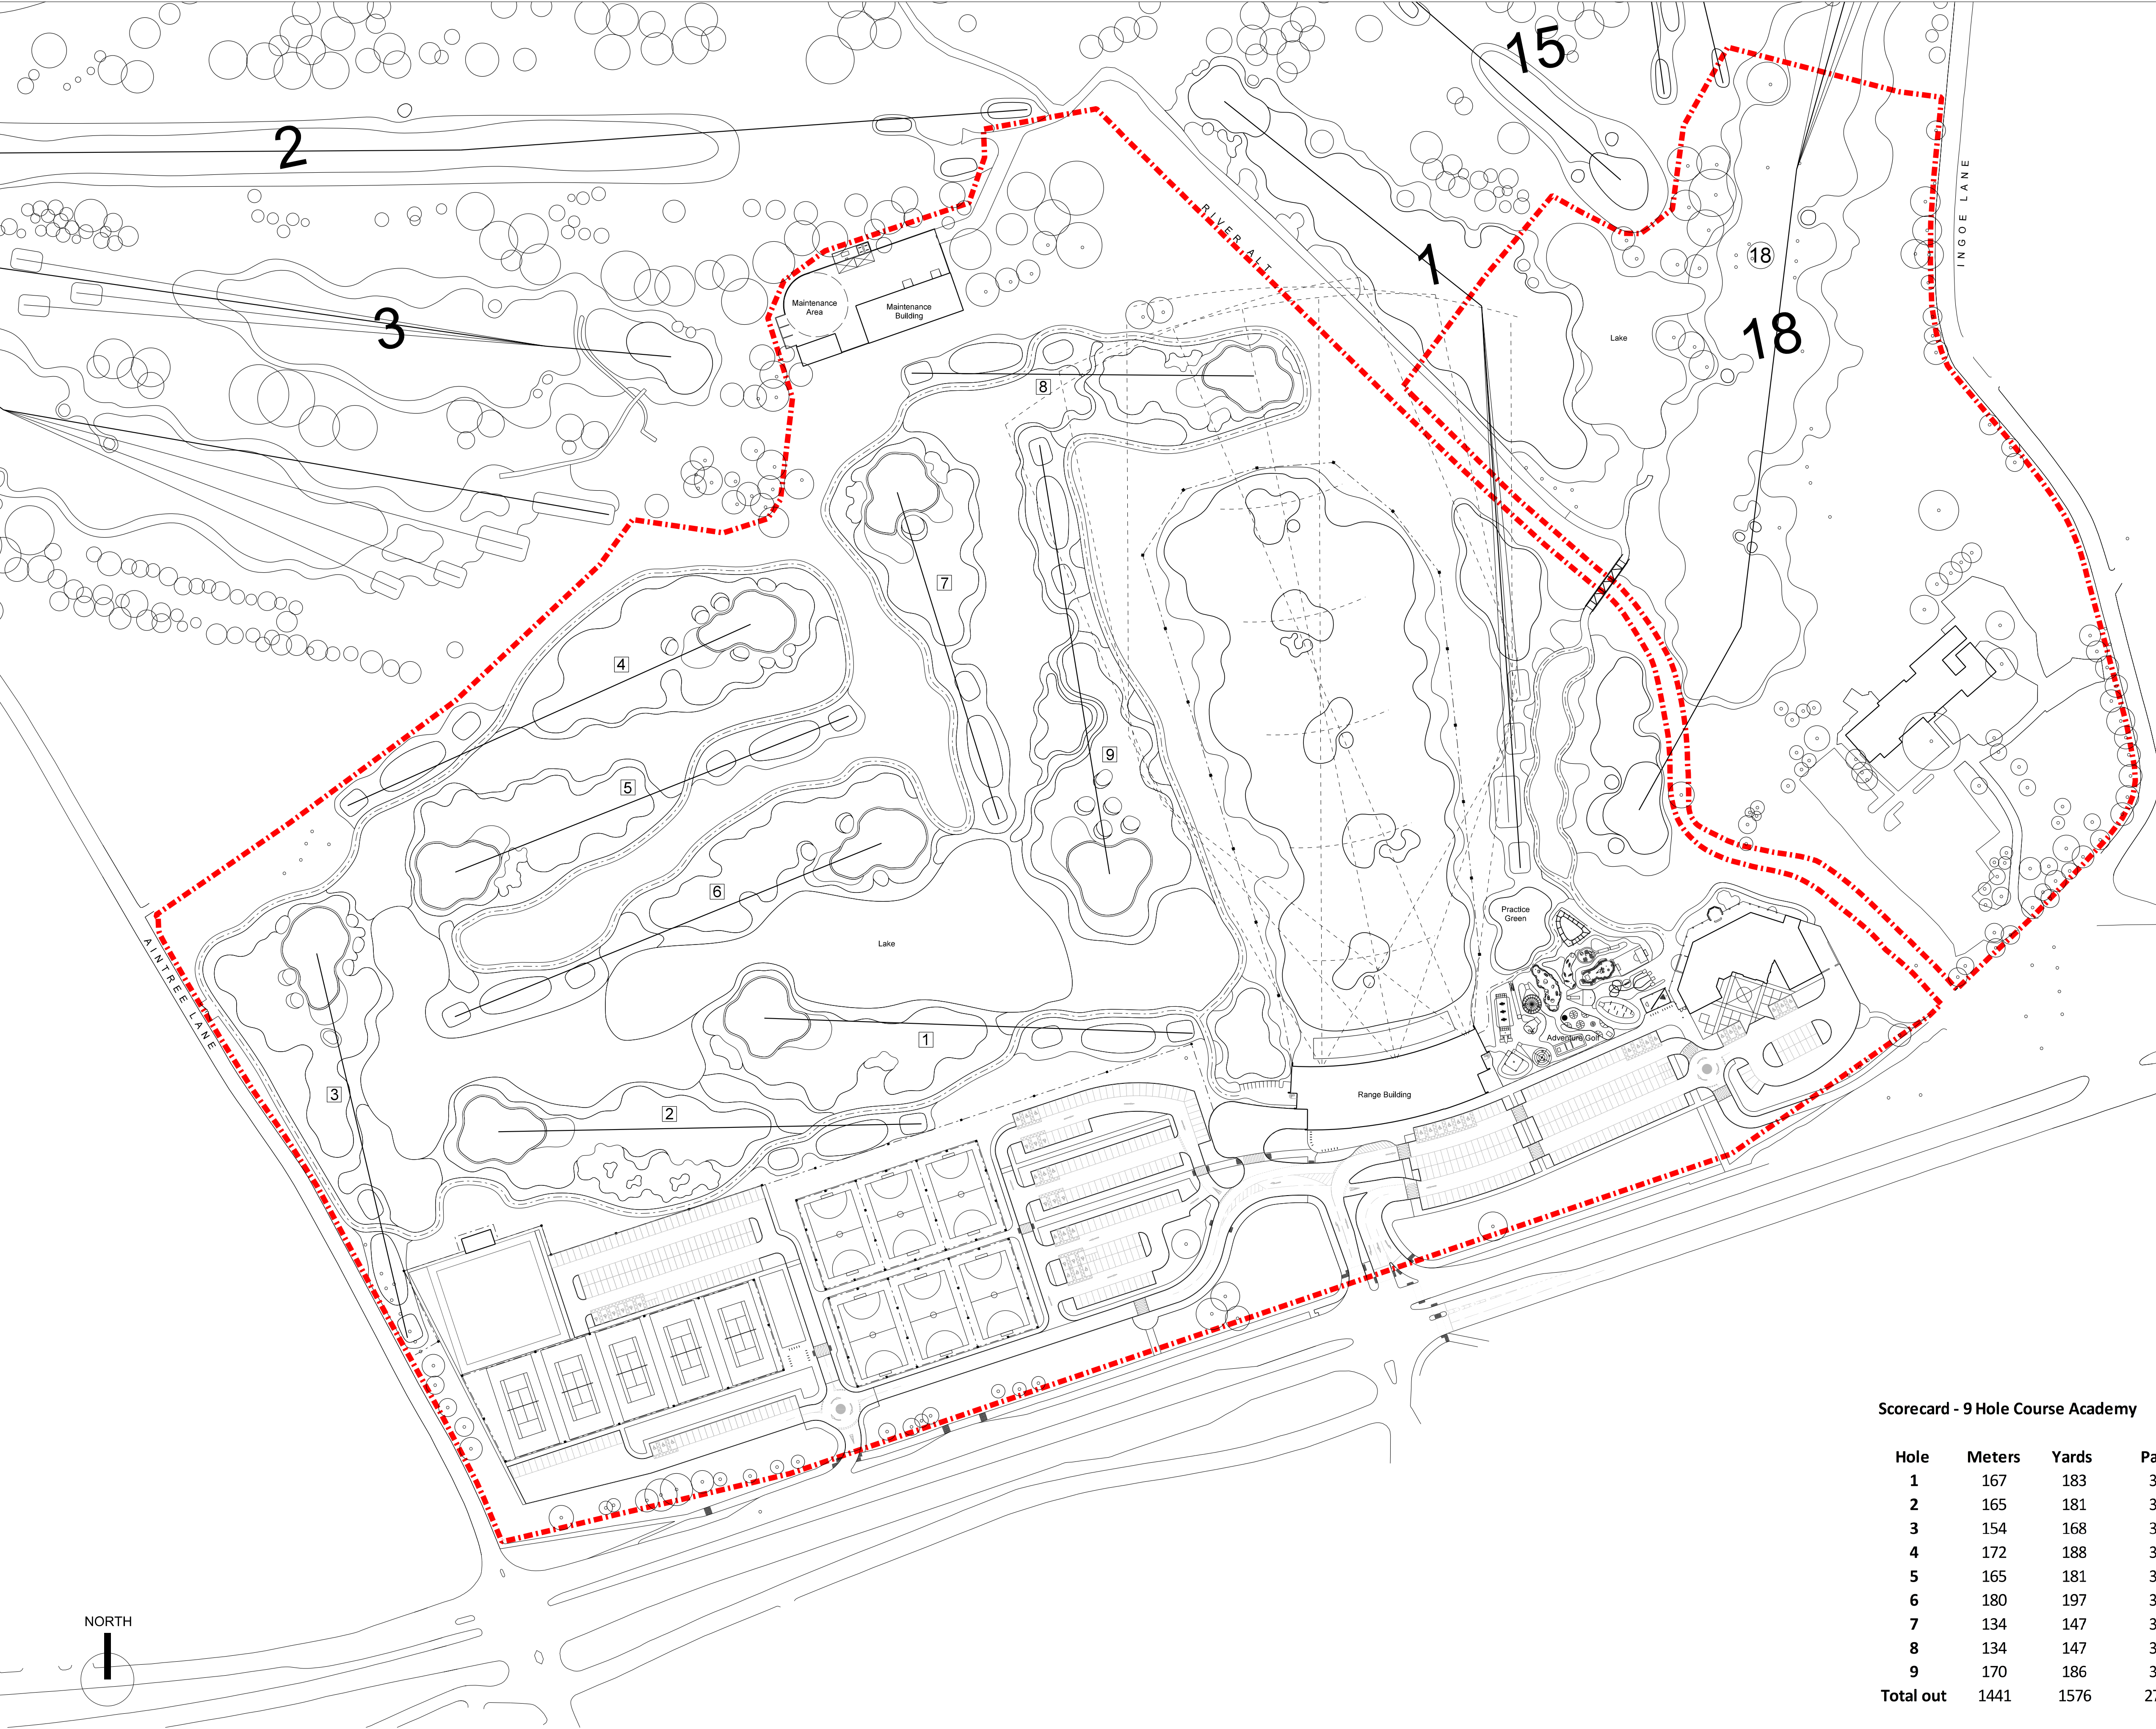

Scorecard - 9 Hole Course Academy

Hole	Meters	Yards	Par
1	167	183	3
2	165	181	3
3	154	168	3
4	172	188	3
5	165	181	3
6	180	197	3
7	134	147	3
8	134	147	3
9	170	186	3
Total out	1441	1576	27

GENERAL NOTES

01.
02.
03.
04.
05.

REVISIONS

REV	DATE	DESCRIPTION	REV BY	CHK BY
A	09/03/20	Amendments to Driving Range	PA	AC
B	22/06/21	Amendments to highways and site layout	SS	AC

KEY PLAN

CONSULTANT



LEAD CONSULTANT

CLIENT

ISSUED FOR

Planning Application
(90% submittal)

PROJECT

Kirkby Valley Golf Club

DRAWING TITLE

002 Proposed Masterplan - B&W

Drawn	ATC	Checked	ATC	Approved	ATC
Date	29.08.19	Sheet Size	A1	Scale	1:1250
Drawing No. G935 002 PROPOSED MASTERPLAN - B&W				Rev.	B
CAD File No.			Consultant Project No.		

This drawing, the designs and details shown are the copyright of International Design Group and shall not be copied or reproduced in any form without their written consent.