


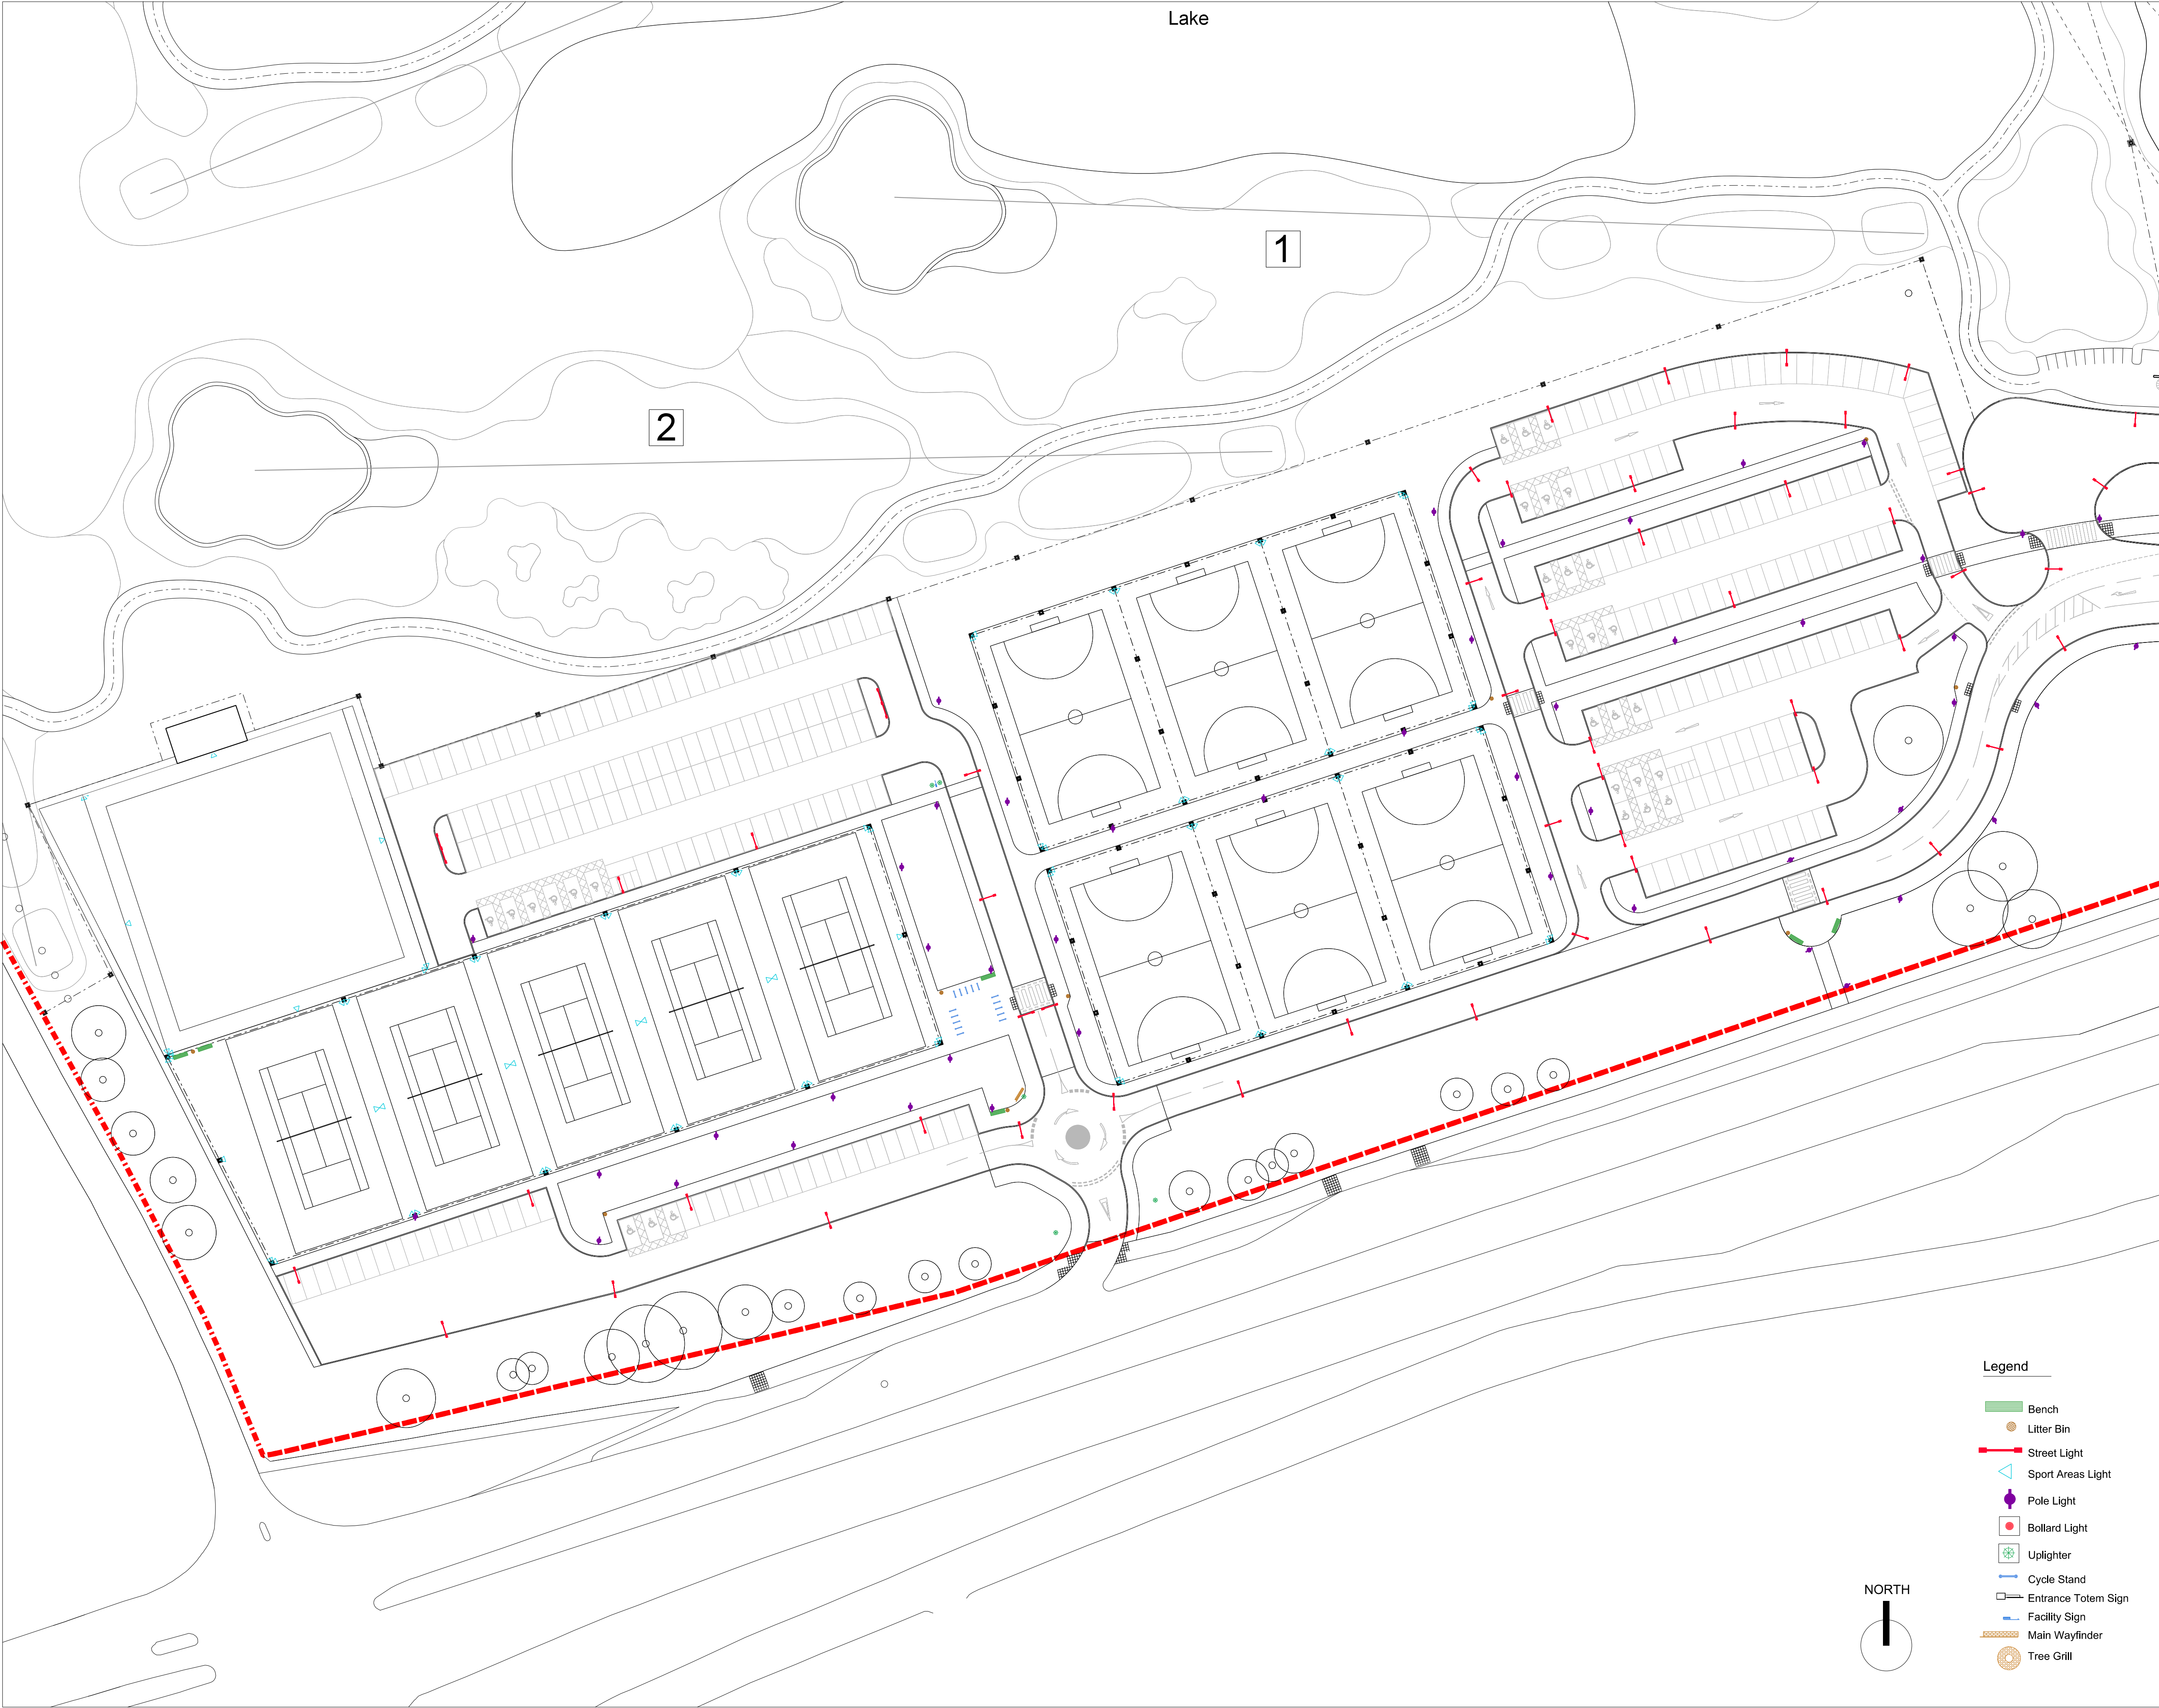

Lake

1

2

Legend

- Bench
- Litter Bin
- Street Light
- Sport Areas Light
- Pole Light
- Bollard Light
- Uplighter
- Cycle Stand
- Entrance Totem Sign
- Facility Sign
- Main Wayfinder
- Tree Grill

NORTH

GENERAL NOTES

- 01.
- 02.
- 03.
- 04.
- 05.

REVISIONS

A	09/03/20	Amendments to Driving Range	PA	AC
B	22/06/21	Amendments to highways and site layout	SS	AC

REV	DATE	DESCRIPTION	REV BY	CHK BY
-----	------	-------------	--------	--------

KEY PLAN



CONSULTANT



LEAD CONSULTANT

CLIENT

ISSUED FOR

Planning Application
(90% submittal)

PROJECT

Kirkby Valley Golf Club

DRAWING TITLE

100 Masterplan - Buildings & Sports Area 1

Drawn	ATC	Checked	ATC	Approved	ATC
-------	-----	---------	-----	----------	-----

Date	29.08.19	Sheet Size	A1	Scale	1:500
------	----------	------------	----	-------	-------

Drawing No. G935 100 MASTERPLAN - BUILDINGS & SPORTS AREA 1	Rev. B
CAD File No.	Consultant Project No.

This drawing, the designs and details shown are the copyright of International Design Group and shall not be copied or reproduced in any form without their written consent.