



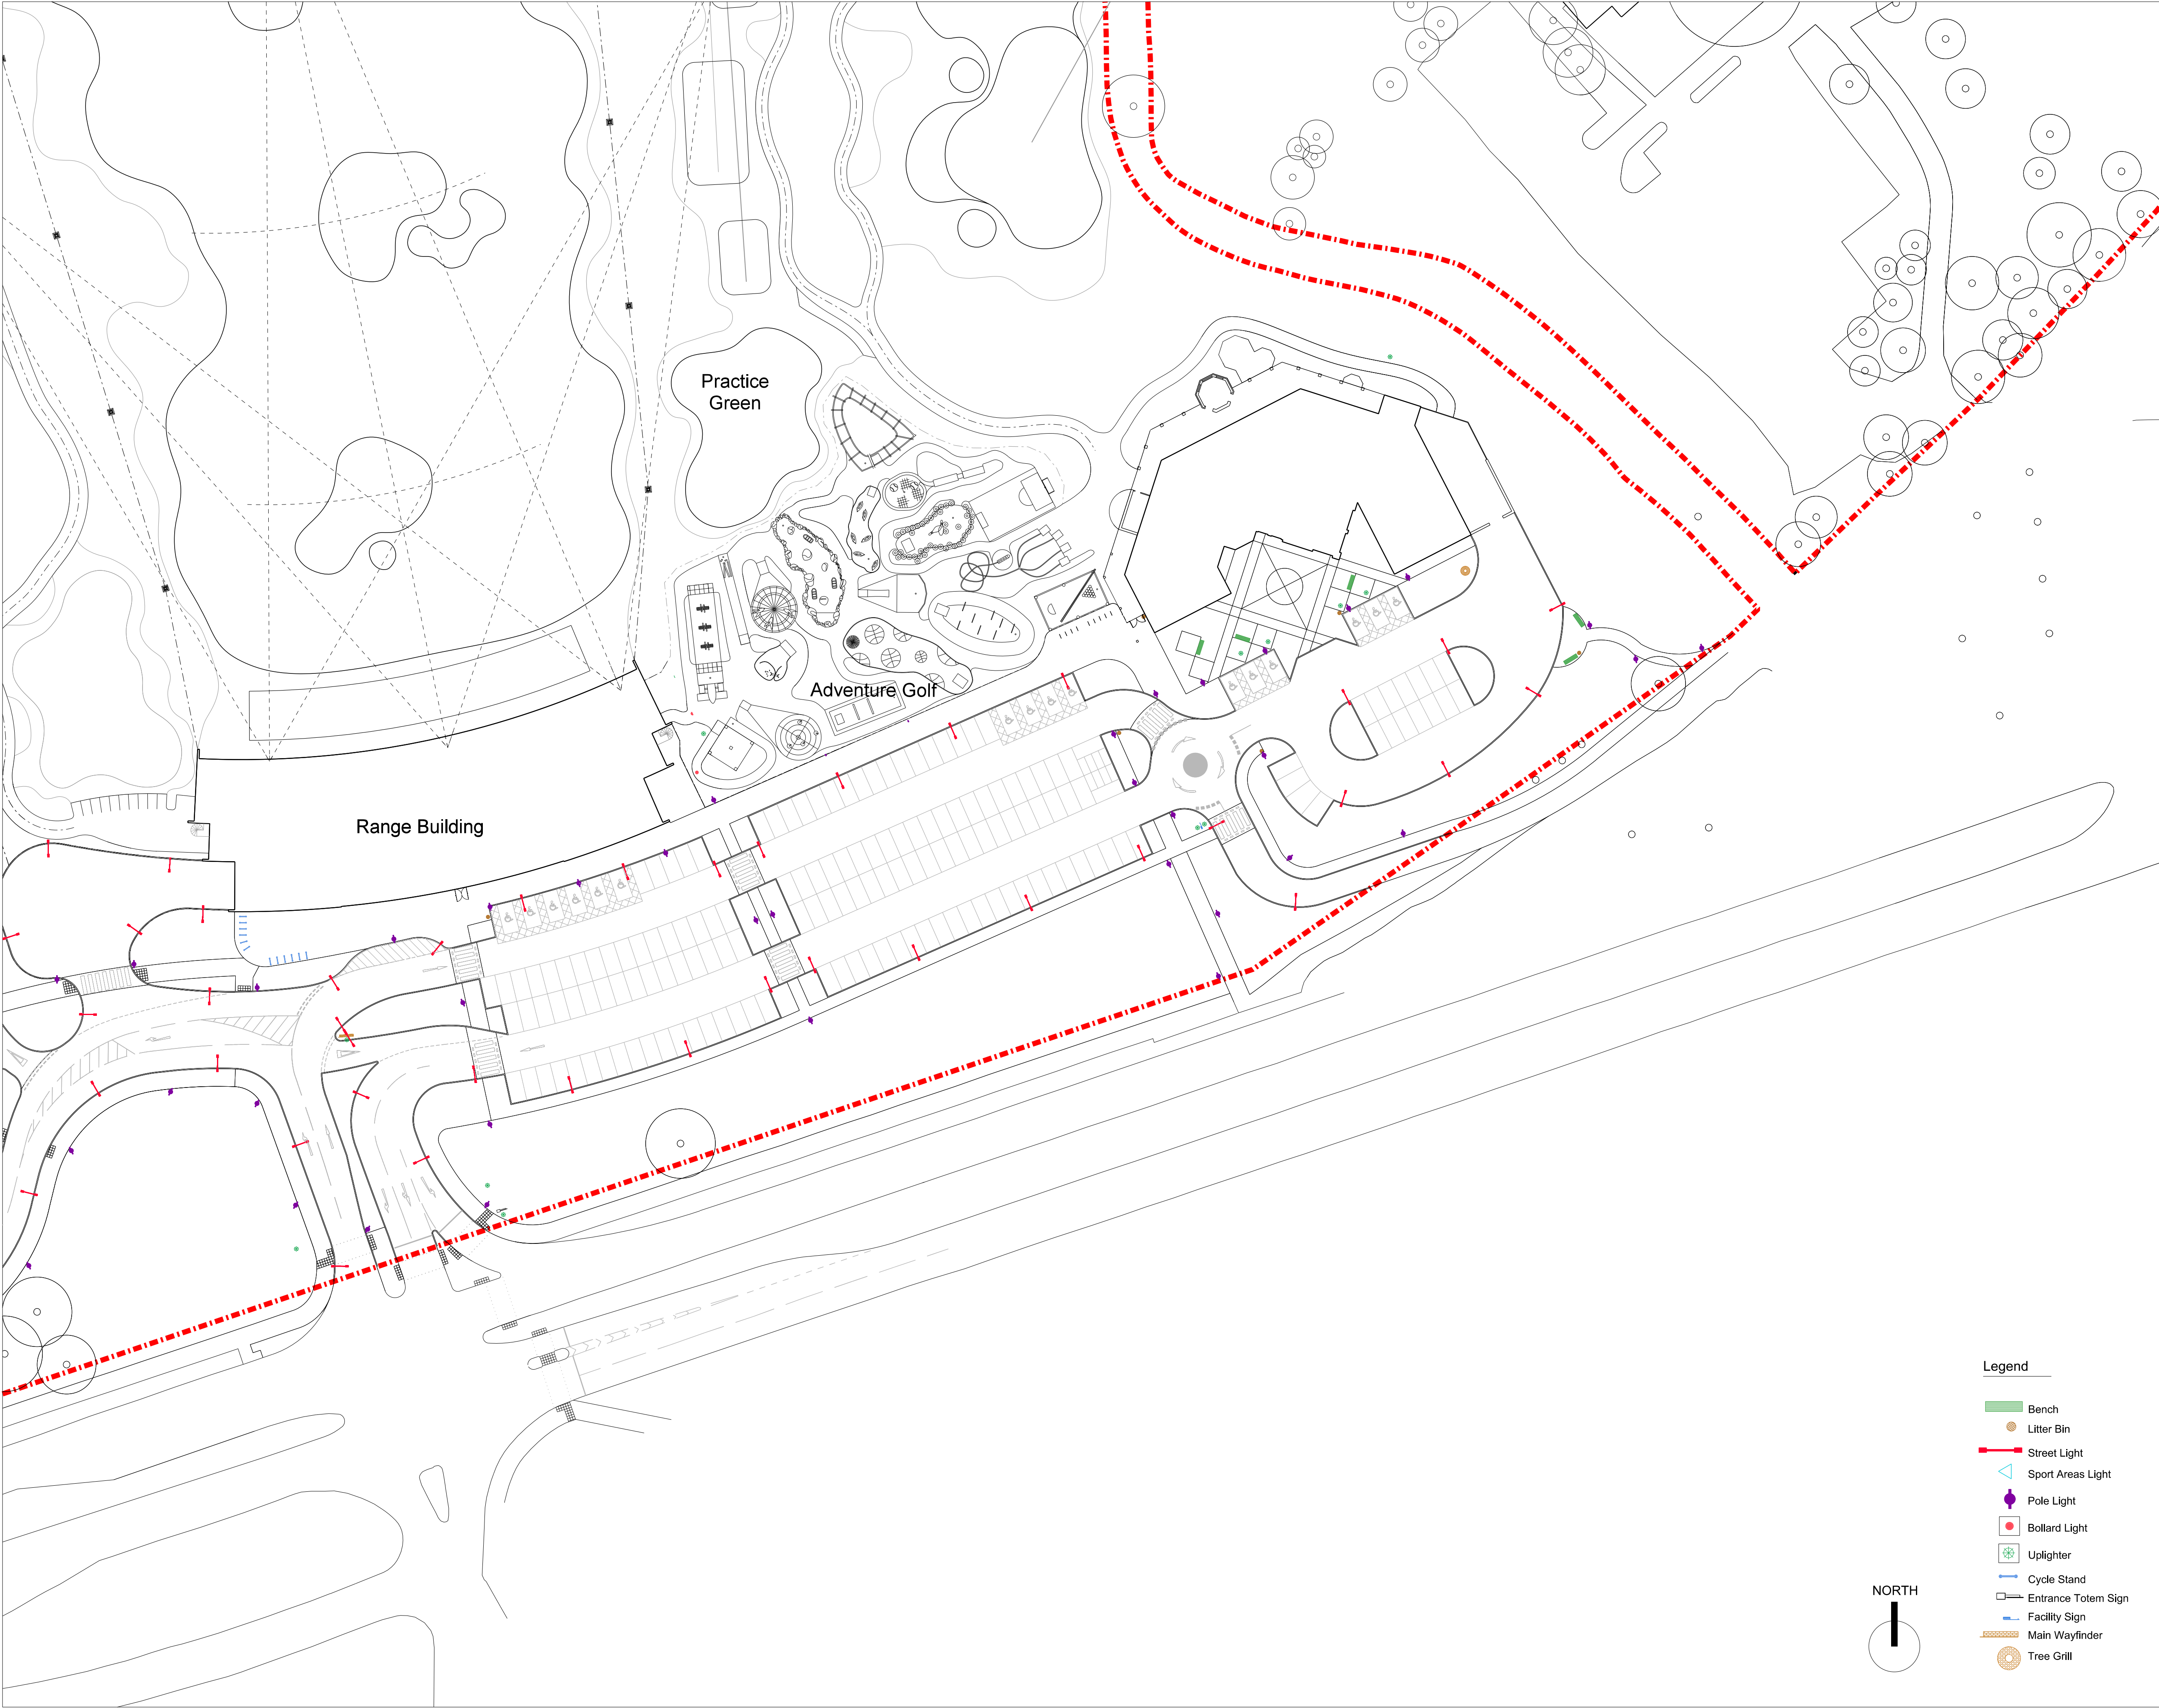

GENERAL NOTES				
01.				
02.				
03.				
04.				
05.				

REVISIONS				
REV	DATE	DESCRIPTION	REV BY	CHK BY
A	09/03/20	Amendments to Driving Range	PA	AC
B	22/06/21	Amendments to highways and site layout	SS	AC

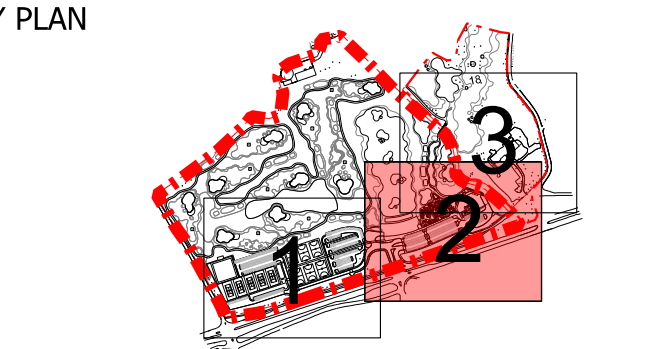

CONSULTANT

International Design Group

LEAD CONSULTANT

CLIENT

ISSUED FOR
Planning Application (90% submittal)

PROJECT
Kirkby Valley Golf Club

DRAWING TITLE
101 Masterplan - Buildings & Sports Area 2

Drawn	ATC	Checked	ATC	Approved	ATC
Date	29.08.19	Sheet Size	A1	Scale	1:500
Drawing No. G935 101 MASTERPLAN - BUILDINGS & SPORTS AREA 2			Rev. B		
CAD File No.			Consultant Project No.		

This drawing, the designs and details shown are the copyright of International Design Group and shall not be copied or reproduced in any form without their written consent.
© INTERNATIONAL DESIGN GROUP